


SPECIFICATION NOTES

Drawing to be read in conjunction with 'bp pulse Global EV Charging Site Design & Branding Toolkit'.


Road Marking Colour Specification:
White: RAL 9010
Blue (bp pulse blue): Pantone 072C
RGB 0/0/150




Scale 1:20

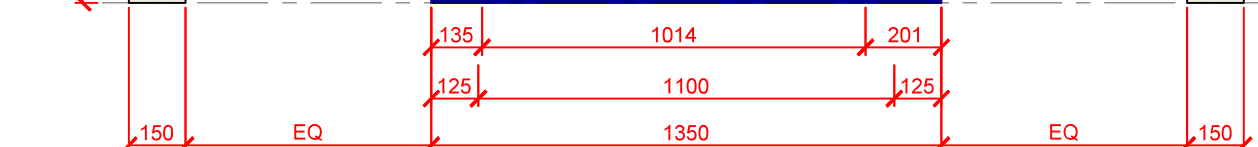

Scale 1:20

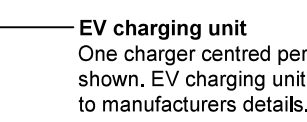

Scale 1:50

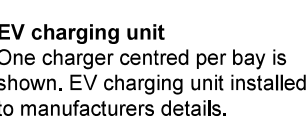

Scale 1:50

1	12/01/2024	Updated to suit P03 rev 1.	EW
0	02/12/2025	FIRST ISSUE	SMCL
			
Chartered Architects 14 Shepherd Close, Chigwell, Essex CM3 0JZ (uk)			0141 353 3531 www.smithdesign.co.uk
project BP Ashington SF Connect			
drawing Proposed Lining			AO
scale 1:100 / 50 / 20			SMCL
date 02.12.2025			checked
status PLANNING			created
job no. G3228	drawing no. P05	revision new	