

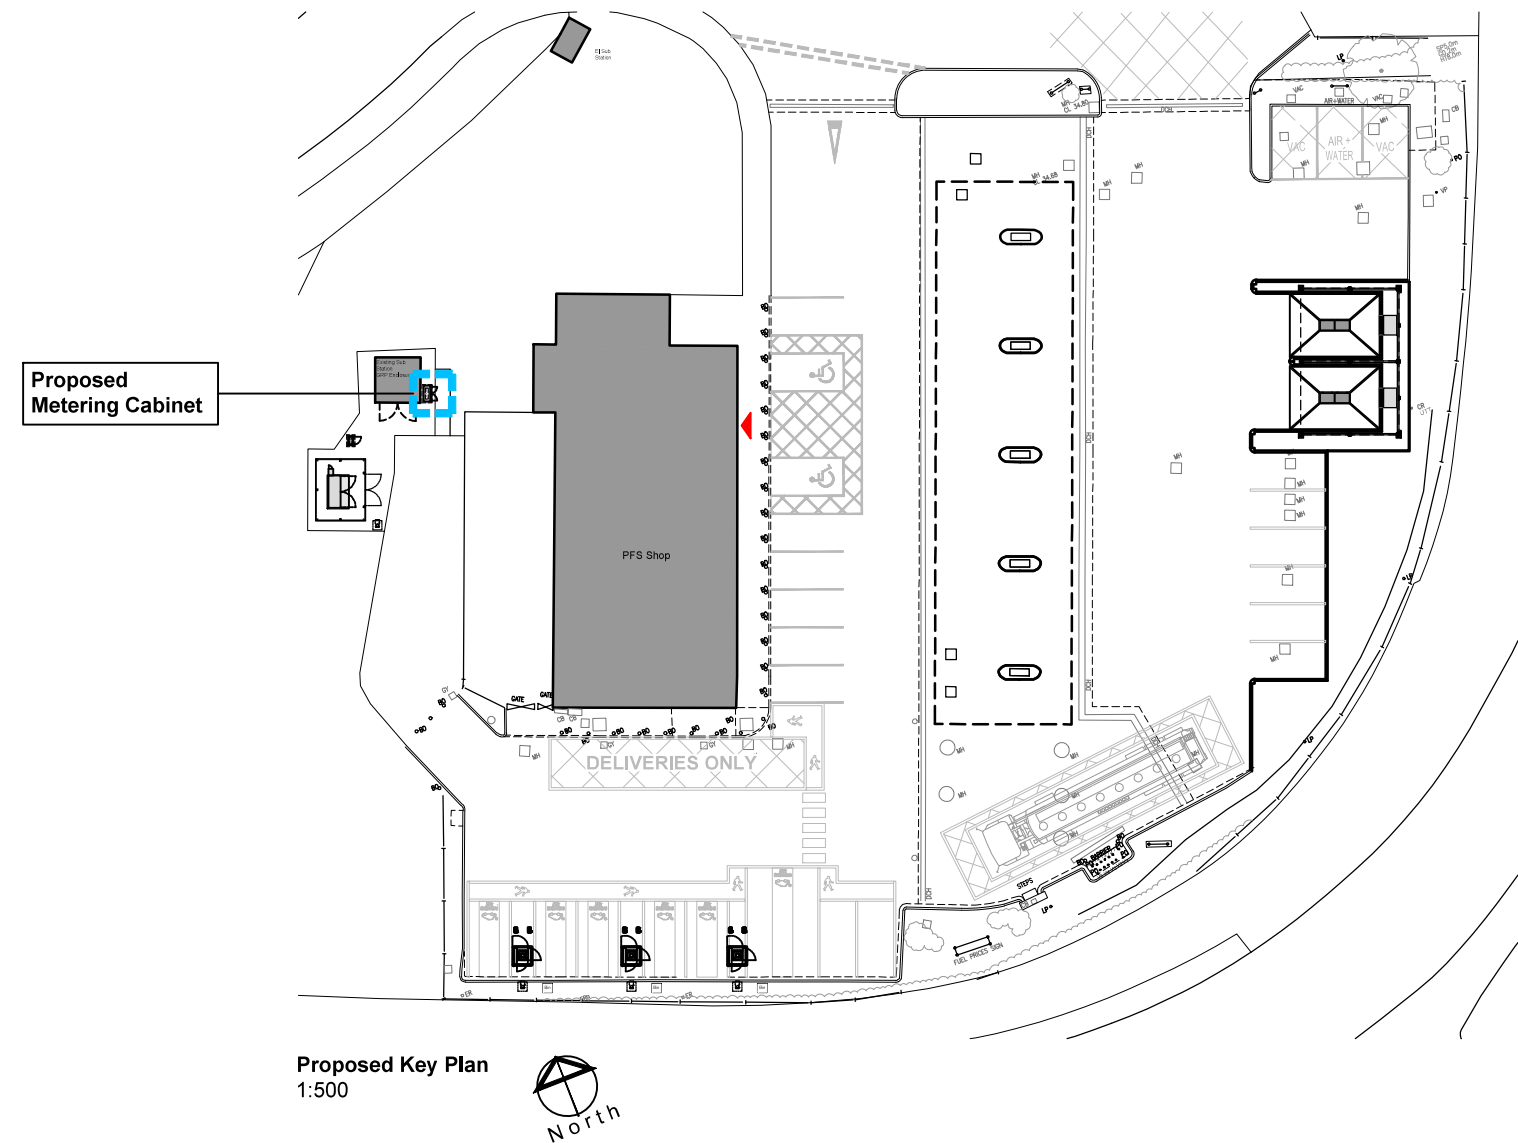
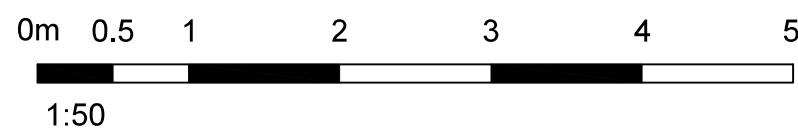
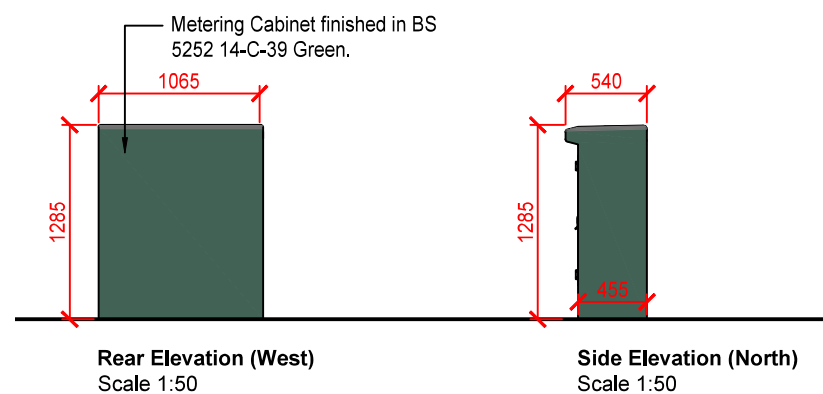


2. All sizes to be checked on site prior to construction.
3. This drawing is the copyright of the author.

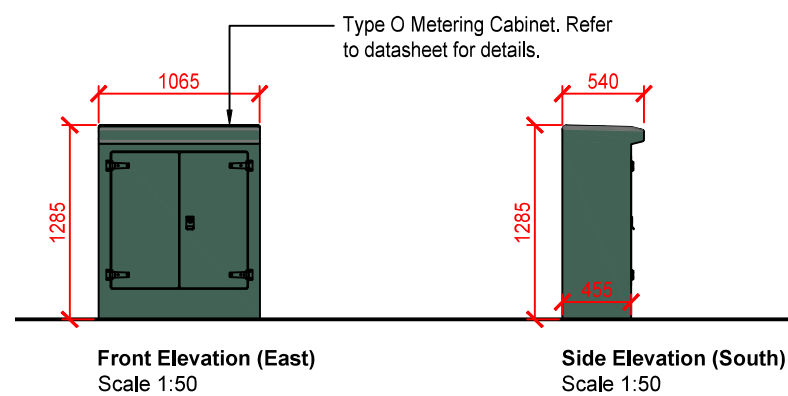

1	13.01.2026	Updated to suit P03 rev 1.	EW
0	02.12.2025	FIRST ISSUE	SMcL
smith design associates www.smithdesign.co.uk			
Chartered Architects 16 Lynedoch Crescent, Glasgow G3 6EQ client			

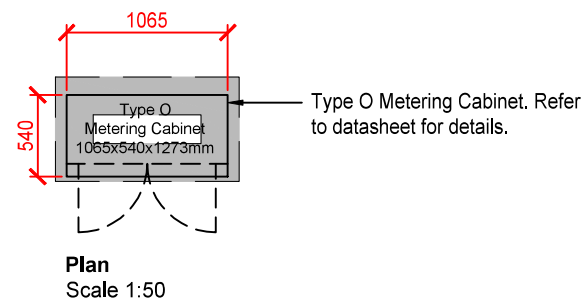

project	BP Ashington SF Connect	bp pulse
drawing	Proposed Metering Cabinet	original size A3
scale	1:50 / 500	drawn SMcL
date	02.12.2025	checked
status	PLANNING	passed
job no.	G3228	drawing no.
P16	revision	1