



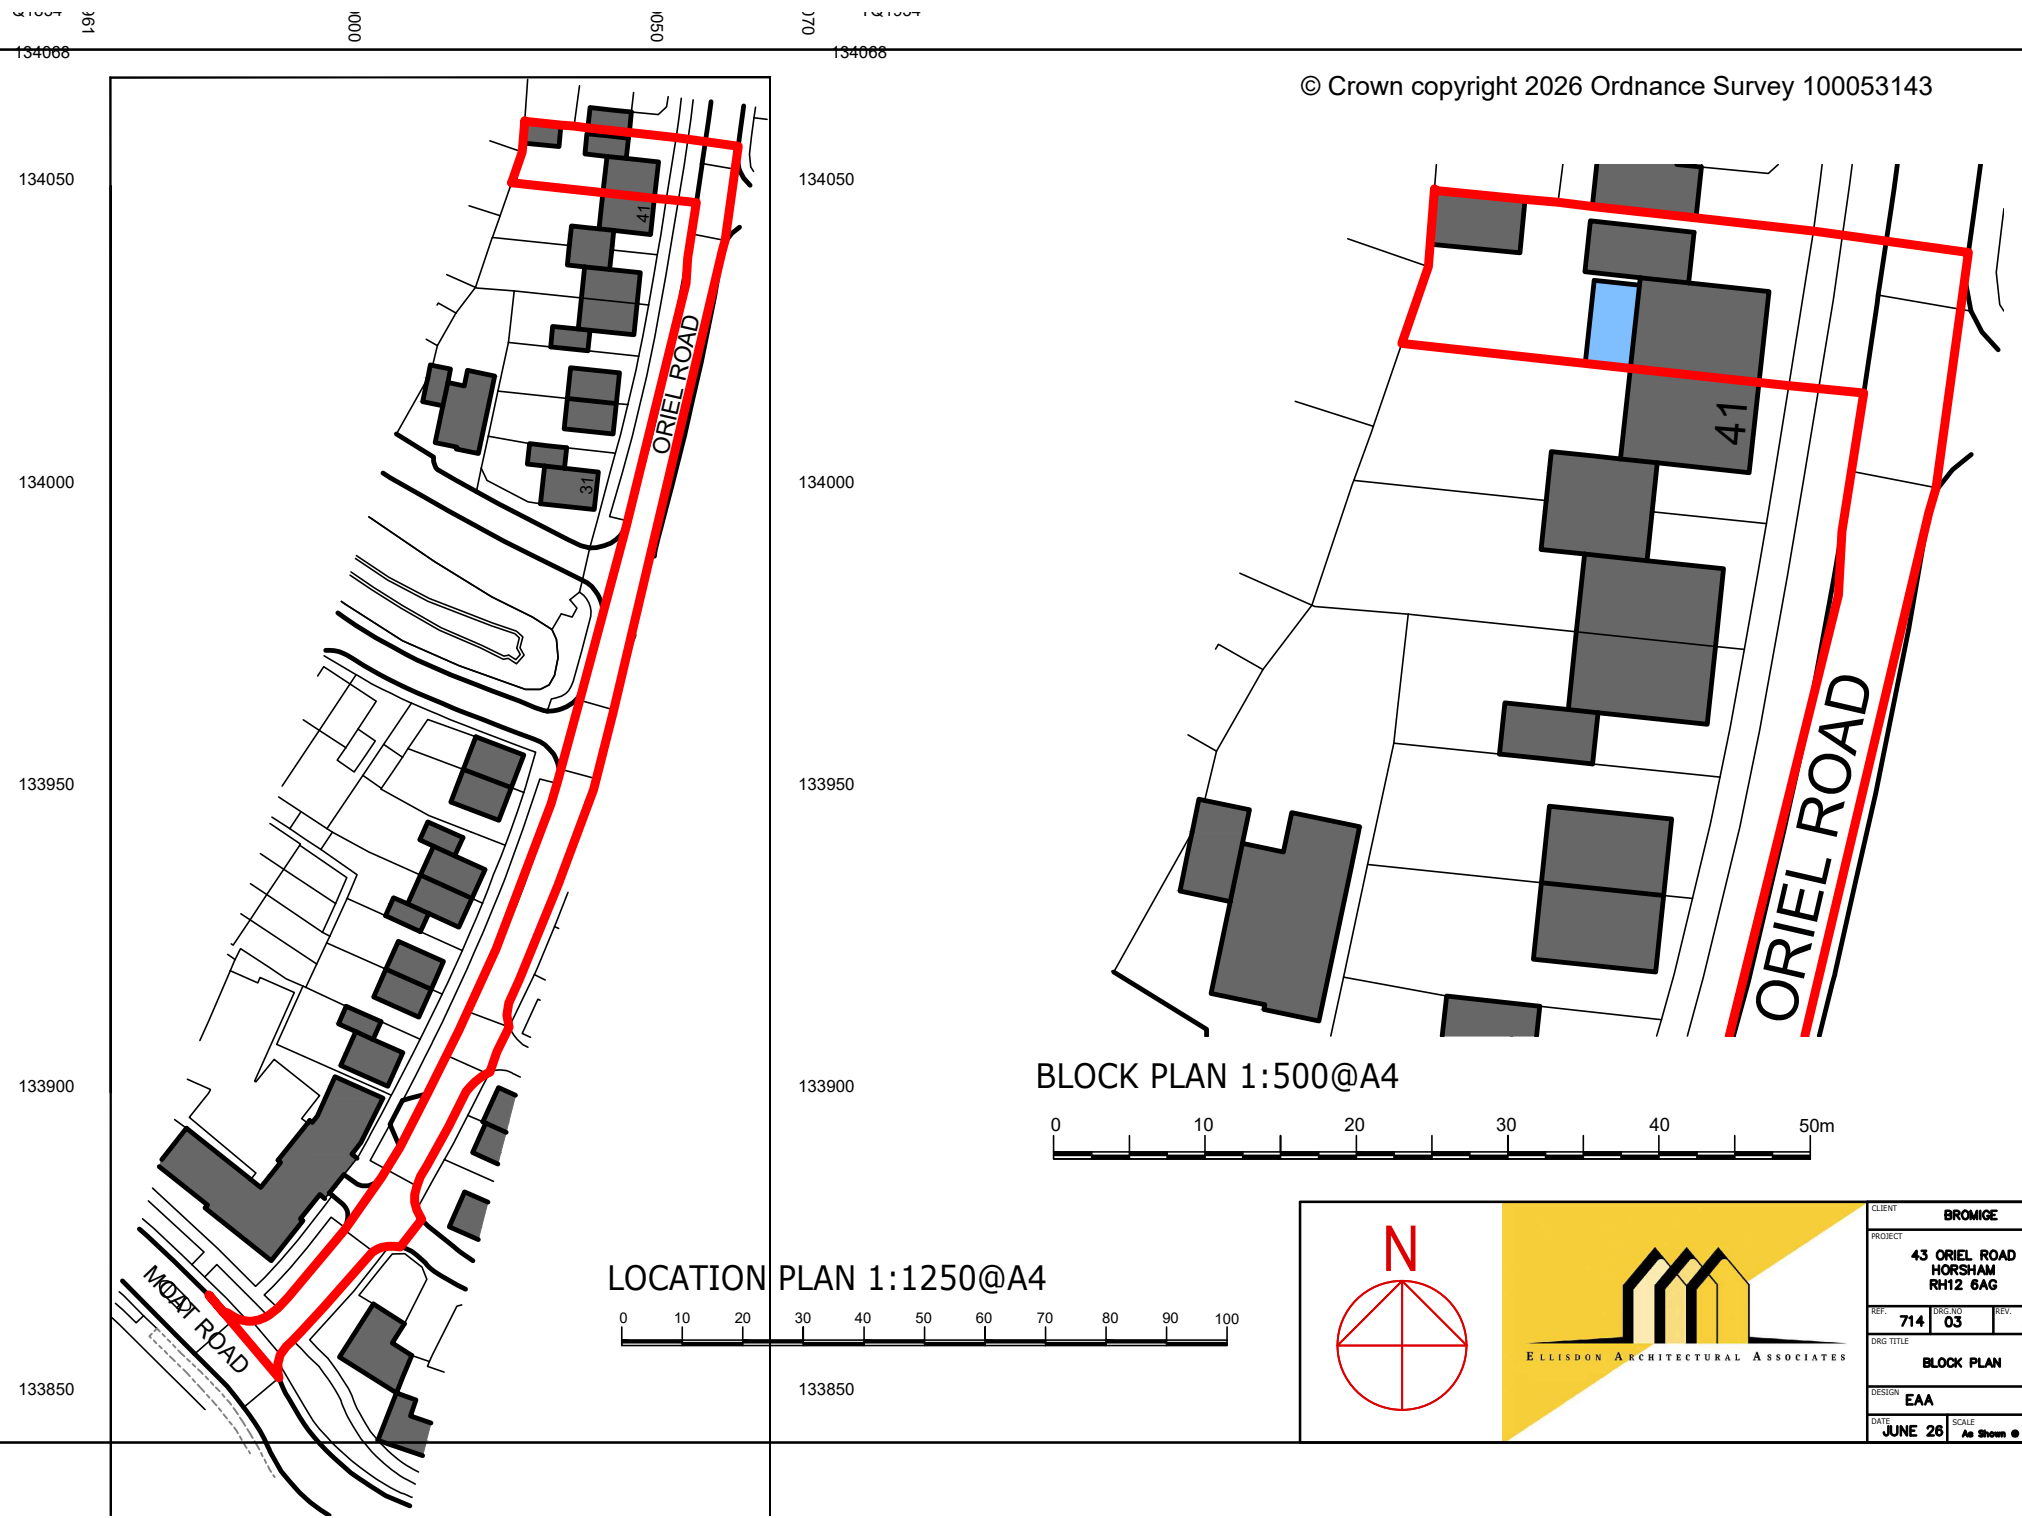

LOCATION PLAN 1:1250@A4

BLOCK PLAN 1:500@A4

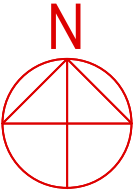

ELLISDON ARCHITECTURAL ASSOCIATES

CLIENT	BROMIGE		
PROJECT	43 ORIEL ROAD HORSHAM RH12 6AG		
REF.	714	DRG NO.	03
REV.	A		
DRG TITLE	BLOCK PLAN		
DESIGN	EAA		
DATE	JUNE 26	SCALE	As Shown @ A4