


Scale 1:250




Balcony 8 - First Floor

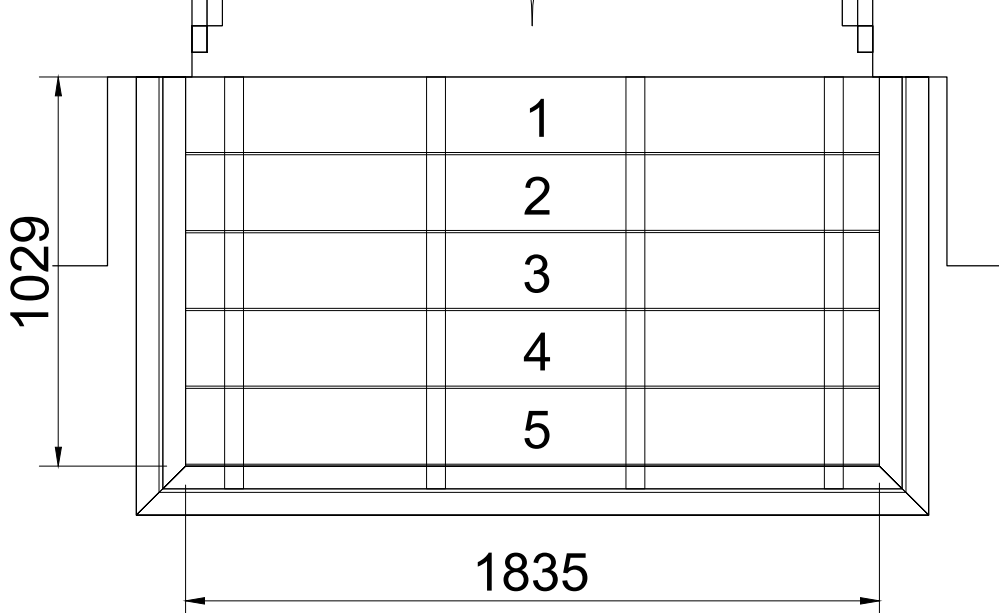


Scale 1:20

Balcony 8 - Second Floor

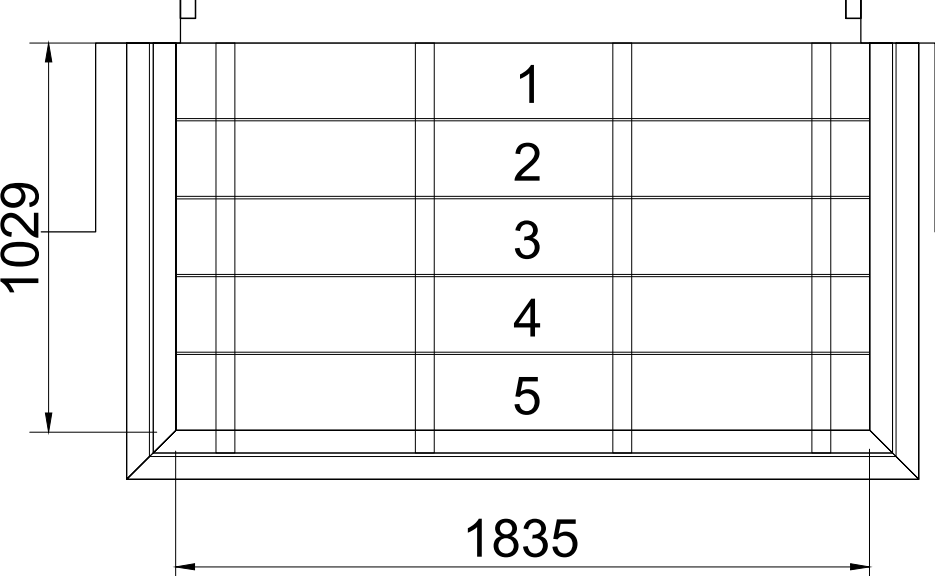


Scale 1:20

Balcony 8 - Third Floor

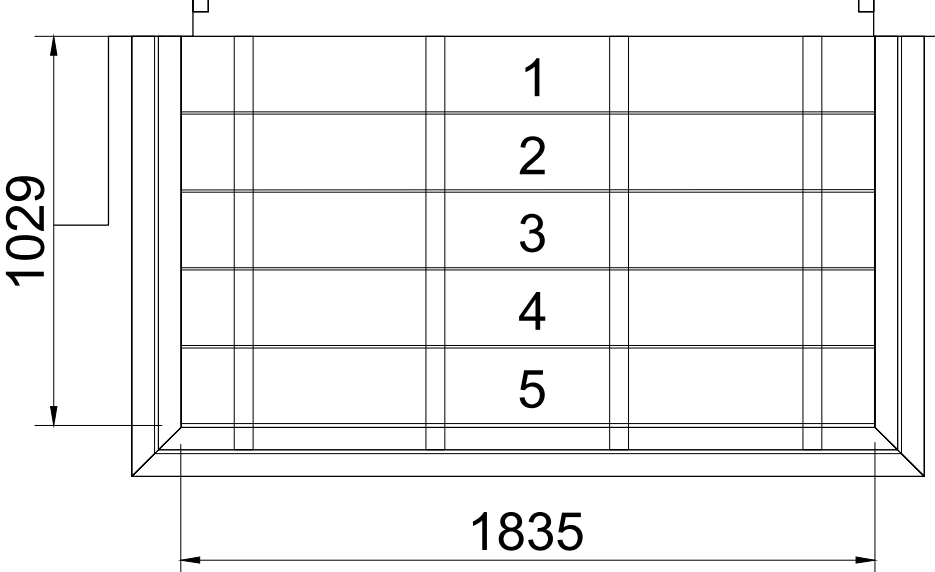


Scale 1:20

Balcony 9 - First Floor

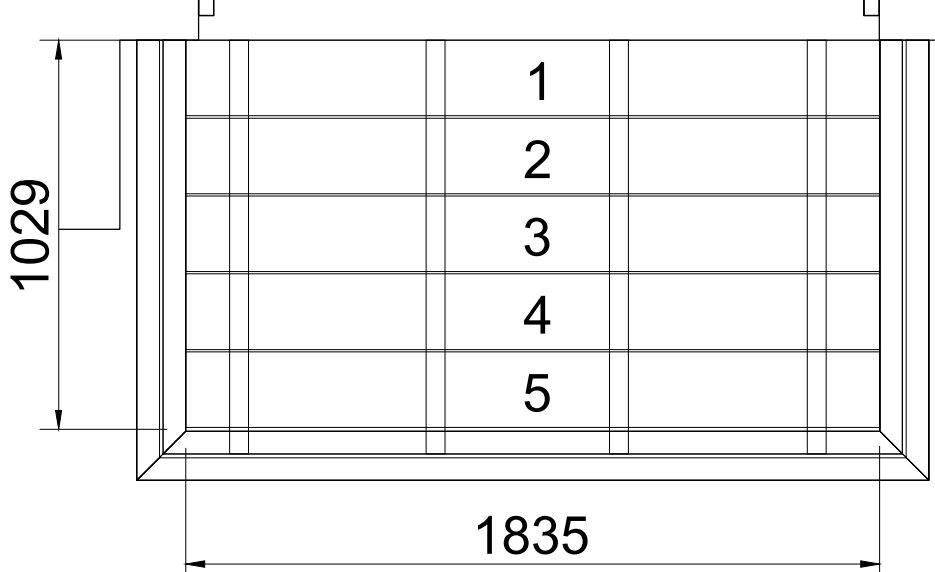


Scale 1:20

Balcony 9 - Second Floor

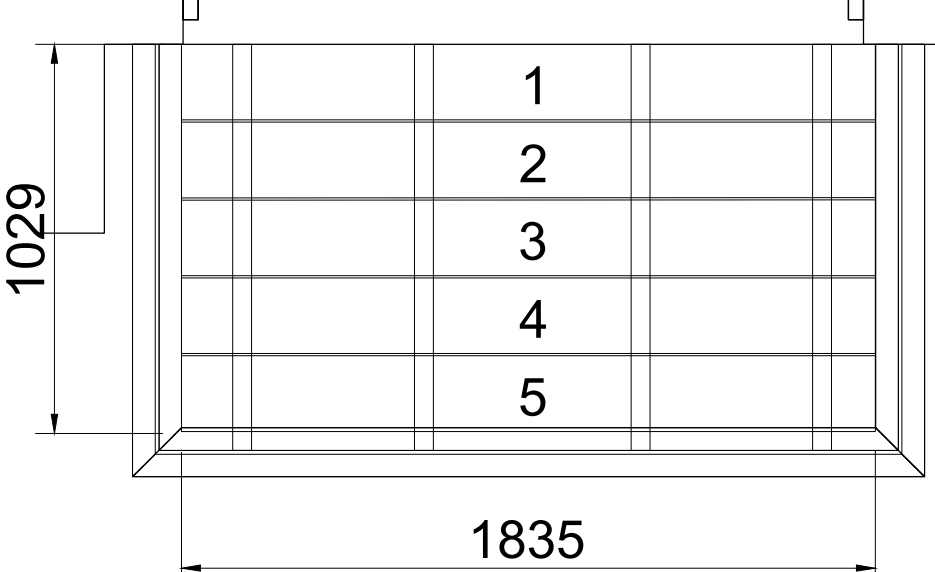


Scale 1:20

Balcony 9 - Third Floor

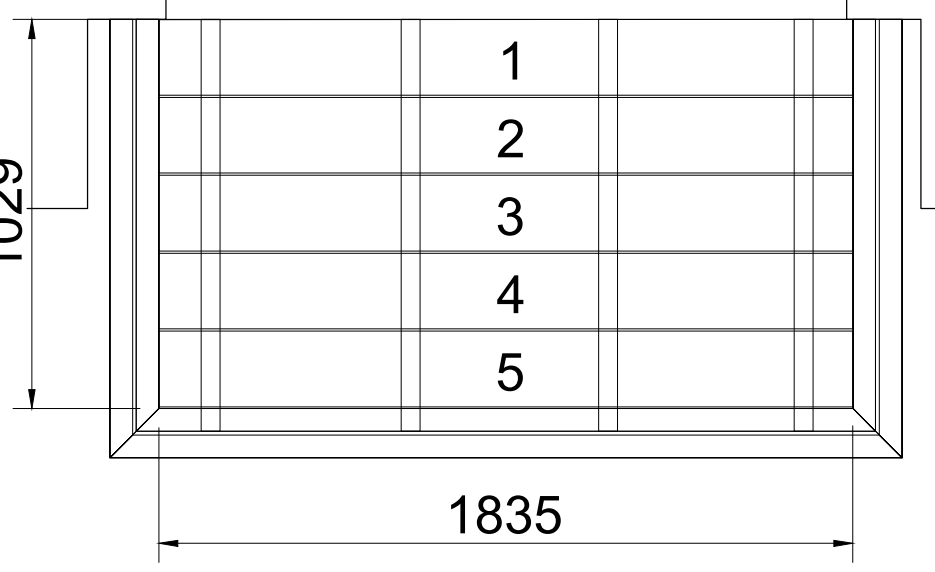


Scale 1:20

Balcony 10 - First Floor

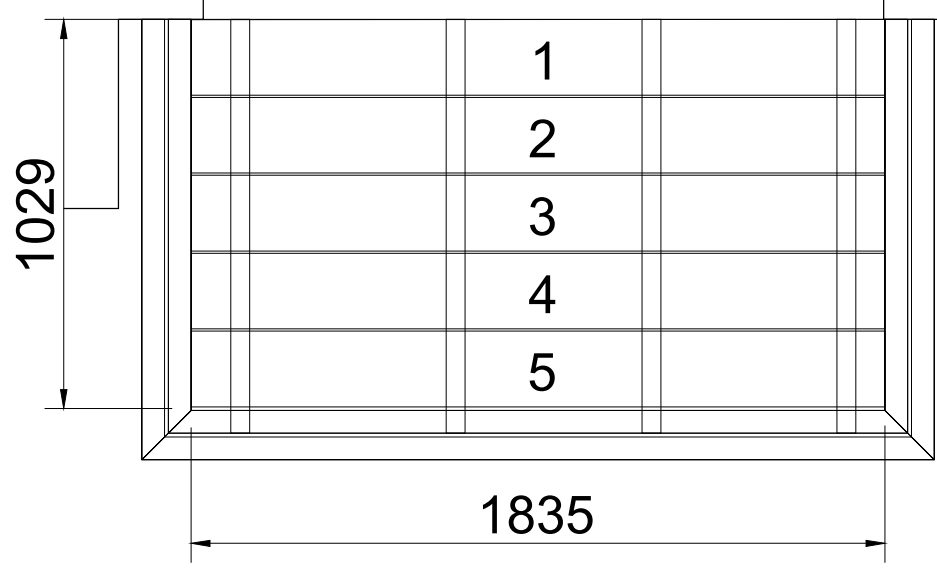


Scale 1:20

Balcony 10 - Second Floor

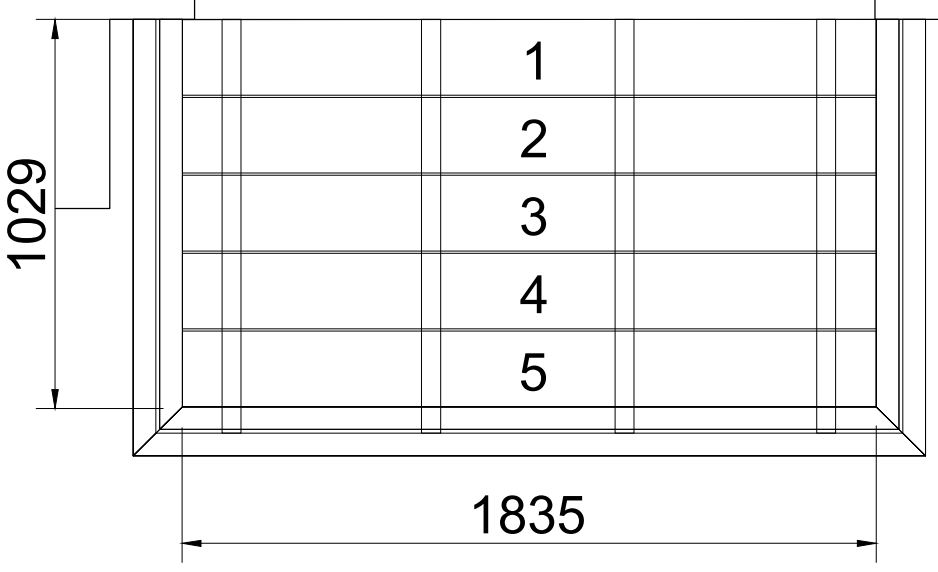


Scale 1:20

Balcony 10 - Third Floor

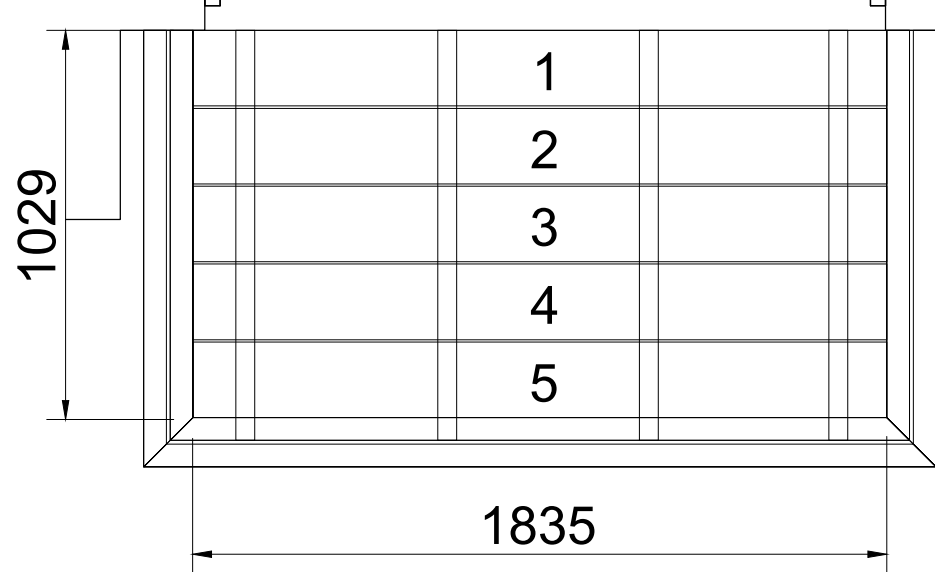


Scale 1:20

Balcony 11 - First Floor

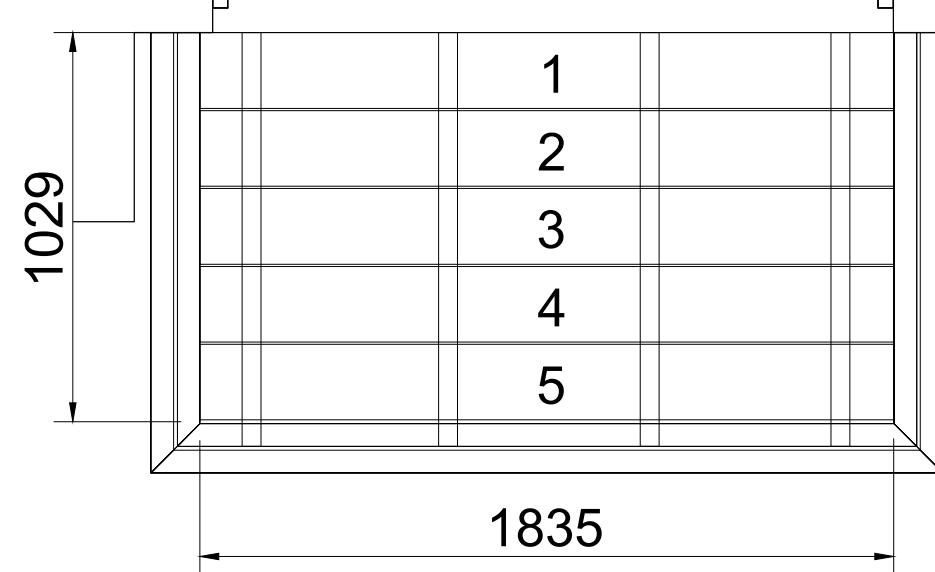


Scale 1:20

Balcony 11 - Second Floor

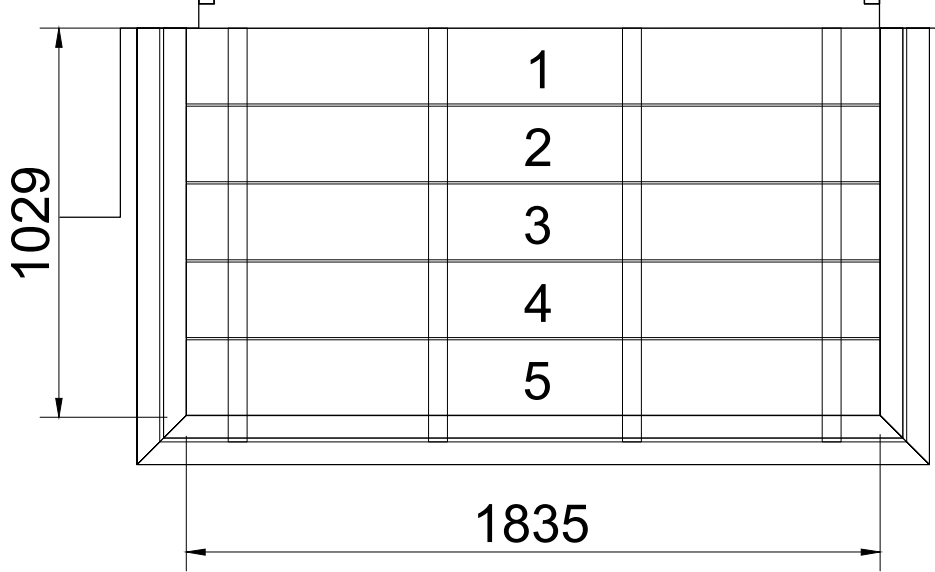


Scale 1:20

Balcony 11 - Third Floor

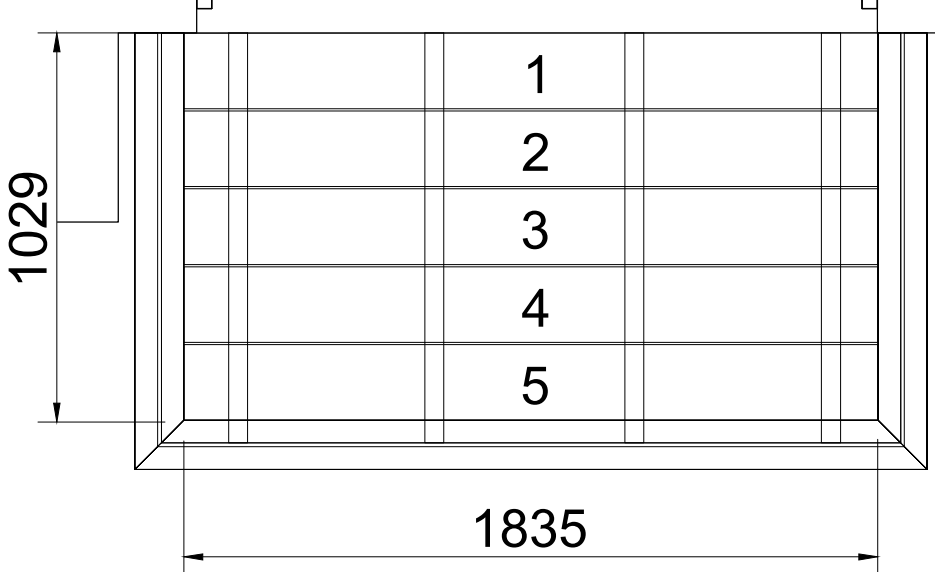


Scale 1:20

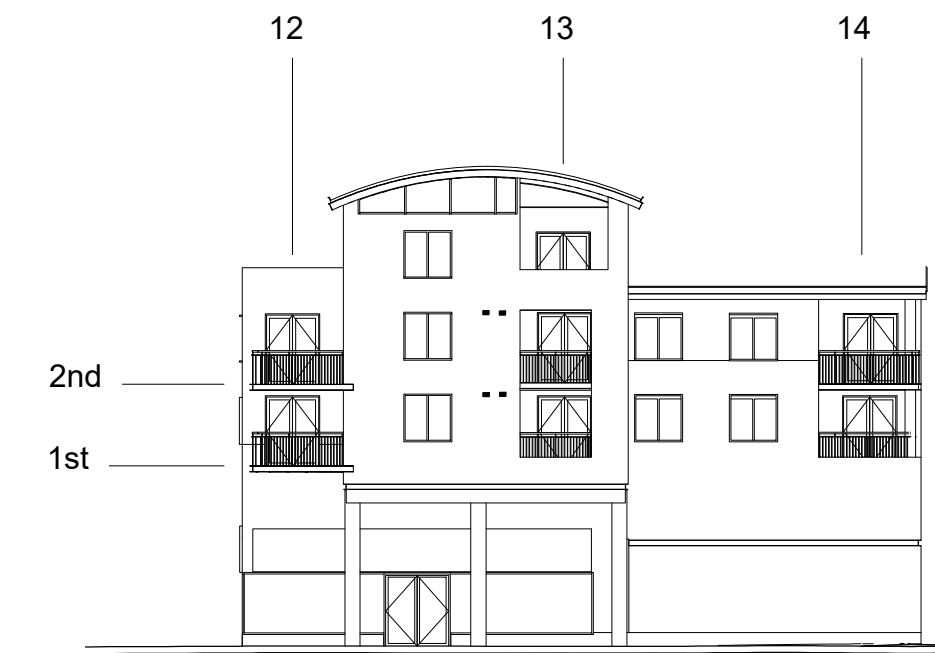


Scale 1:250

Balcony 13 - Second Floor

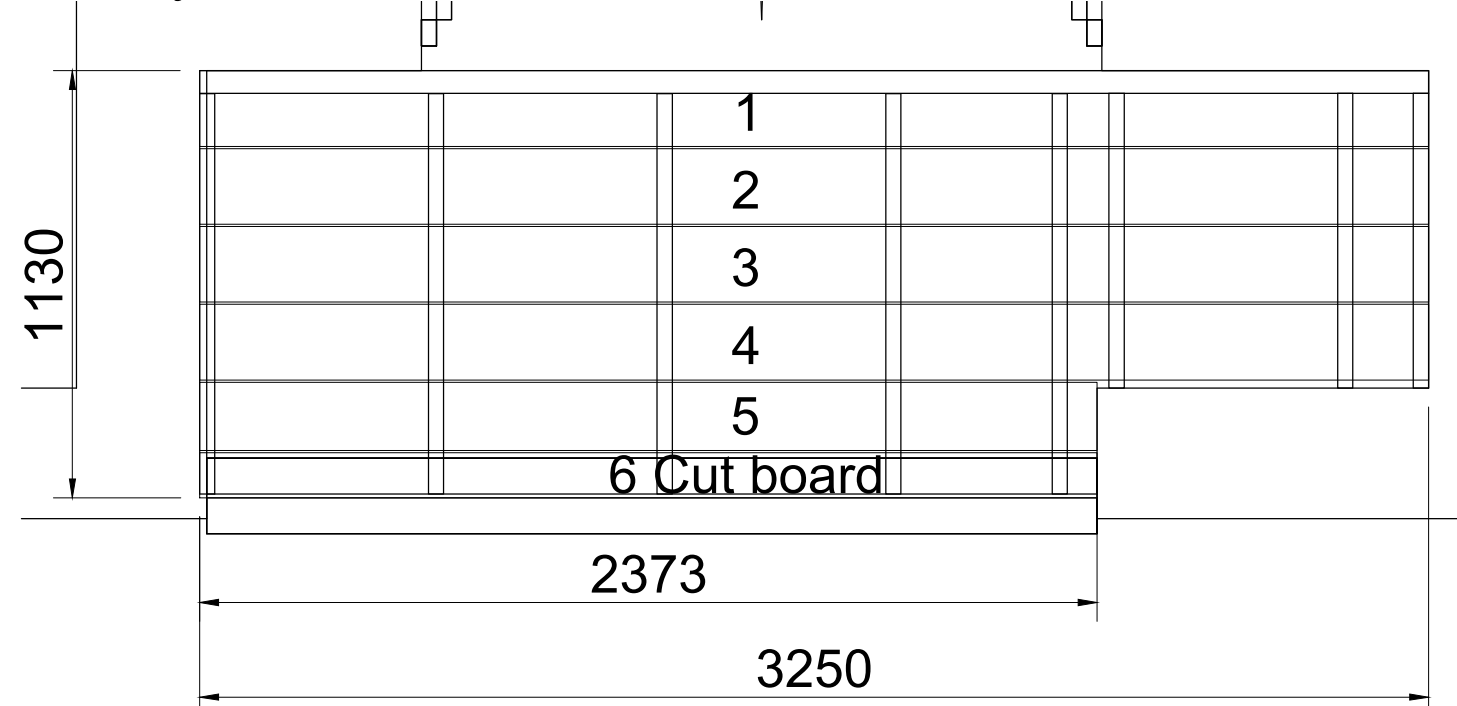


Scale 1:20

Balcony 12 - First Floor

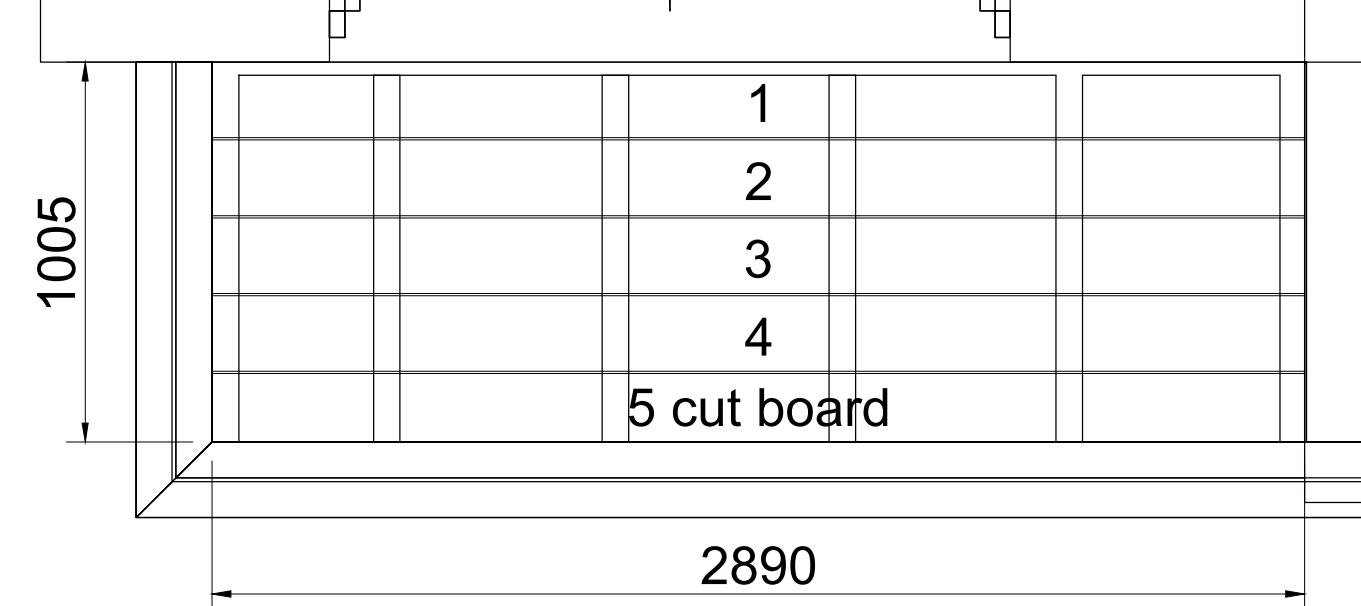


Scale 1:20

Balcony 12 - Second Floor

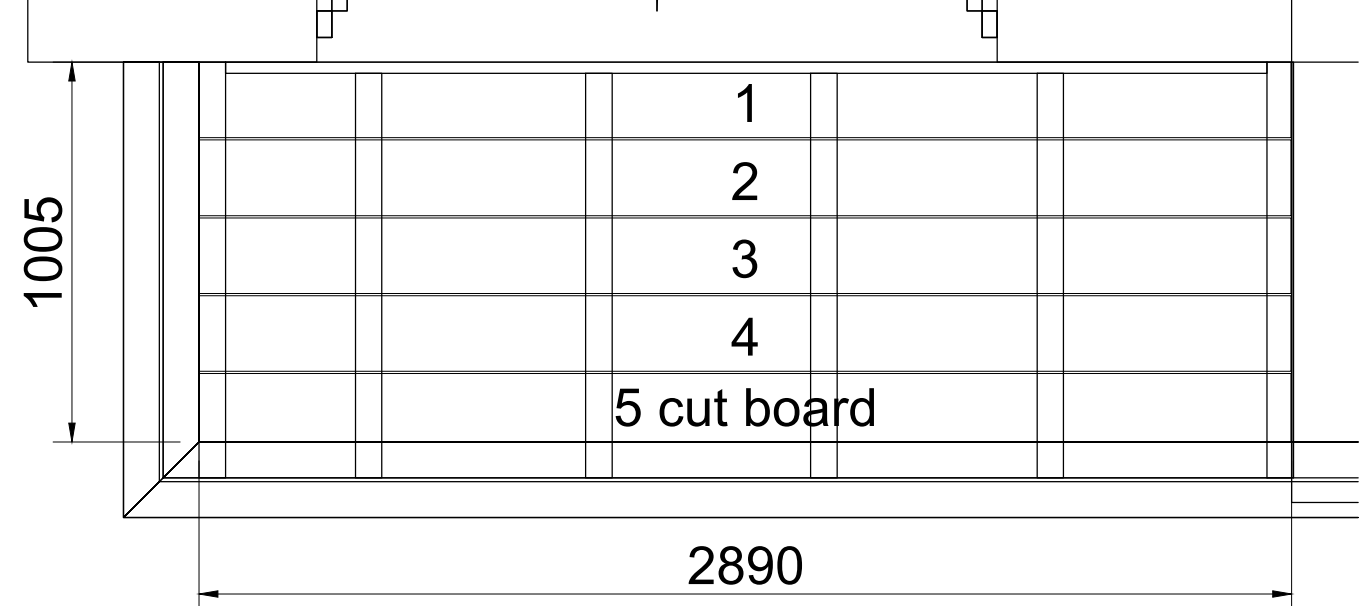

Scale 1:20

Balcony 14 - Second Floor

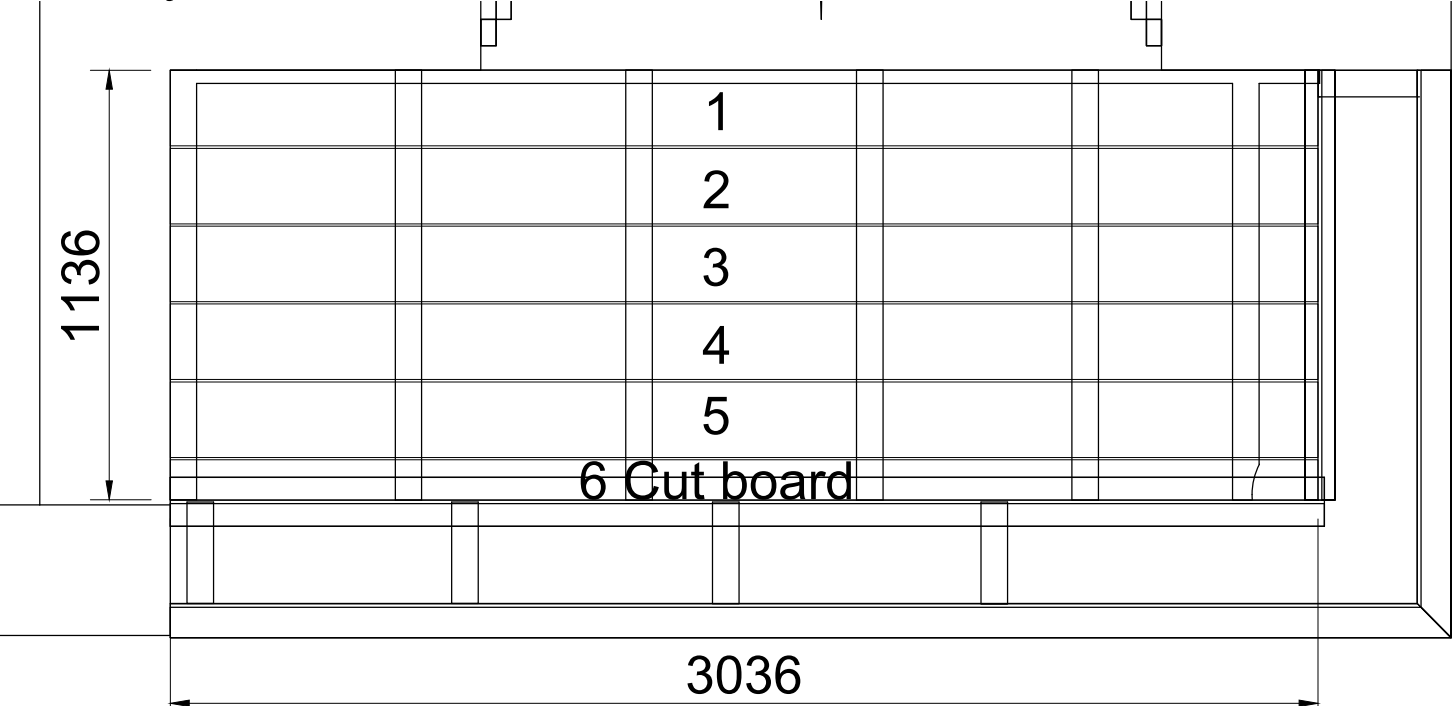

Scale 1:20

Balcony 13 - First Floor* Assumed decking is the same as 2nd floor just with concrete slab

Balcony 14 - First Floor Assumed decking is the same as 2nd floor just with concrete slab

Existing timber decking to be removed and replaced with proprietary aluminium decking. Existing supporting structure retained. No alteration to balcony dimensions or layout.

Preliminary Drawing - P002 Scale bars added 17-08-2026
Preliminary Drawing - P001 Preliminary Drawing 21-05-2026

DO NOT SCALE : IF IN DOUBT ASK



AP Facades Limited
Mill Lane, Fazeley, Tamworth,
Staffordshire, B78 3QD

Client:
Horsham District Council

Project:
The Forum, Lower Tanbridge Way,
Horsham, RH12 1PS


Title:
Plan Drawing
Balconies 8 to 14

Drawn: IW Date: May 25 Checked: Date:

Scale: Various @ A1 Project Number: APL-50

Drawing Number: APL-50 Balconies 8-14 Plans Revision: P02

Scale 1:250 in metres

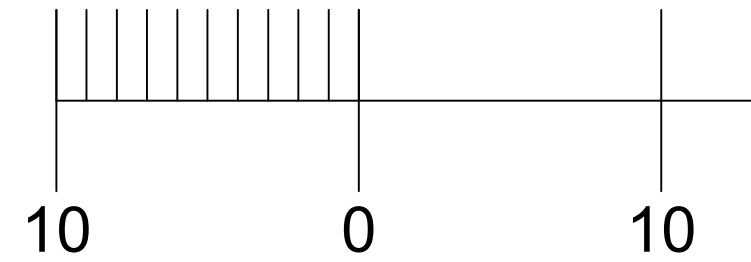

Scale 1:20 in metres

