


32320

Scale 1:250


20

1832

Scale 1:250 in metres

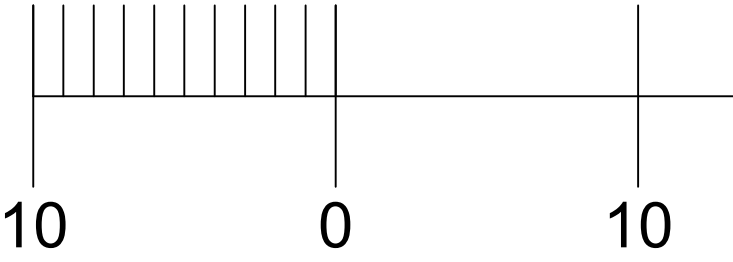

Scale 1:50 in metres

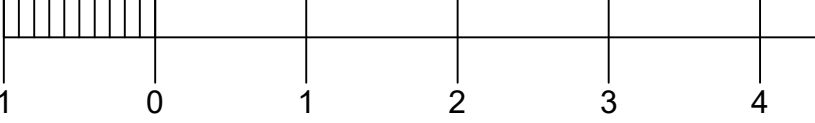

2nd

1st

Balcony 20 - First Floor

1734

Scale 1:50

Existing timber decking to be removed and replaced with proprietary aluminium decking. Existing supporting structure retained. No alteration to balcony dimensions or layout.

32320

1832

Balcony 20 - Second Floor

1734

Scale 1:50

Preliminary Drawing - P002
Scale bars added
17-08-2026
Preliminary Drawing - P001
Preliminary Drawing
21-05-2026

DO NOT SCALE : IF IN DOUBT ASK



AP Facades Limited
Mill Lane, Fazeley, Tamworth,
Staffordshire, B78 3QD

Client:
Horsham District Council

Project:
The Forum, Lower Tanbridge Way,
Horsham, RH12 1PS

Title:
Plan Drawing
Balcony 20

Drawn: IW Date: May 25 Checked: Date:

Scale: Various @ A1 Project Number: APL-50

Drawing Number: APL-50 Balconies 20 Plans Revision: P02