





Balconies 21 & 22, - Second Floor

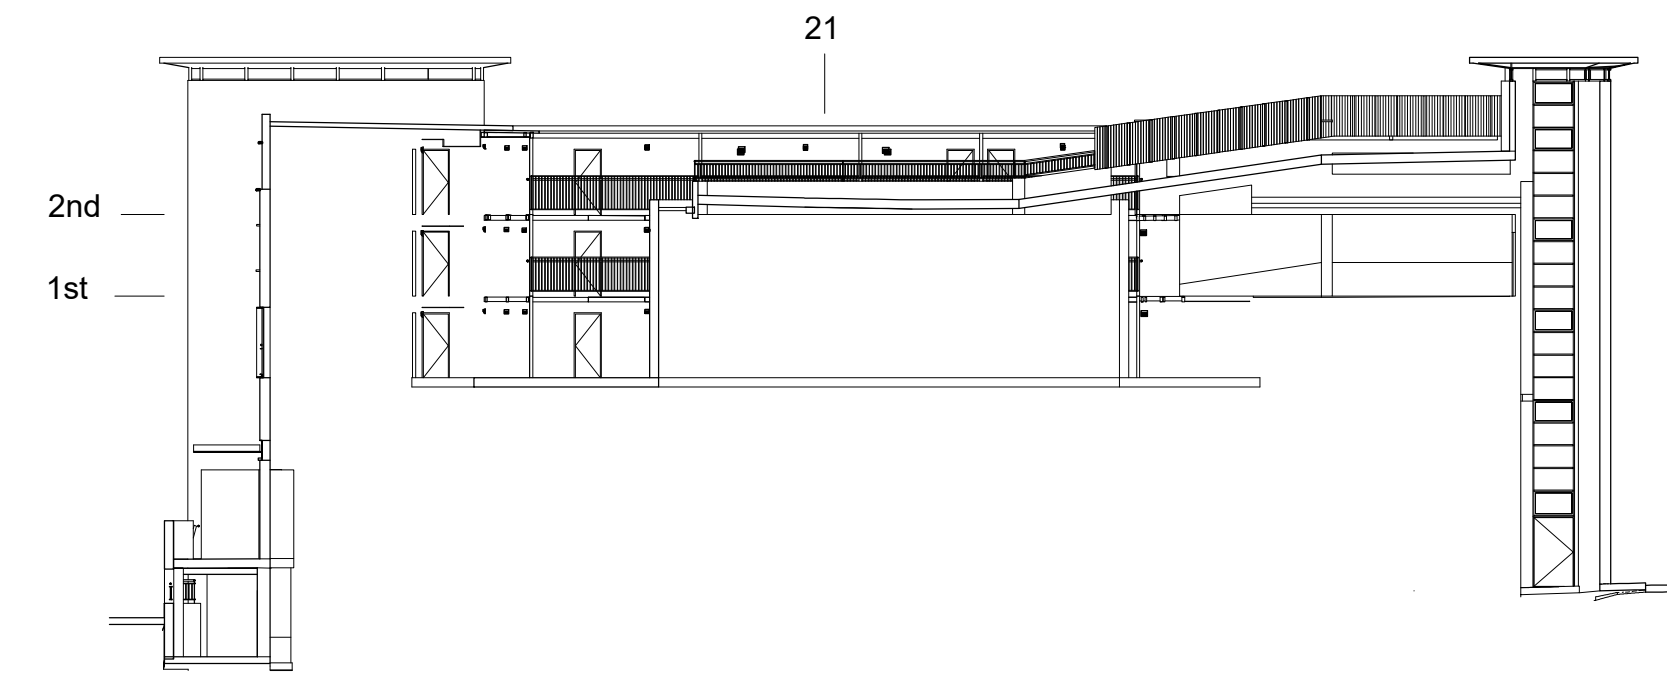

Scale 1:250

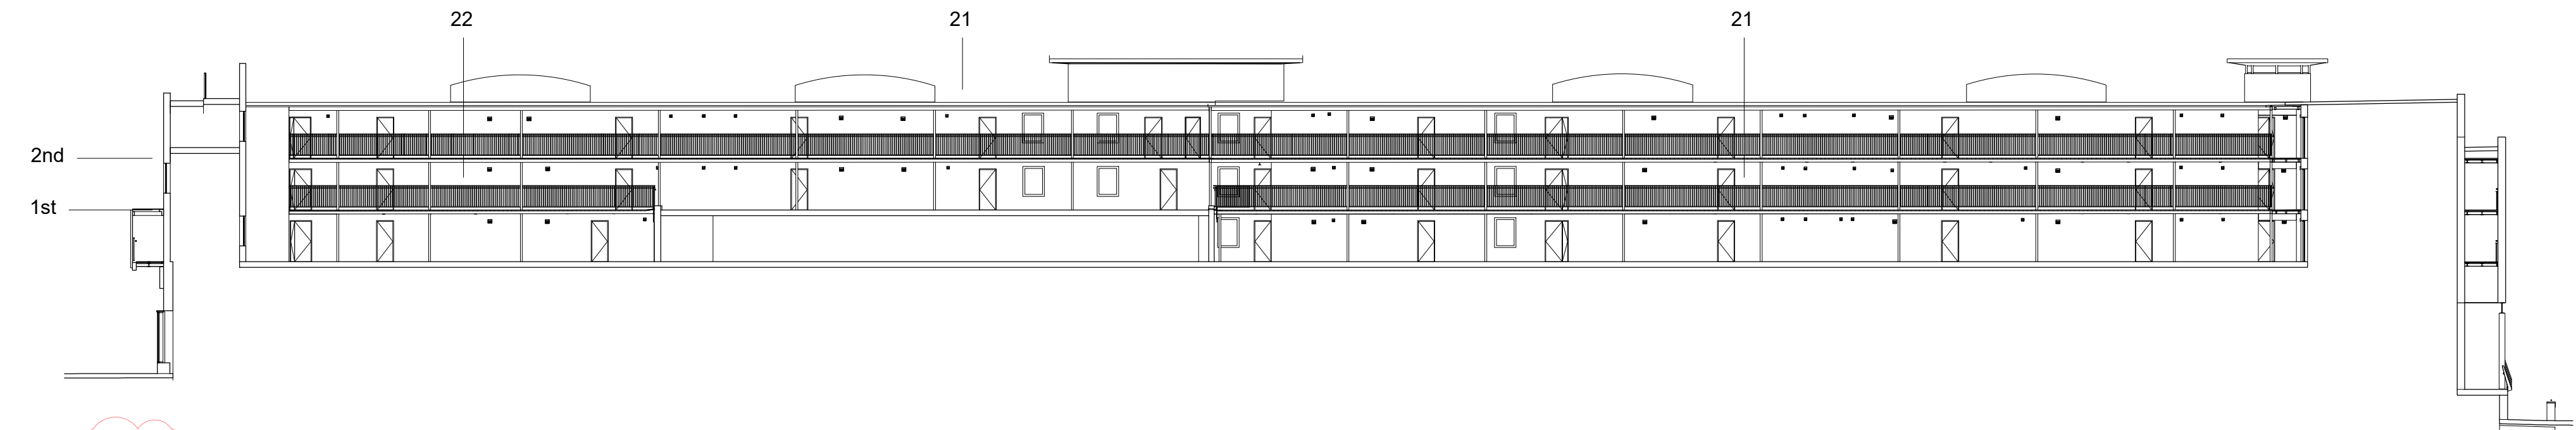

Scale 1:250

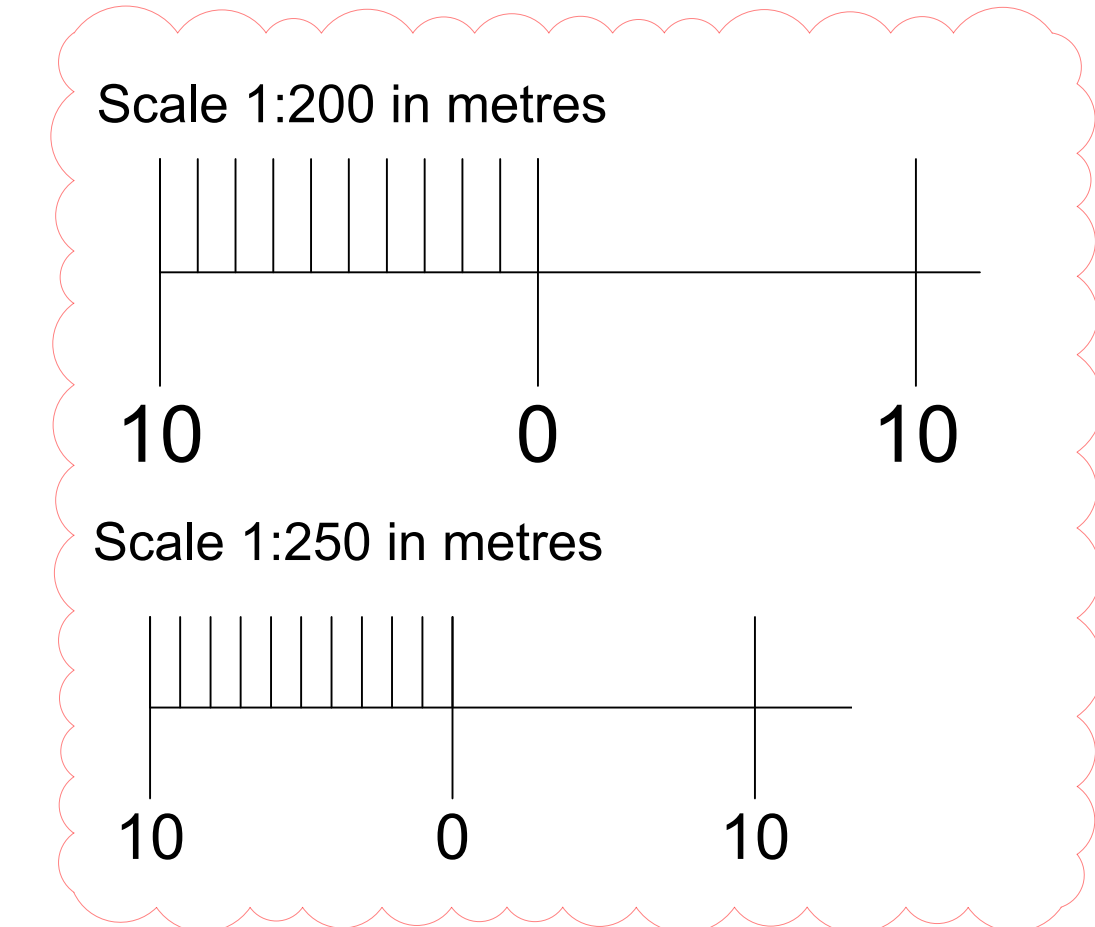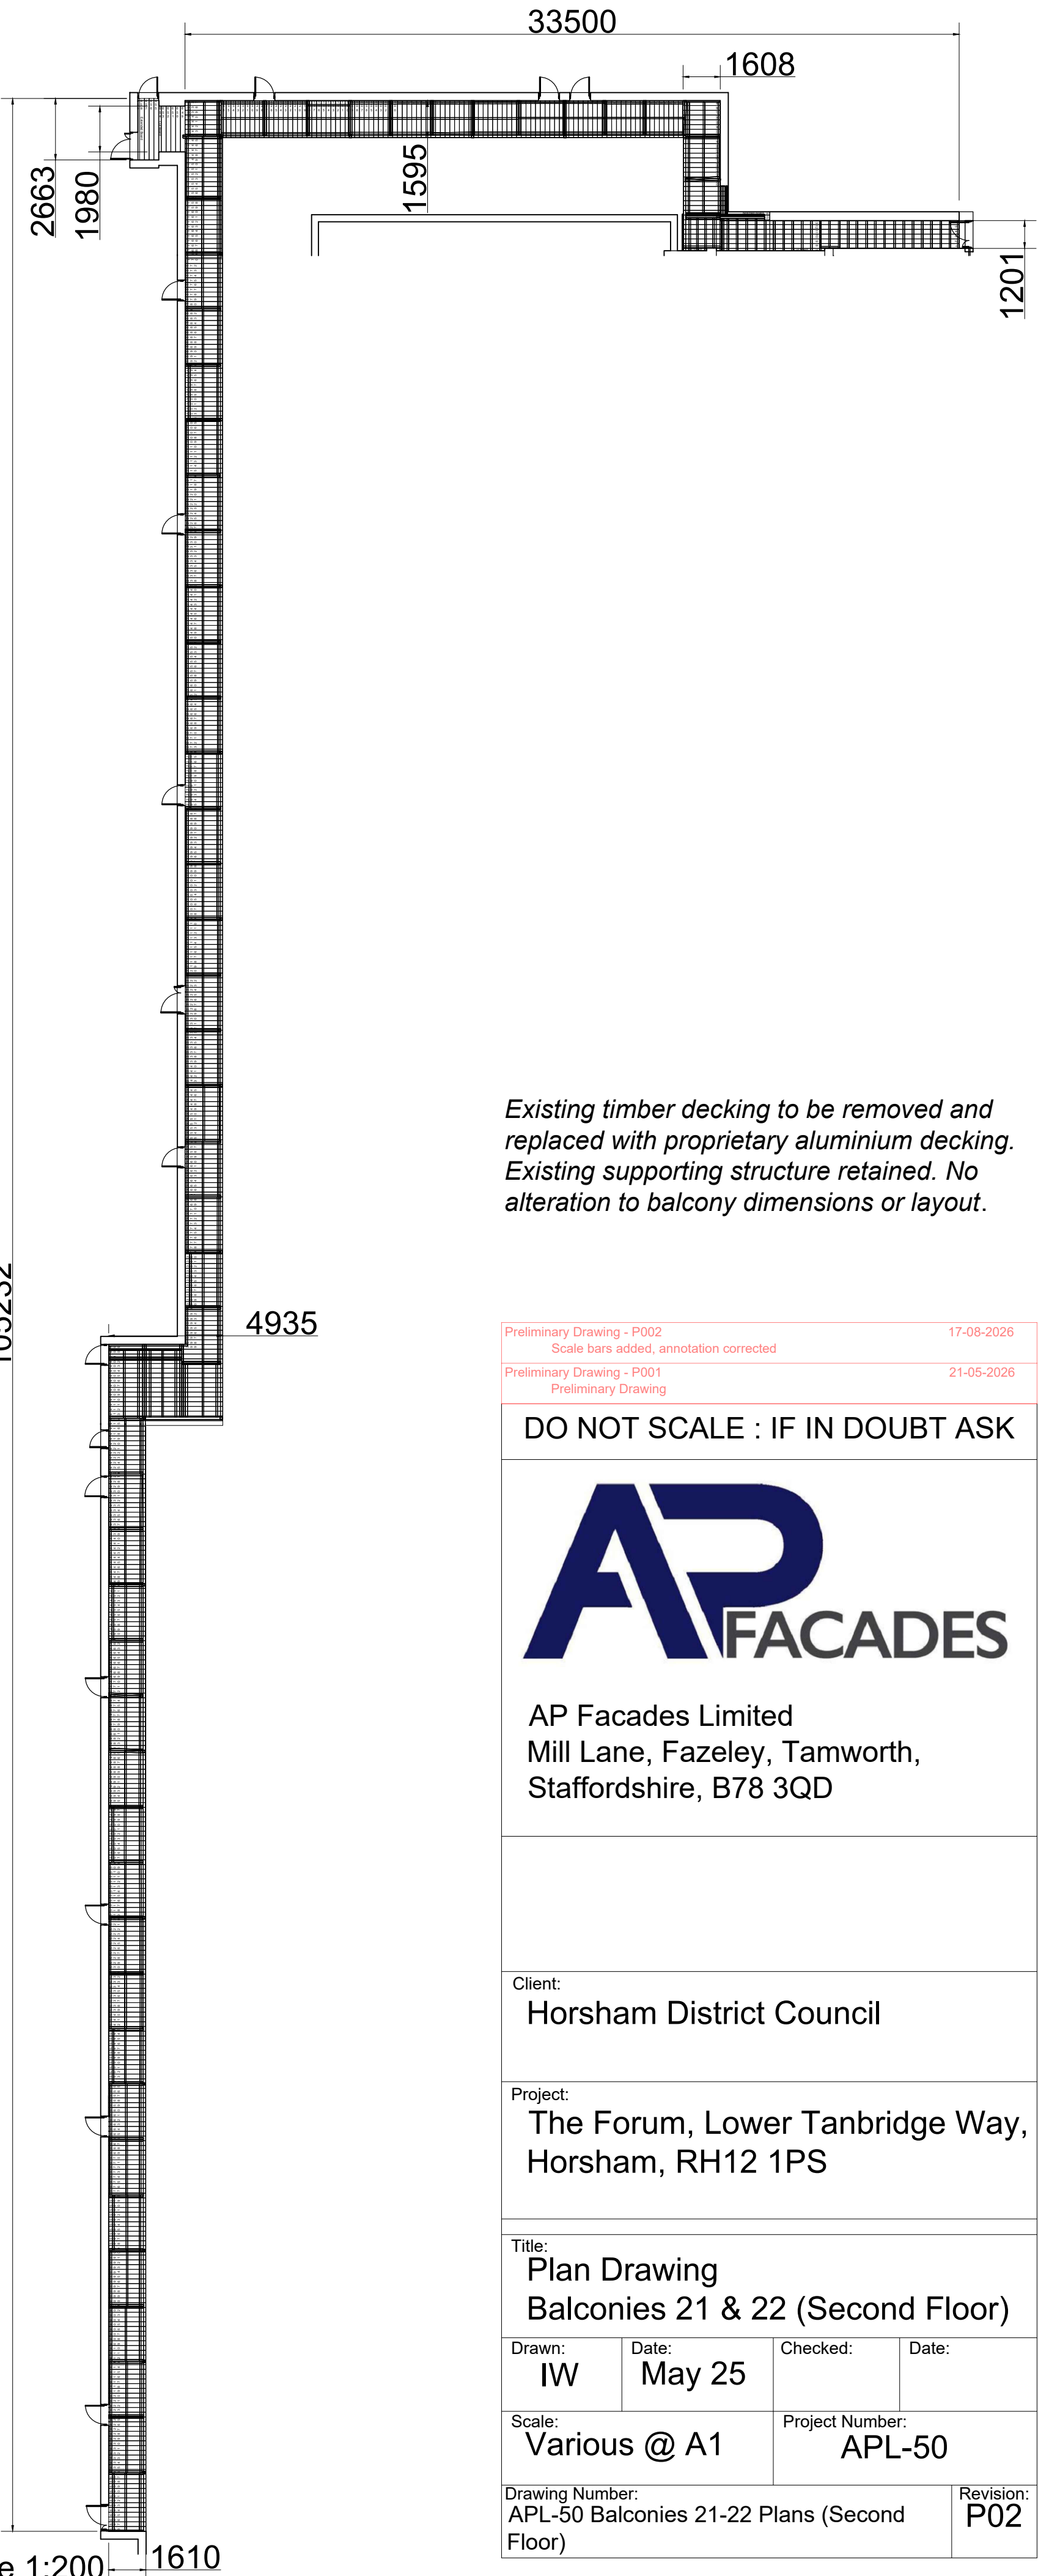

Preliminary Drawing - P002
Scale bars added, annotation corrected
17-08-2026

Preliminary Drawing - P001
Preliminary Drawing
21-05-2026

DO NOT SCALE : IF IN DOUBT ASK



AP Facades Limited
Mill Lane, Fazeley, Tamworth,
Staffordshire, B78 3QD

Client:
Horsham District Council

Project:
The Forum, Lower Tanbridge Way,
Horsham, RH12 1PS

Title:
Plan Drawing
Balconies 21 & 22 (Second Floor)

Drawn:
IW

Date:
May 25

Checked:

Date:

Scale:
Various @ A1

Project Number:
APL-50

Drawing Number:
APL-50 Balconies 21-22 Plans (Second Floor)

Revision:
P02