



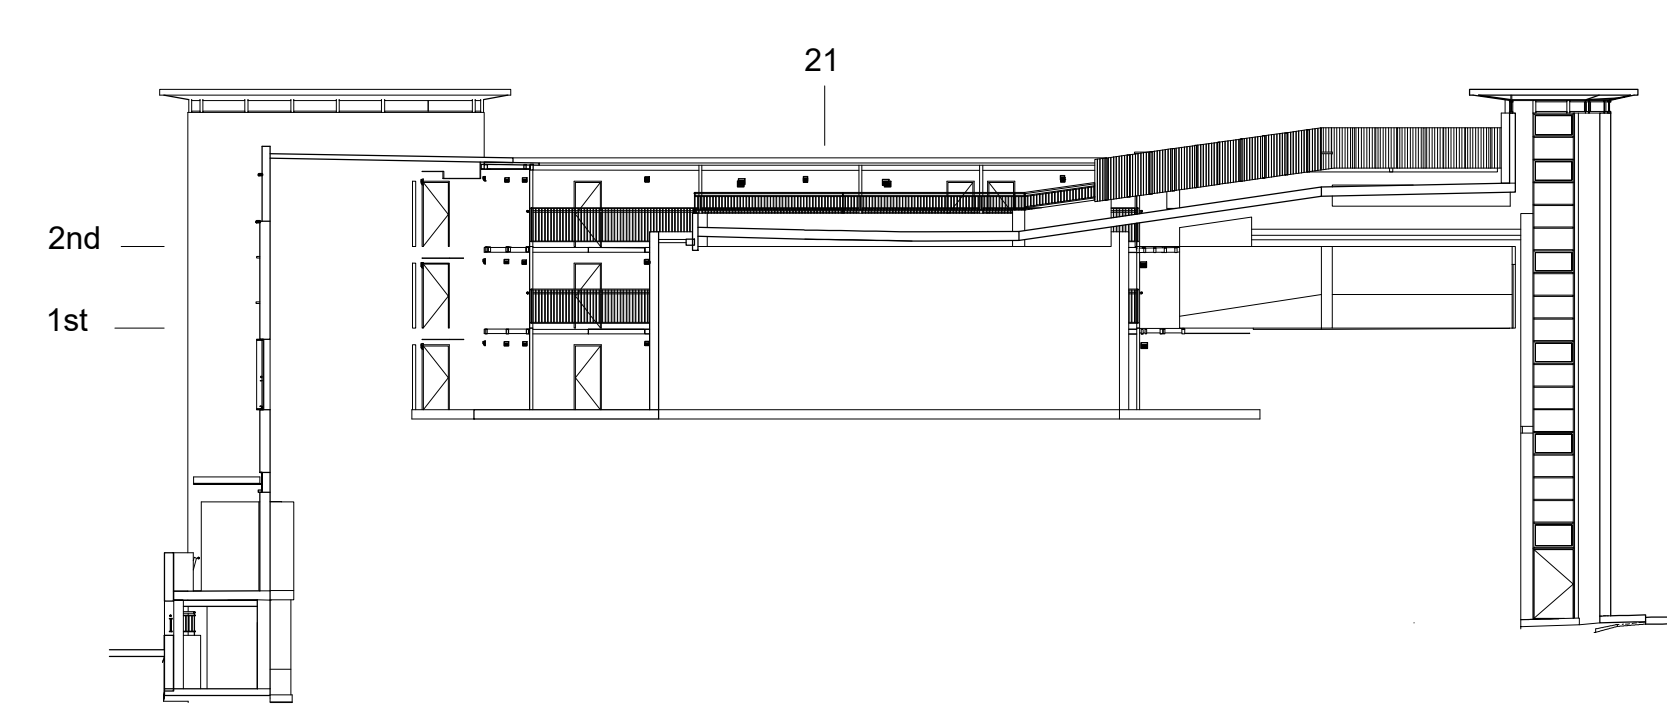


Scale 1:250

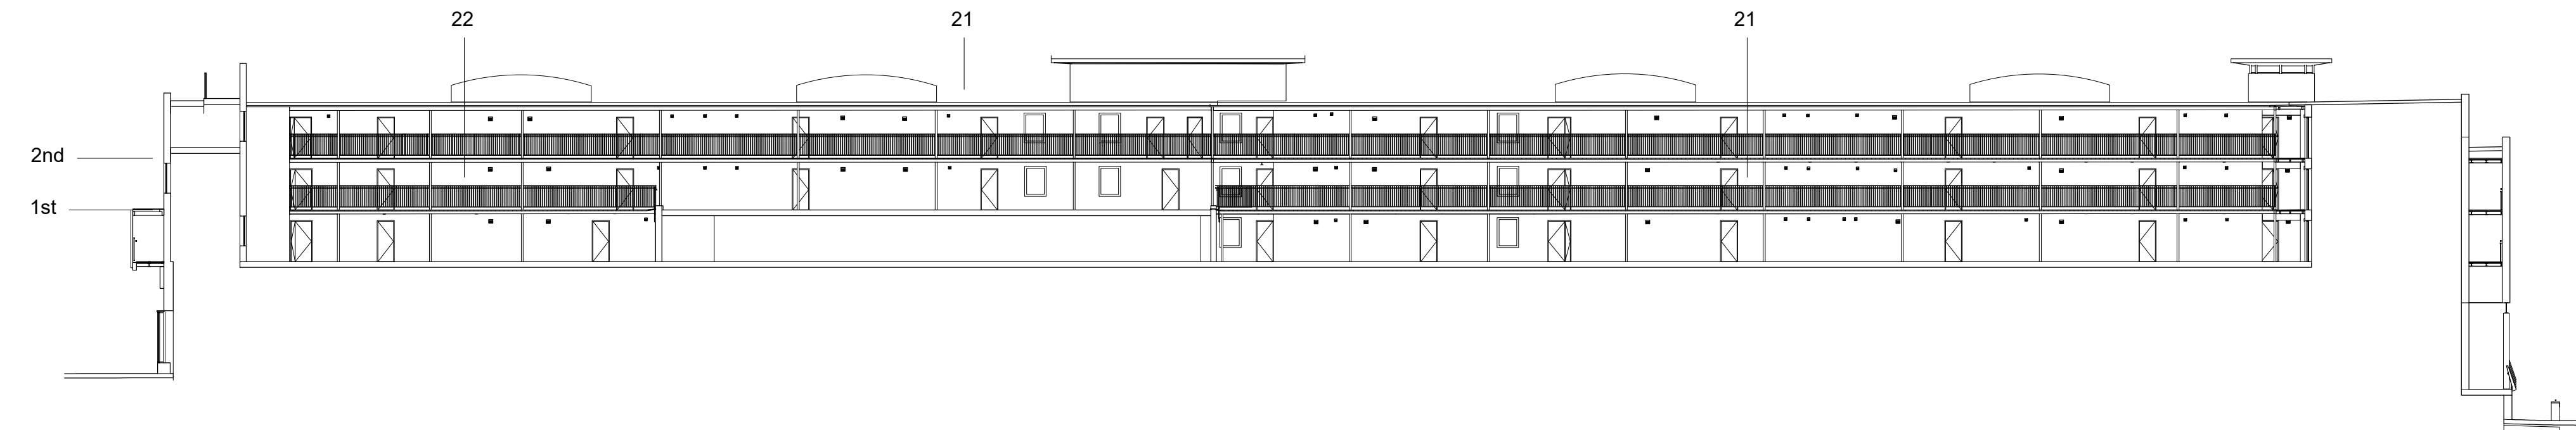


Scale 1:250


Balconies 22 - First Floor

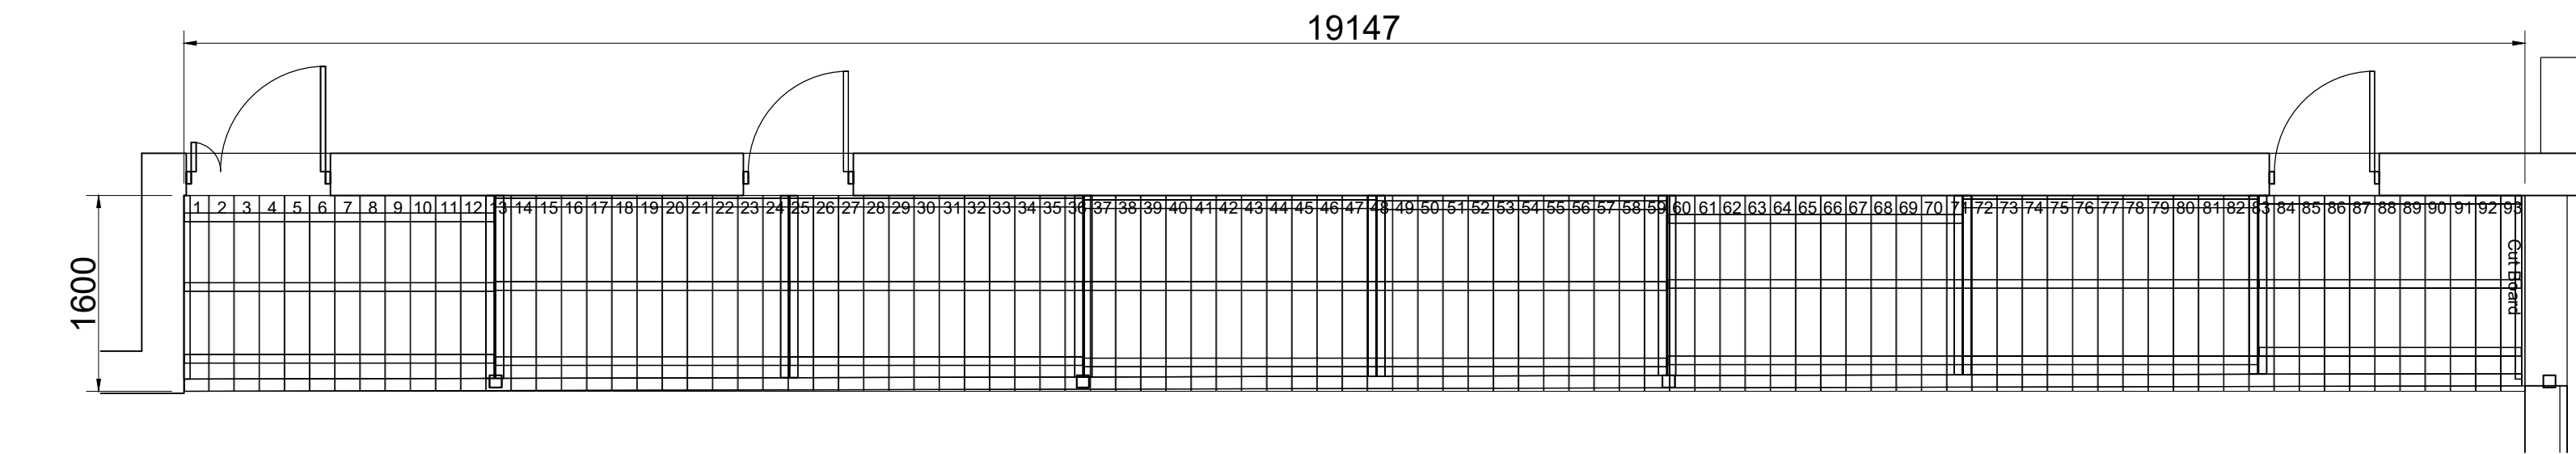

Scale 1:50

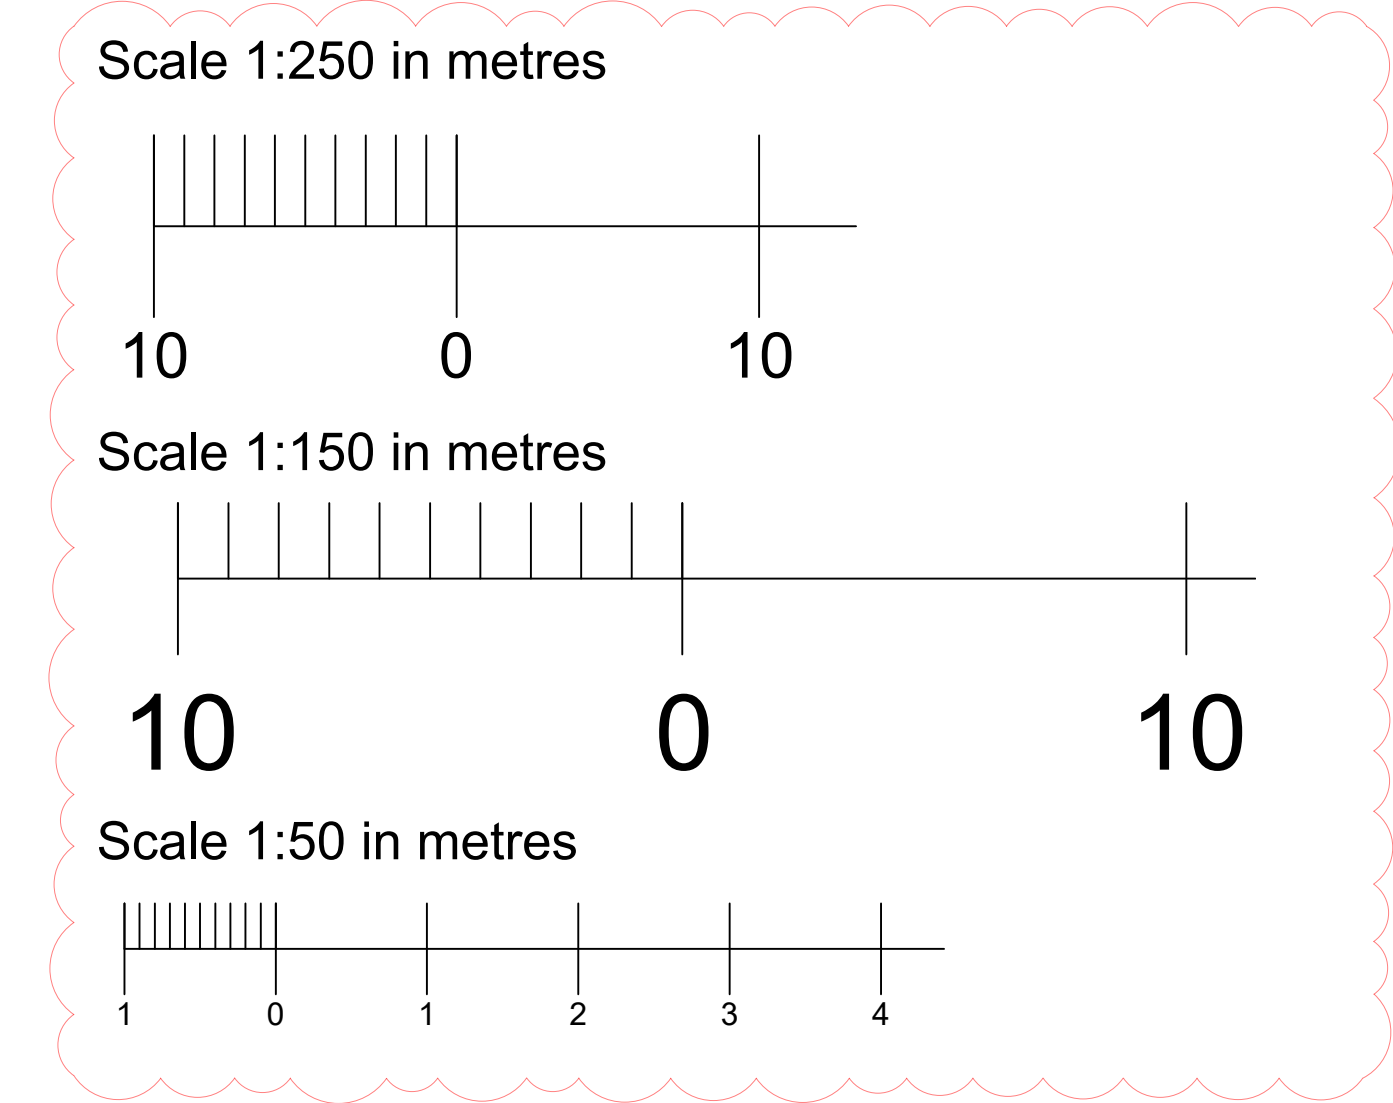

Balconies 21 - First Floor

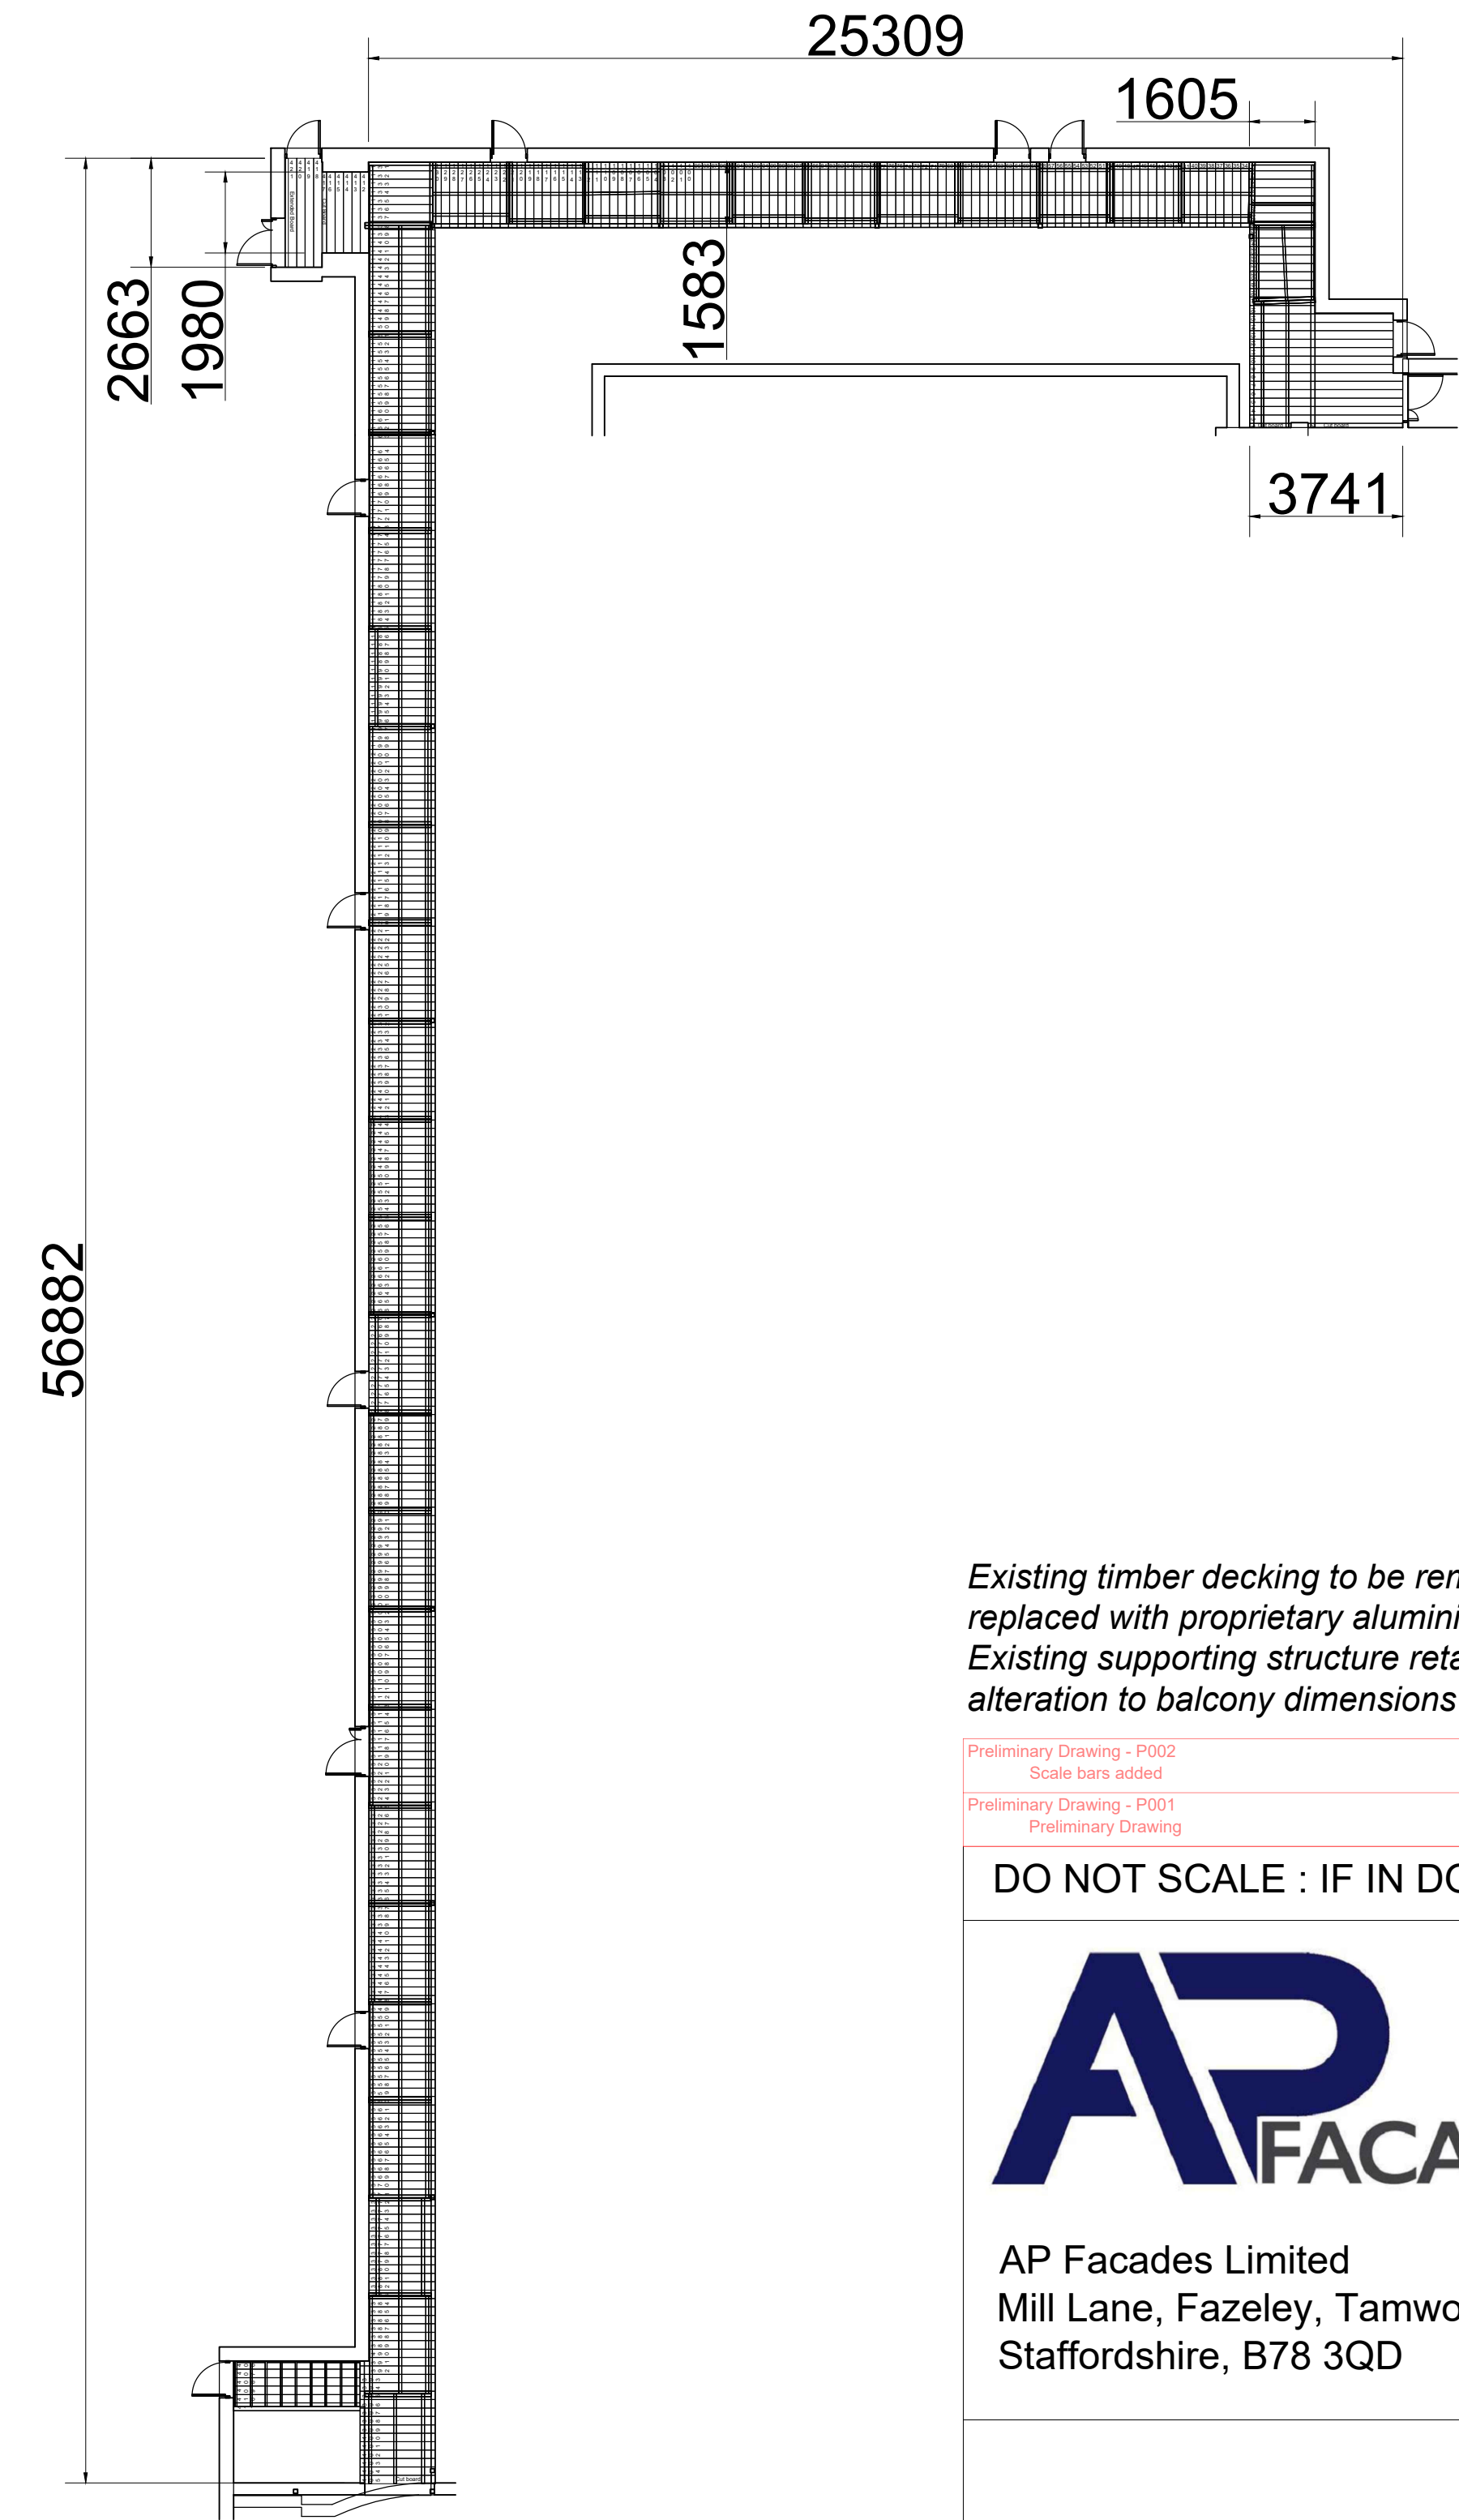

Scale 1:150

Existing timber decking to be removed and replaced with proprietary aluminium decking. Existing supporting structure retained. No alteration to balcony dimensions or layout.

Preliminary Drawing - P002 Scale bars added	17-08-2026
Preliminary Drawing - P001 Preliminary Drawing	22-05-2026

DO NOT SCALE : IF IN DOUBT ASK



AP Facades Limited
Mill Lane, Fazeley, Tamworth,
Staffordshire, B78 3QD

Client:
Horsham District Council

Project:
The Forum, Lower Tanbridge Way,
Horsham, RH12 1PS

Title:
Plan Drawing
Balconies 21 & 22 (First Floor)

Drawn: IW	Date: May 25	Checked:	Date:
--------------	-----------------	----------	-------

Scale: Various @ A1	Project Number: APL-50
------------------------	---------------------------

Drawing Number: APL-50 Balconies 21-22 Plans (First Floor)	Revision: P02
---	------------------