
1:50
Scale Bar:


ATTENUATION TANK
GEOLIGHT 400 BY SDS INTERNATIONAL
OR SIMILAR APPROVED

FLOW CONTROL DEVICE
HYDROBRAKE "SHE-0069-2000-0850-2000"
OR SIMILAR APPROVED
DESIGN HEAD 850MM
MAX DESIGN FLOW 2.0 L/S

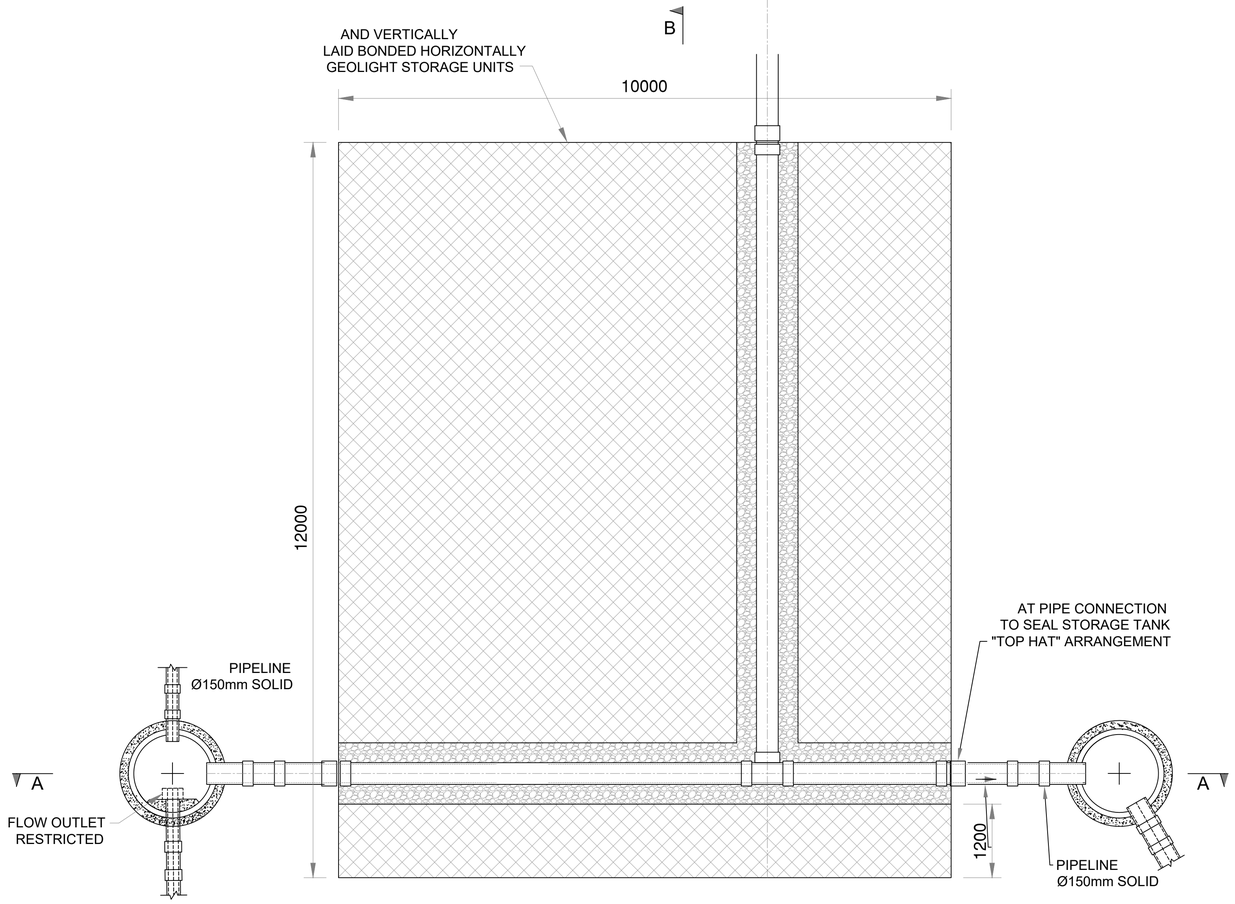


FLOW CONTROL MANHOLE
REF: S5
MANHOLE CL: 50.80
IL: 49.10

CATCHPIT MANHOLE WITH SUMP
REF: S17
MANHOLE CL: 51.25
IL: 49.20

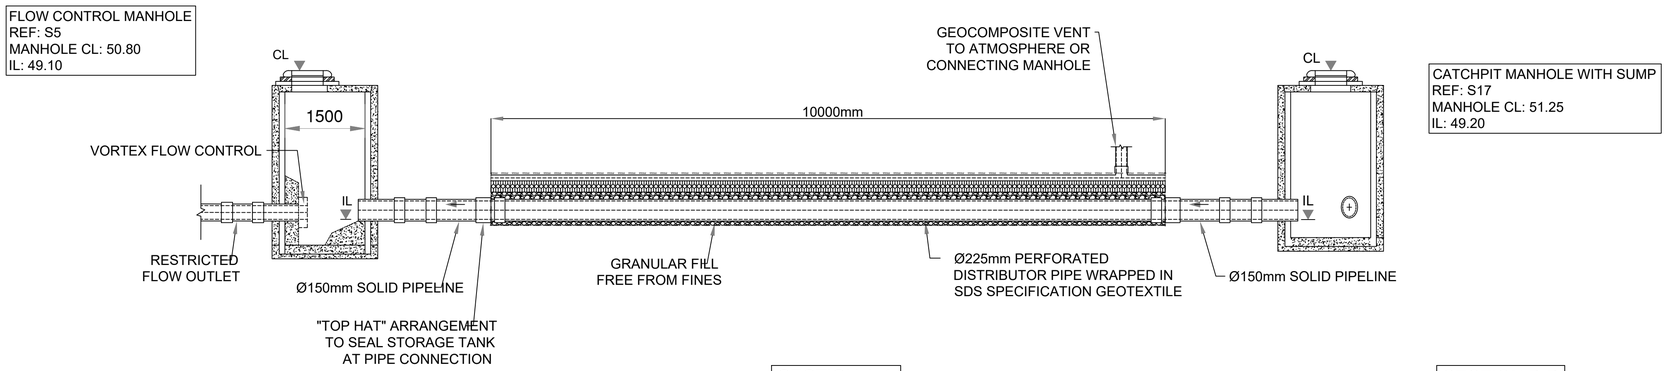

SECTION A-A

SECTION B-B

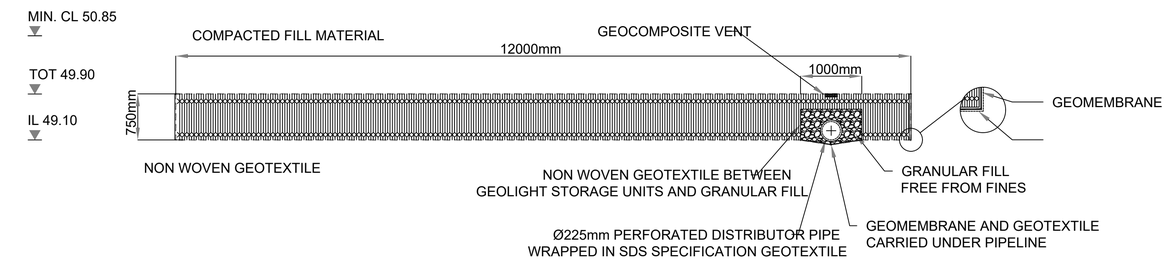

REV	DESCRIPTION	BY	DATE

CTSDESIGN
CONSULTING ENGINEERS
20 LONGFORD CLOSE
BIRMINGHAM B32 4JJ
WWW.CTSDESIGN.CO.UK
INFO@CTSDESIGN.CO.UK

CLIENT
City Construction Group Ltd

PROJECT
Hurst Road, Horsham
West Sussex, RH12 2DJ

PHASE
CONSTRUCTION

DRAWN BY	DATE
DMcC	05.08.2026
CHECKED BY	DATE

SCALE
1:50 @ A1

DRAWING
Attenuation Tank
& Flow Control Chamber

DWG No	REV
CS260706-107	