

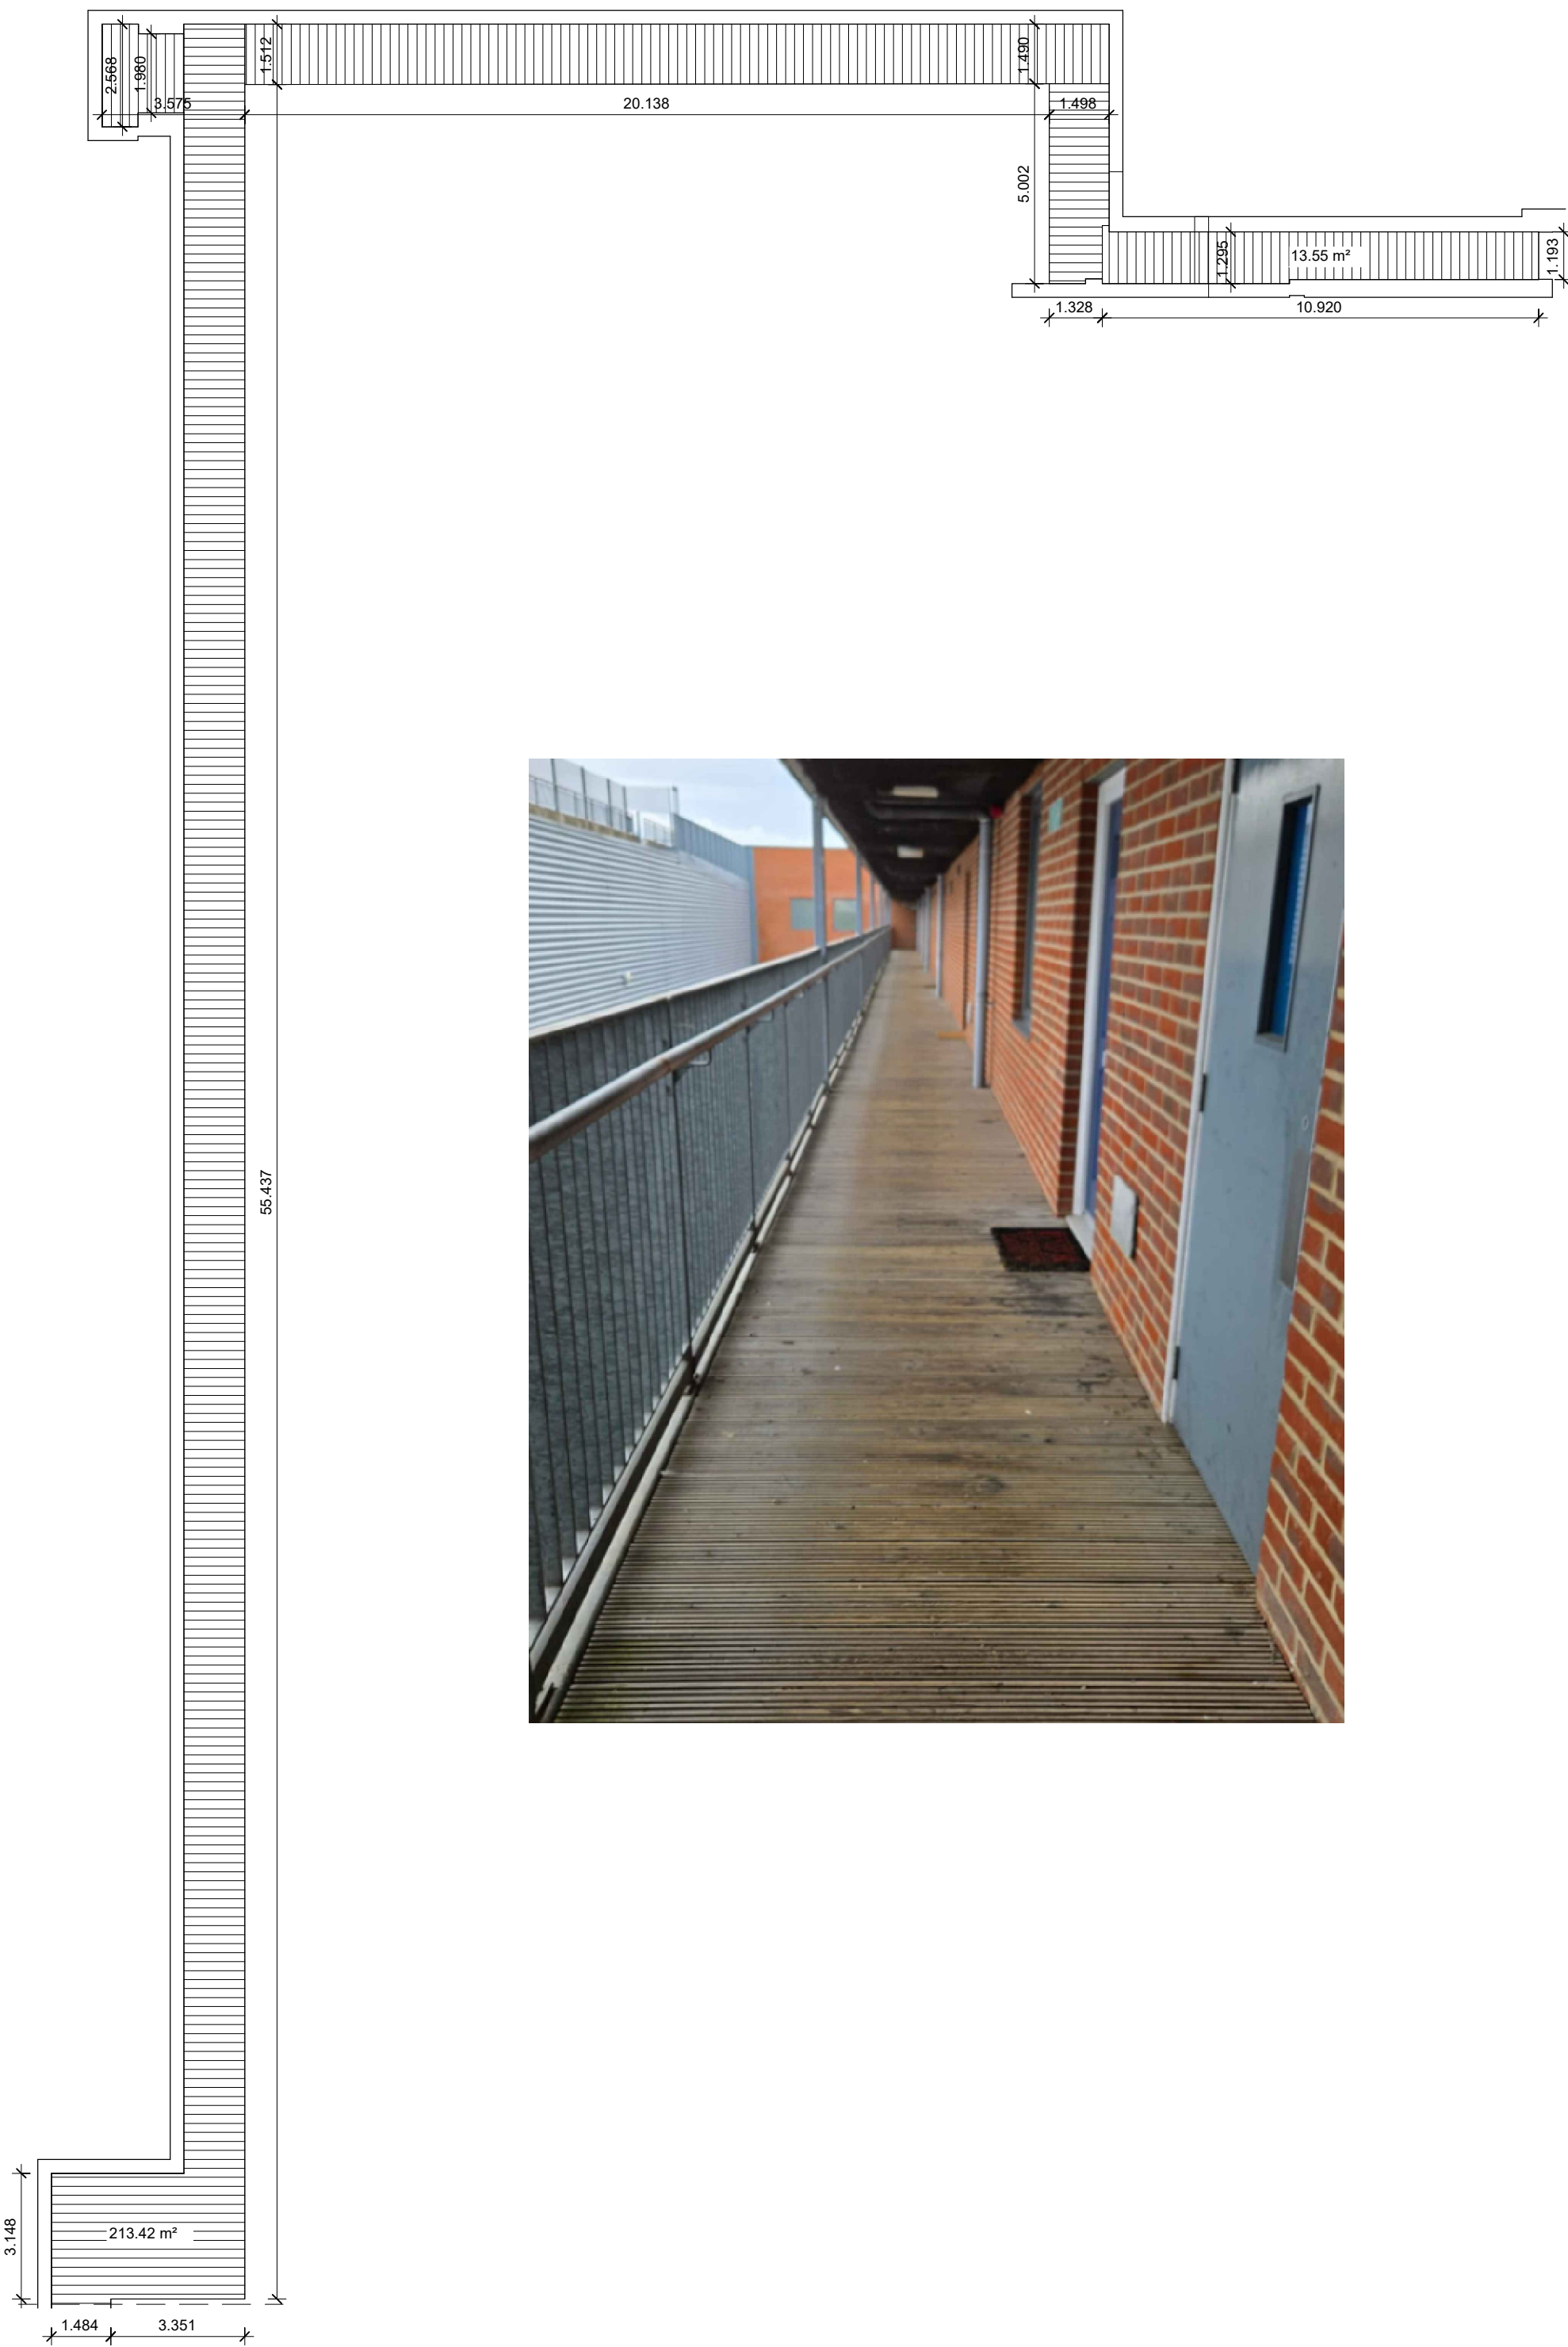


Scale 1:150

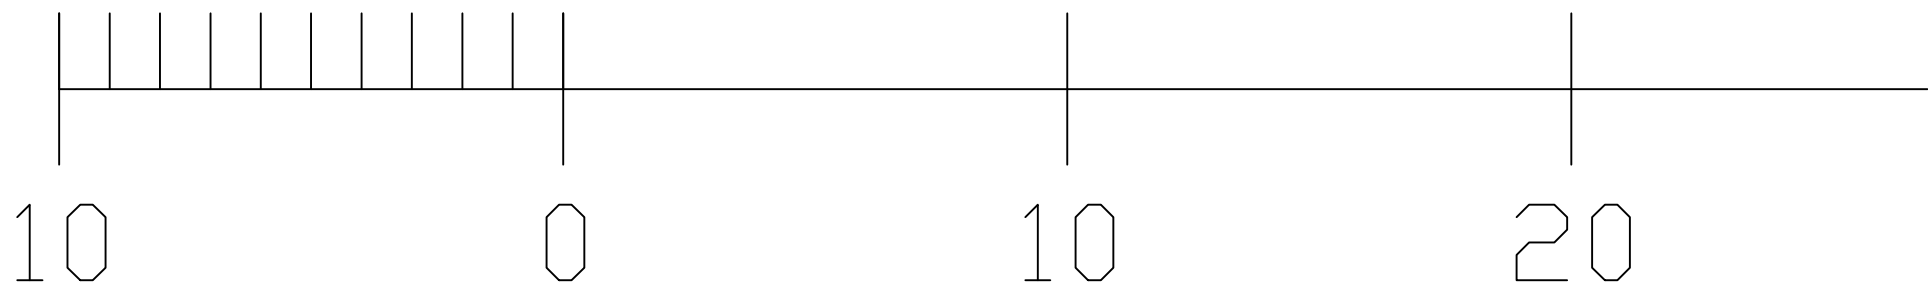


B21 - 2nd Floor

1 : 150

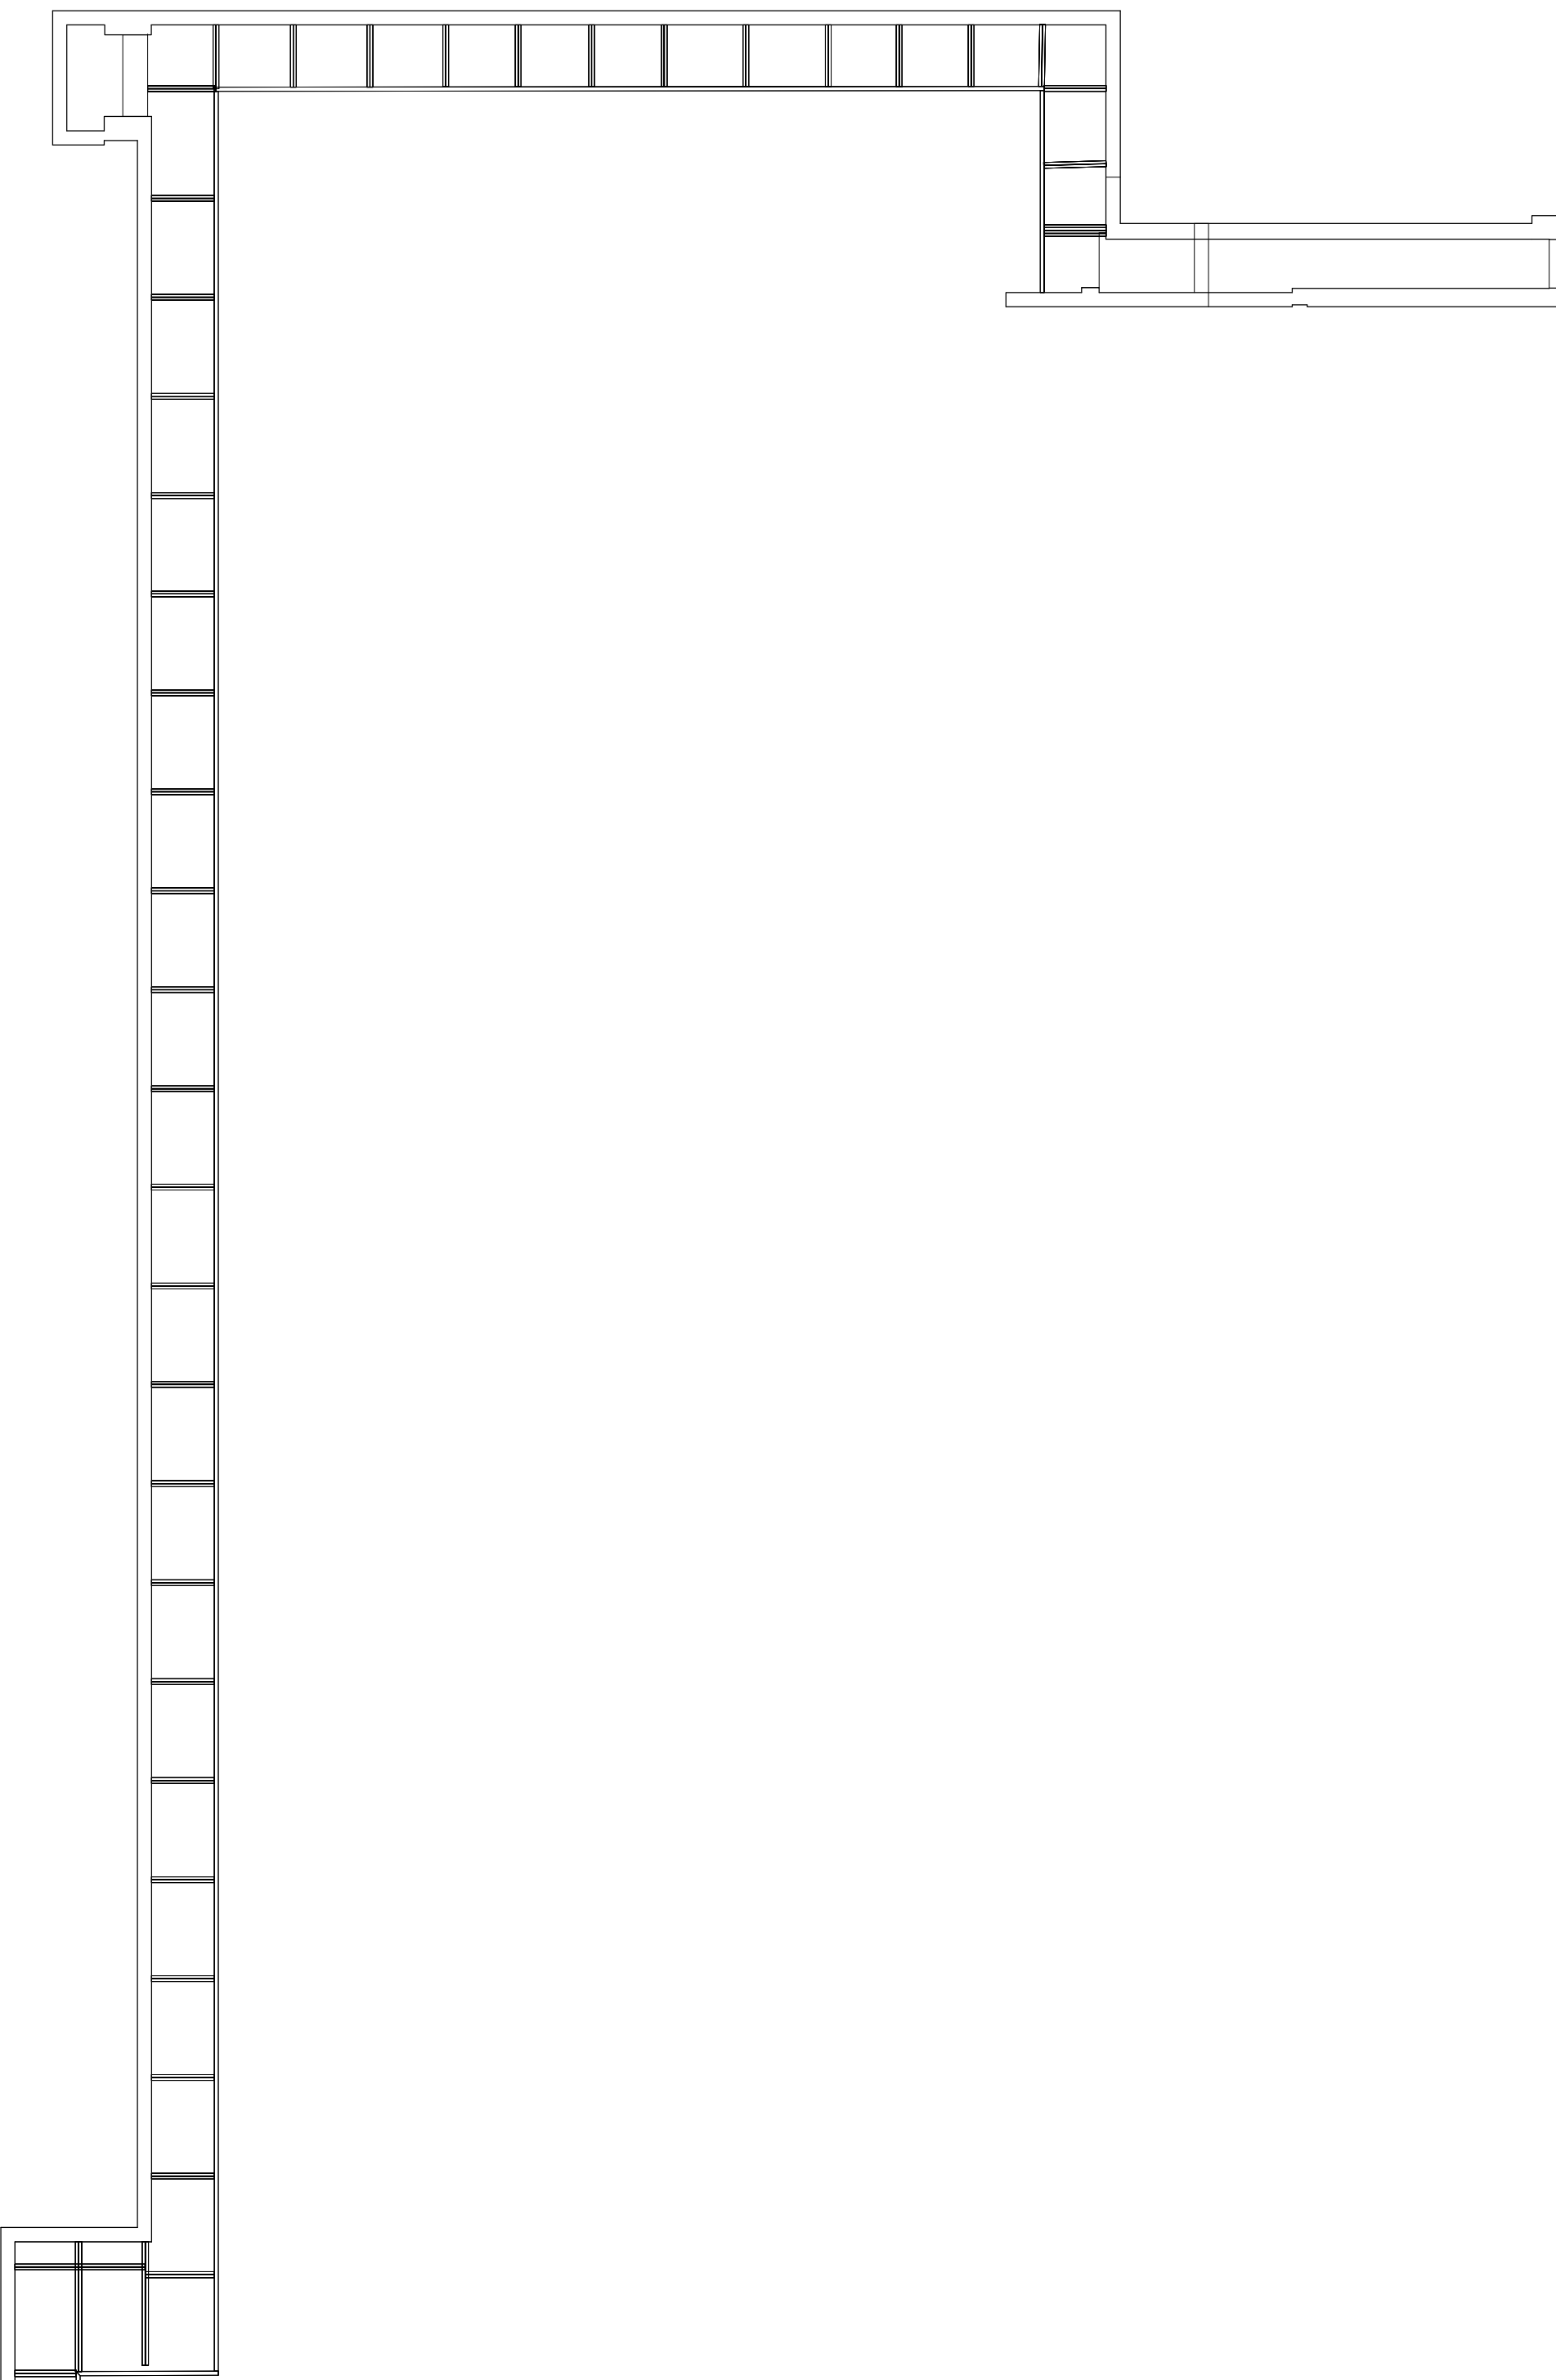


B21 - 2nd Floor - PC

1 : 150

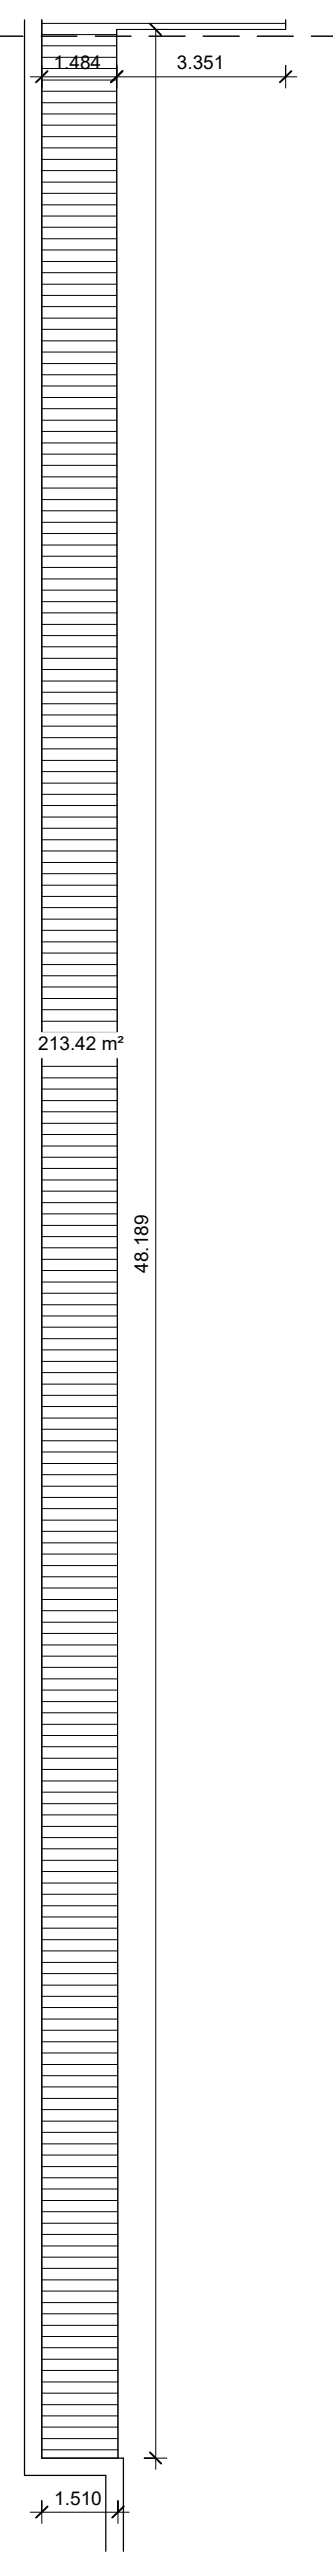

B21 - 2nd Floor.

1 : 150

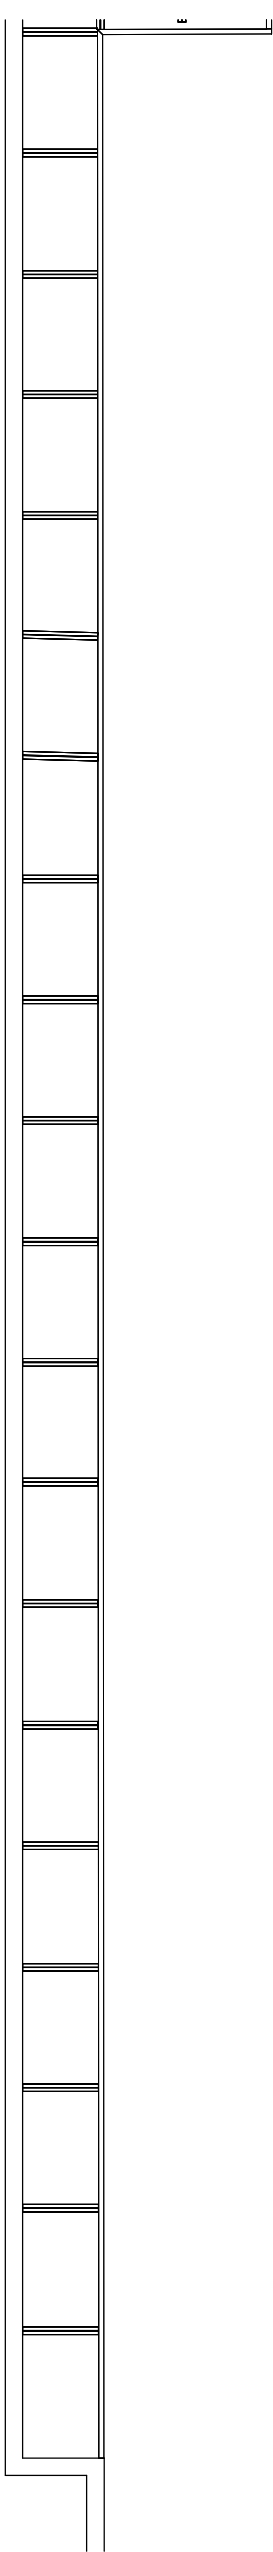

B21 - 2nd Floor. - PC

1 : 150

General Notes:


This drawing has been produced for the client detailed below to an agreed specification. Unless otherwise agreed in writing the liability of Surviscan Limited is limited to the client/appointed agent and does not extend to use beyond the limitations of the specification. Surviscan Limited will accept no responsibility for details that are subsequently found to be the consequence of undisclosed facts or that were obscured from view at the time of survey or that have been altered since the survey.

Measured Building Survey Notes:

This survey is commensurate with band E accuracy, as outlined in the RICS survey detail accuracy banding table.

Drawing units in metres. Do not scale dimensions from this drawing, refer to source CAD file for dimensions. Any critical dimensions must be checked or verified on site.

Key Plan

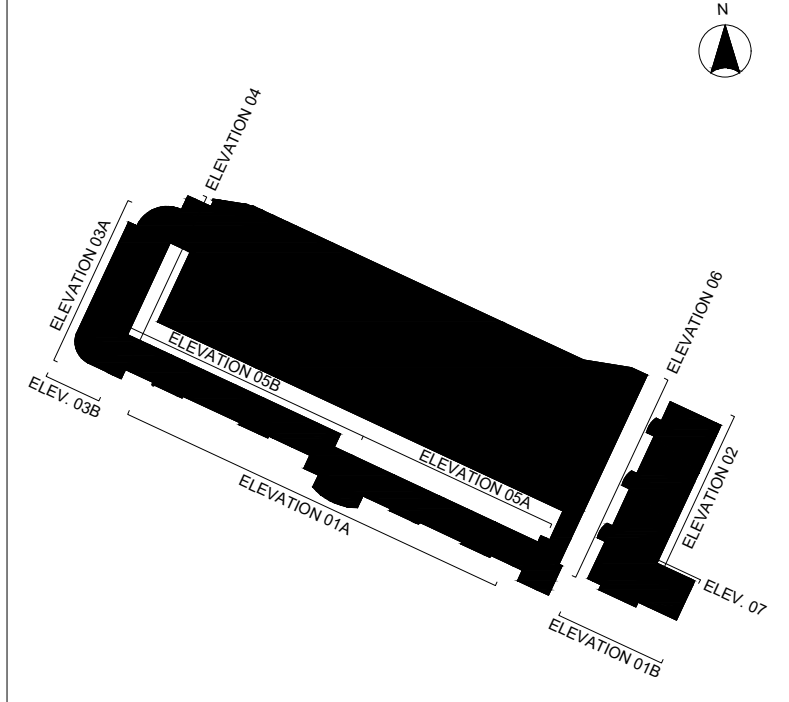

Legend

Timber Decking

Total Area of Timber Decking

Timber Decking 842.97 m²

Rev Date Comments By

www.surviscan.co.uk

Project

The Forum
Horsham RH12 1PQ

Drawing Title

TIMBER DECKING DIMENSIONS X

Client

MAF Associates

Scale:

1 : 150@A1

Drawing No:

10

Date:

14/10/25

Drawn:

CS

Surveyor:

JB

Sheet No:

10 of 14

Rev: