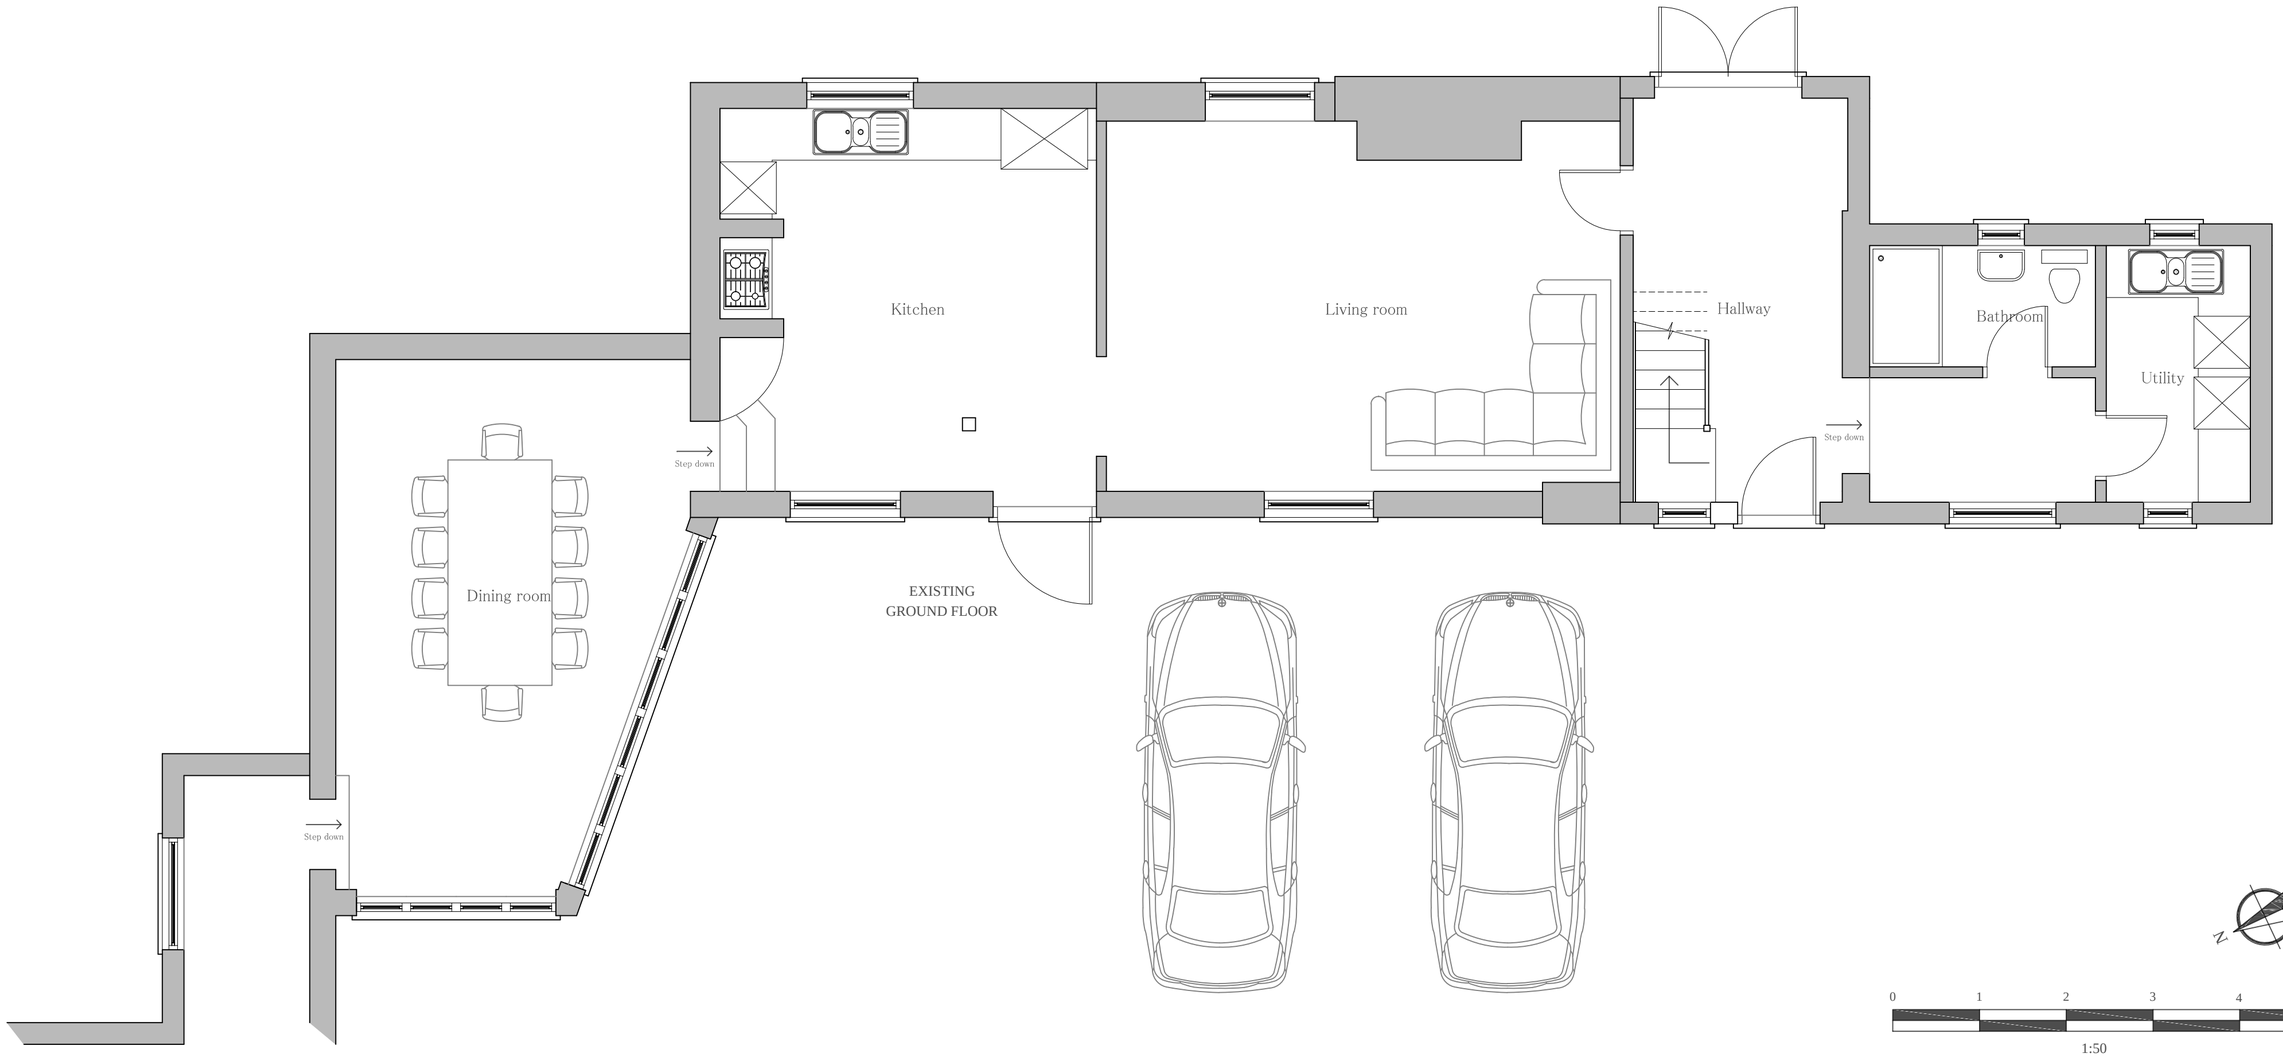


G B SERVICES

GB SERVICES
33 Churchfields
West Molesey
Surrey
KT8 1PU

Telephone: 020 8783 1703
Facsimile: 020 8783 1703
E Mail:
graham803@btinternet.com

The copyright in this document and design is confidential to and the property of G B Services

Status: PLANNING ISSUE

Client: MR G ADAMS

Project Title: THE GRANARY, HAWKESBOURNE FARM, RUSPER ROAD, HORSHAM, WEST SUSSUX. RH12 4QR

Rev.	Date	Detail

DRAWING Title: EXISTING GROUND FLOOR

Scale.	Date	Drawn
1:50 @ A2	06/11/26	OB

DRAWING No.: 14 - 249

Rev.: