




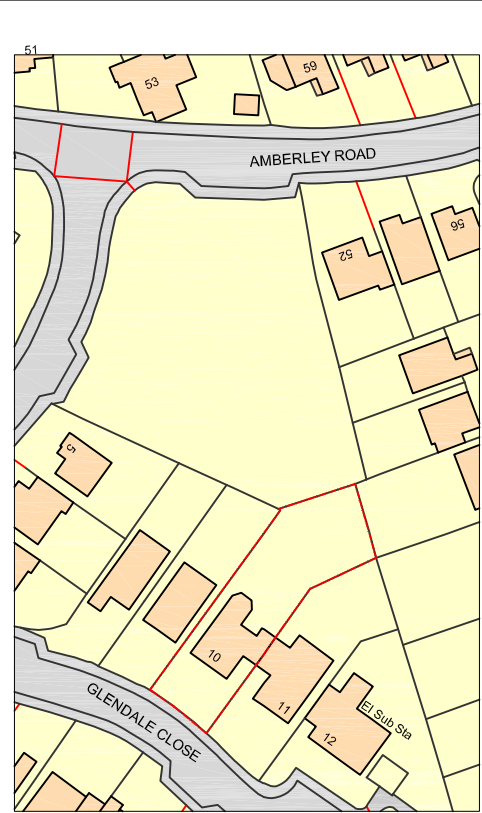


LOCATION PLAN
scale 1:1250

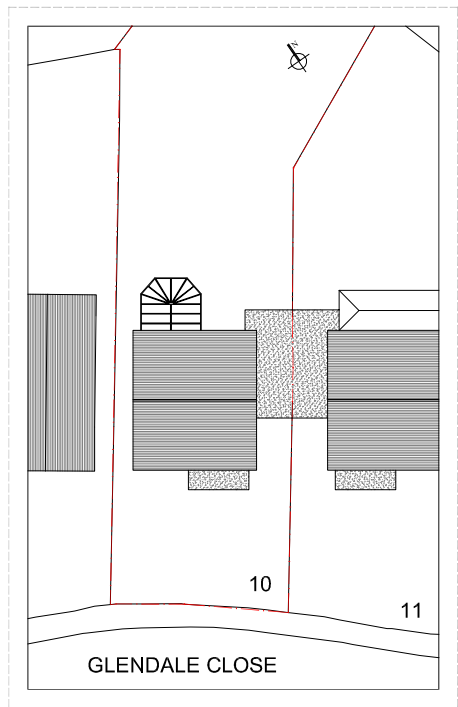


EXISTING BLOCK PLAN
scale 1:500

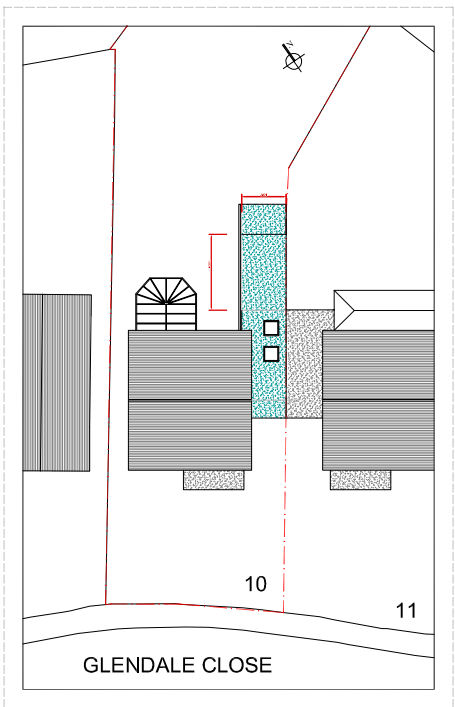


PROPOSED BLOCK PLAN
scale 1:500

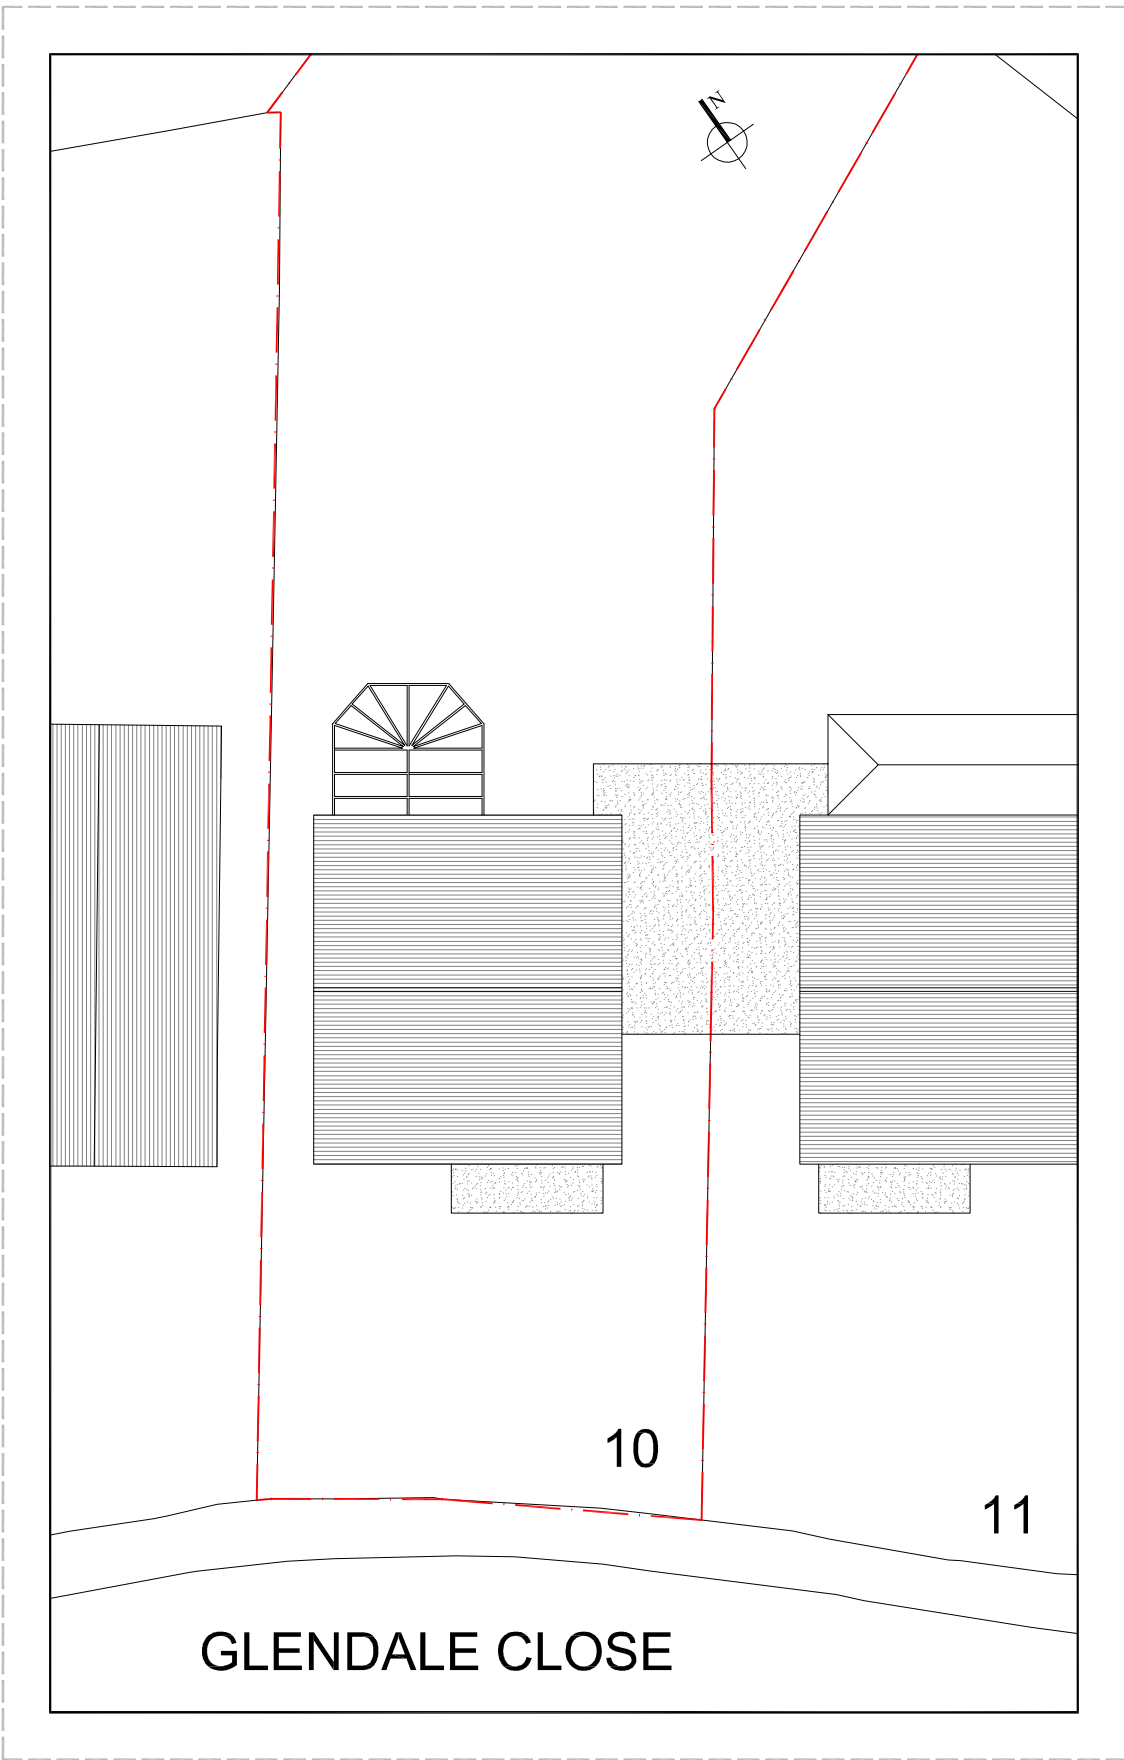

EXISTING BLOCK PLAN
scale 1:200

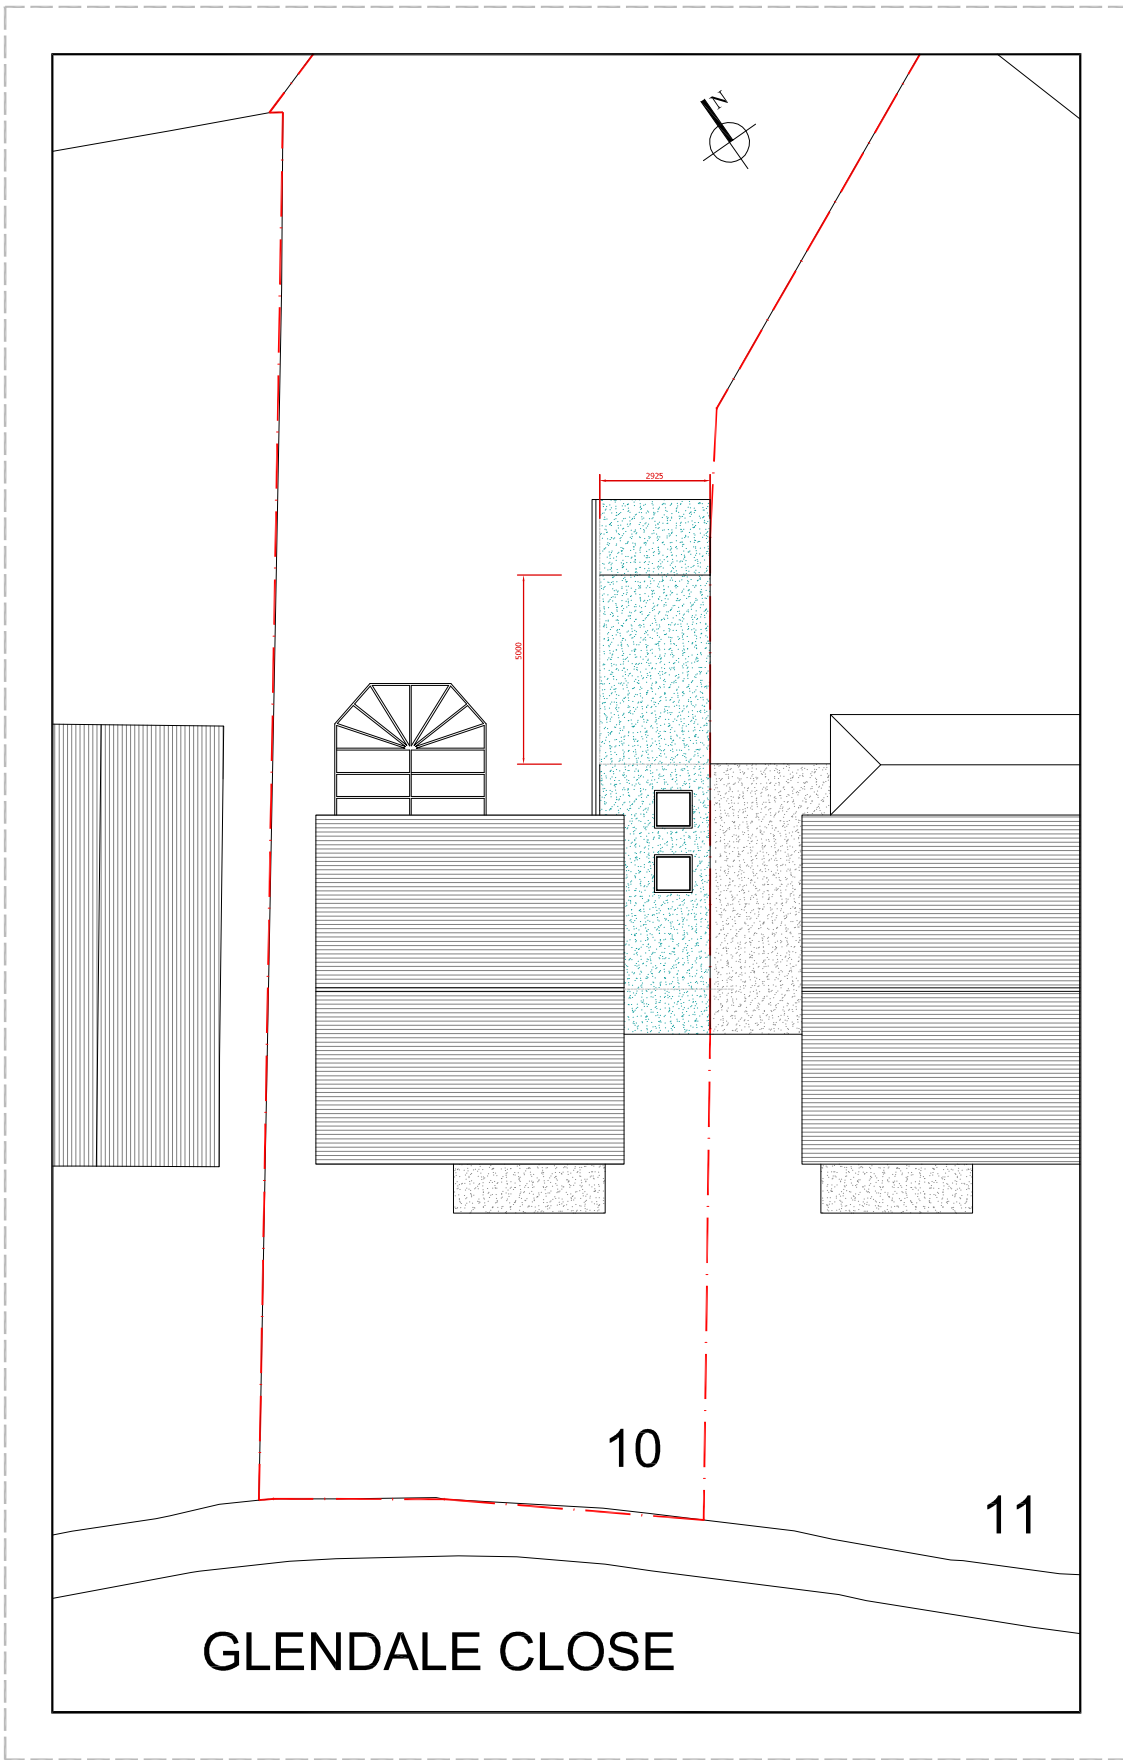

PROPOSED BLOCK PLAN
scale 1:200

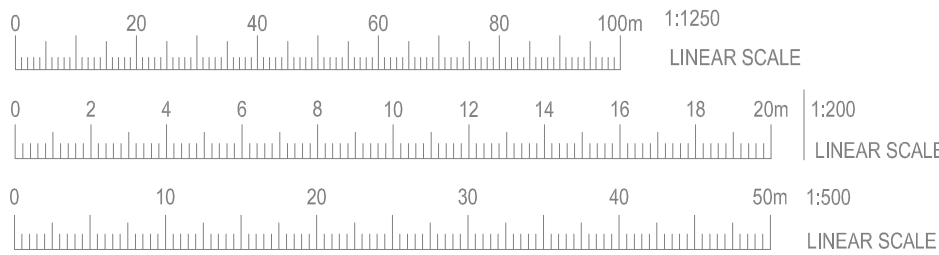

ISSUE	DATE	AMENDMENT	ISSUE	DATE	AMENDMENT	PROJECT	C	DRAWING	SITE & BLOCK PLANS				
A	07/08/2026	PLANNING DRAWINGS ISSUED				GARAGE CONVRSION & EXTENSION		SCALE/SIZE	DATE	TECH	PROJECT	DRWG NO.	
B	01/09/2026	SCALE ADDED				ADDRESS		1:1250/200@A2	SEP 2026	SM	CG379	01	
C	06/09/2026	SCALE ADDED				10 GLENDALE CLOSE, HORSHAM, RH12 4GR		CADGUYS DEVELOPMENTS LTD. HITOS HOUSE WEST, 1A GRAND AVENUE, HOVE, BN3 2BN 18 CANNON ROAD, CHISLEHURST, BN7 6ES T: 07512898919 E: Sonny@cadguys.co.uk W: www.cadguys.co.uk					
						CLIENT							
						S. GARNHAM							
													