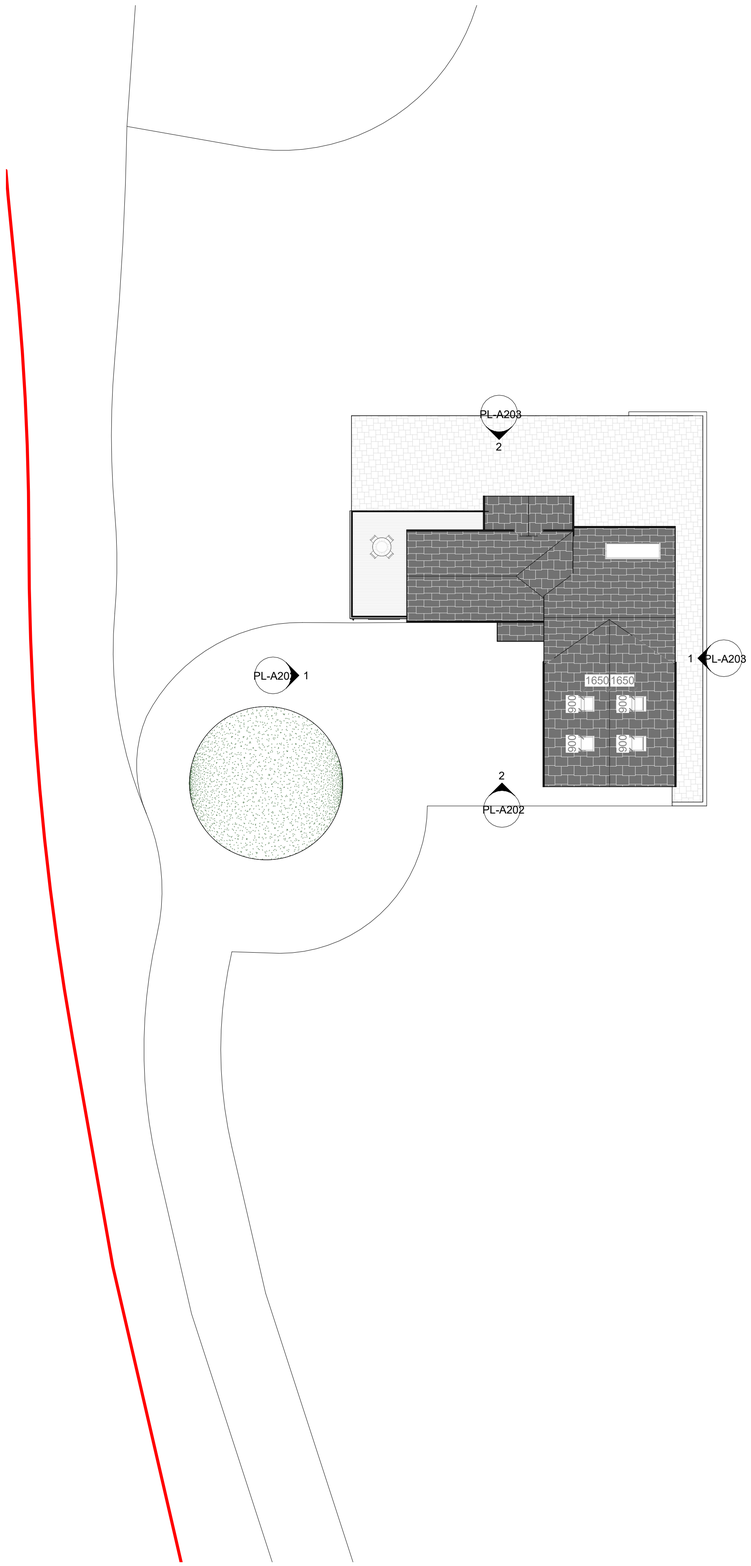

2 SITE PLAN 1-200
1 : 200

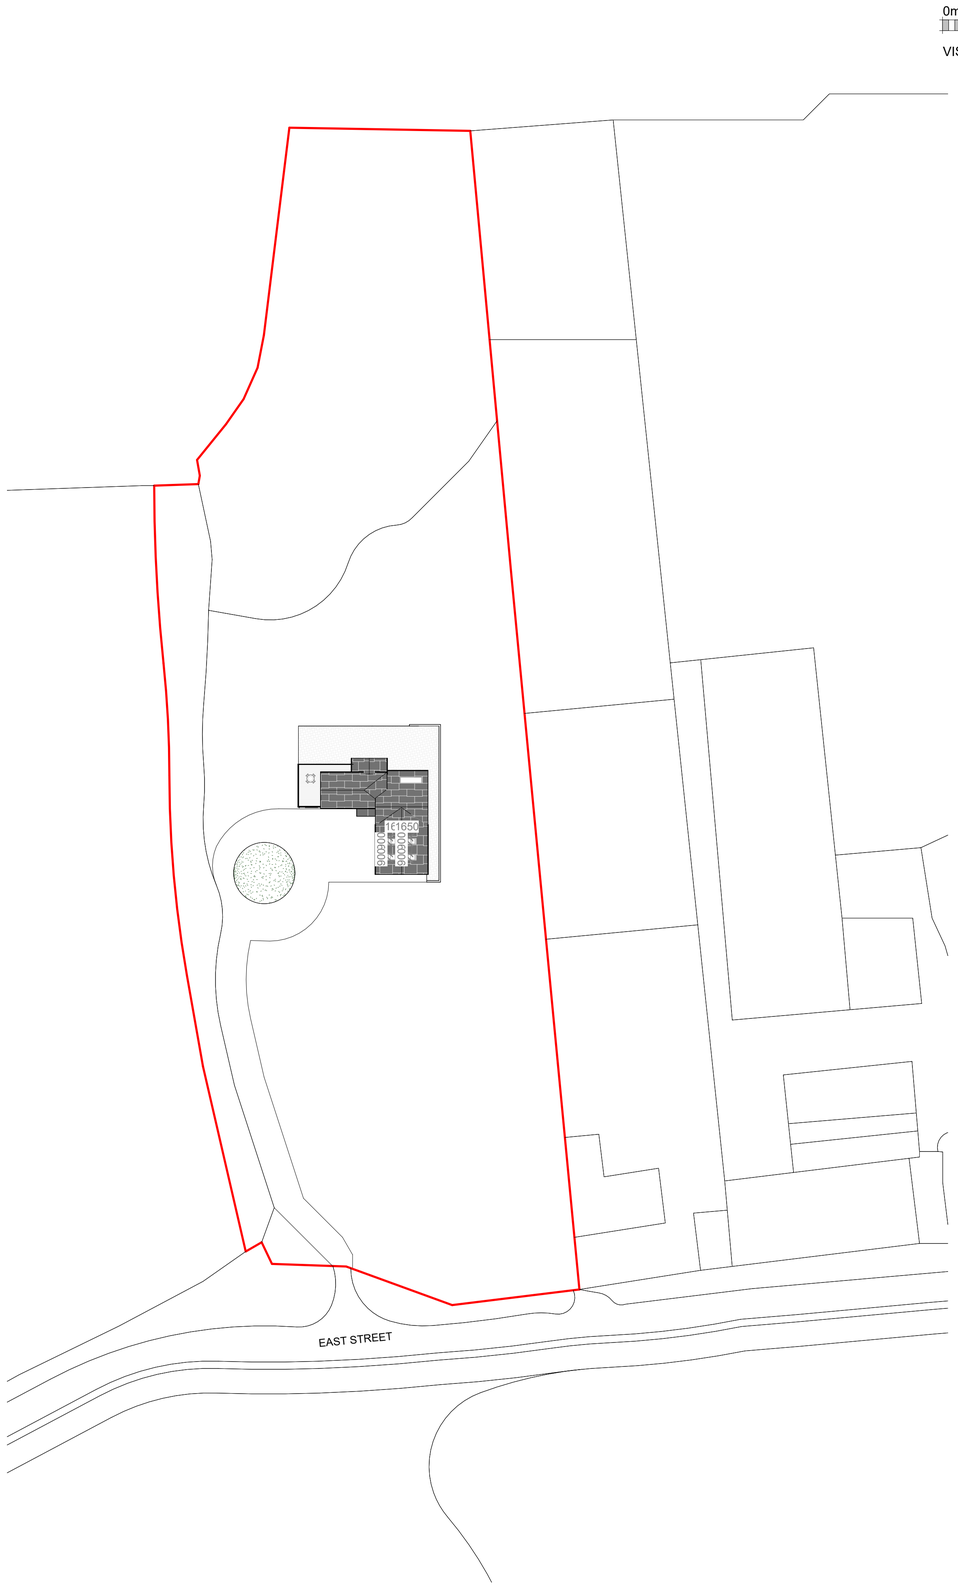

1 SITE PLAN 1-500
1 : 500

0m 4m 8m 12m 16m 20m

VISUAL SCALE 1:200 @ A1
1:400 @ A3

N

AREA SCHEDULE: GIA

EXISTING:

GROUND FLOOR	185.8sqm
FIRST FLOOR	50.6sqm

PROPOSED:

GROUND FLOOR	191.2sqm
FIRST FLOOR	144.9 sqm

99.7sqm Increase

Rev	Description	Date

STATUS

PURPOSE OF ISSUE
PLANNING

LINX
LinxDesignBuild

PROJECT
THE HOMESTEAD, HORSHAM

TITLE
SITE PLAN - BLOCK PLAN

CLIENT
M&E

DRAWN BY	CHECKED BY	DATE
TP	TP	11.11.2026

SCALE (@ A1)	PROJECT NUMBER
As indicated	1032

DRAWING NUMBER	REV
PL-A005	

11/11/2026 01:02:27