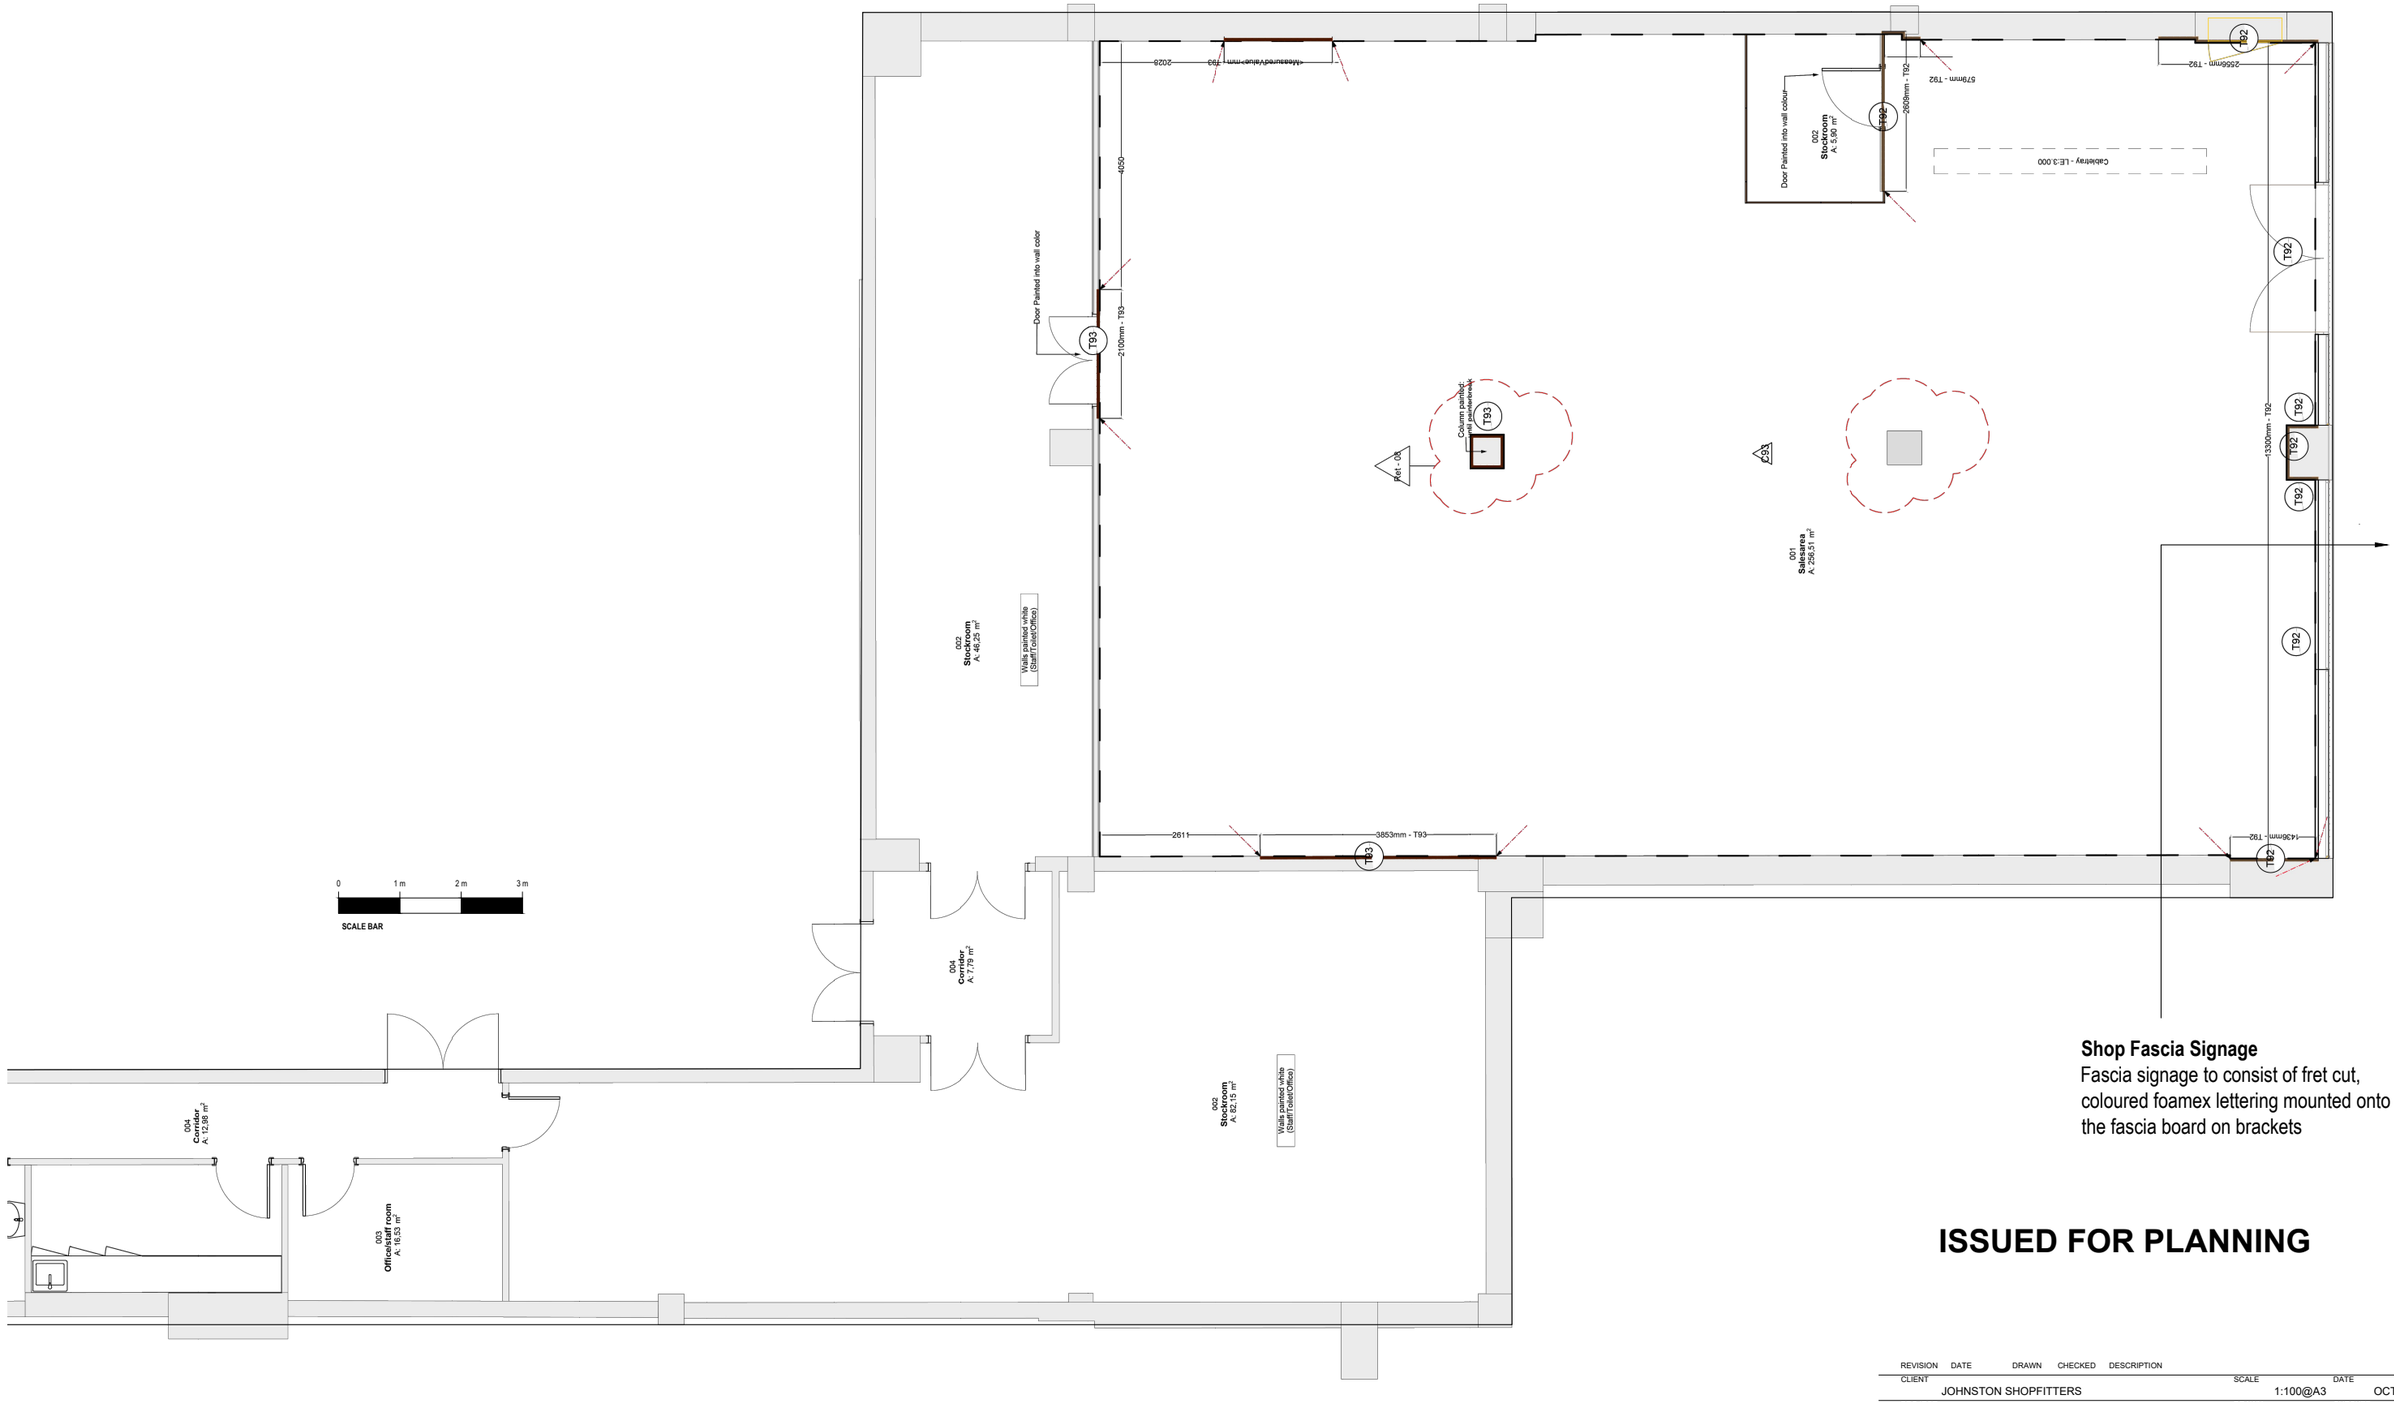

Shop Fascia Signage
Fascia signage to consist of fret cut, coloured foamex lettering mounted onto the fascia board on brackets

ISSUED FOR PLANNING

REVISION	DATE	DRAWN	CHECKED	DESCRIPTION

CLIENT		SCALE	DATE
JOHNSTON SHOPFITTERS		1:100@A3	OCT 2024
PROJECT		DRAWN	CHECKED
BISHOPS WEALD HOUSE, UNIT 2 WORTHING RD, HORSHAM		ML	
DRAWING TITLE		JOB NUMBER	DRAWING NO. REVISION
GROUND FLOOR PLAN AS PROPOSED		241101	201

Ground Floor Plan As Proposed

Scale 1:100@A3

TIMEARCHITECTS

Creative Conservation - Inspiring Design. Time Architects 226-228 Holme Lane, Sheffield, S64JZ
Registered Company Number in England and Wales: 8033383, Director: Michael Leigh
W. www.timearchitects.co.uk **E**. info@timearchitects.co.uk **T**. 0114 430 0114
© all rights reserved, report all discrepancies, do not scale from drawing, check dimensions on site