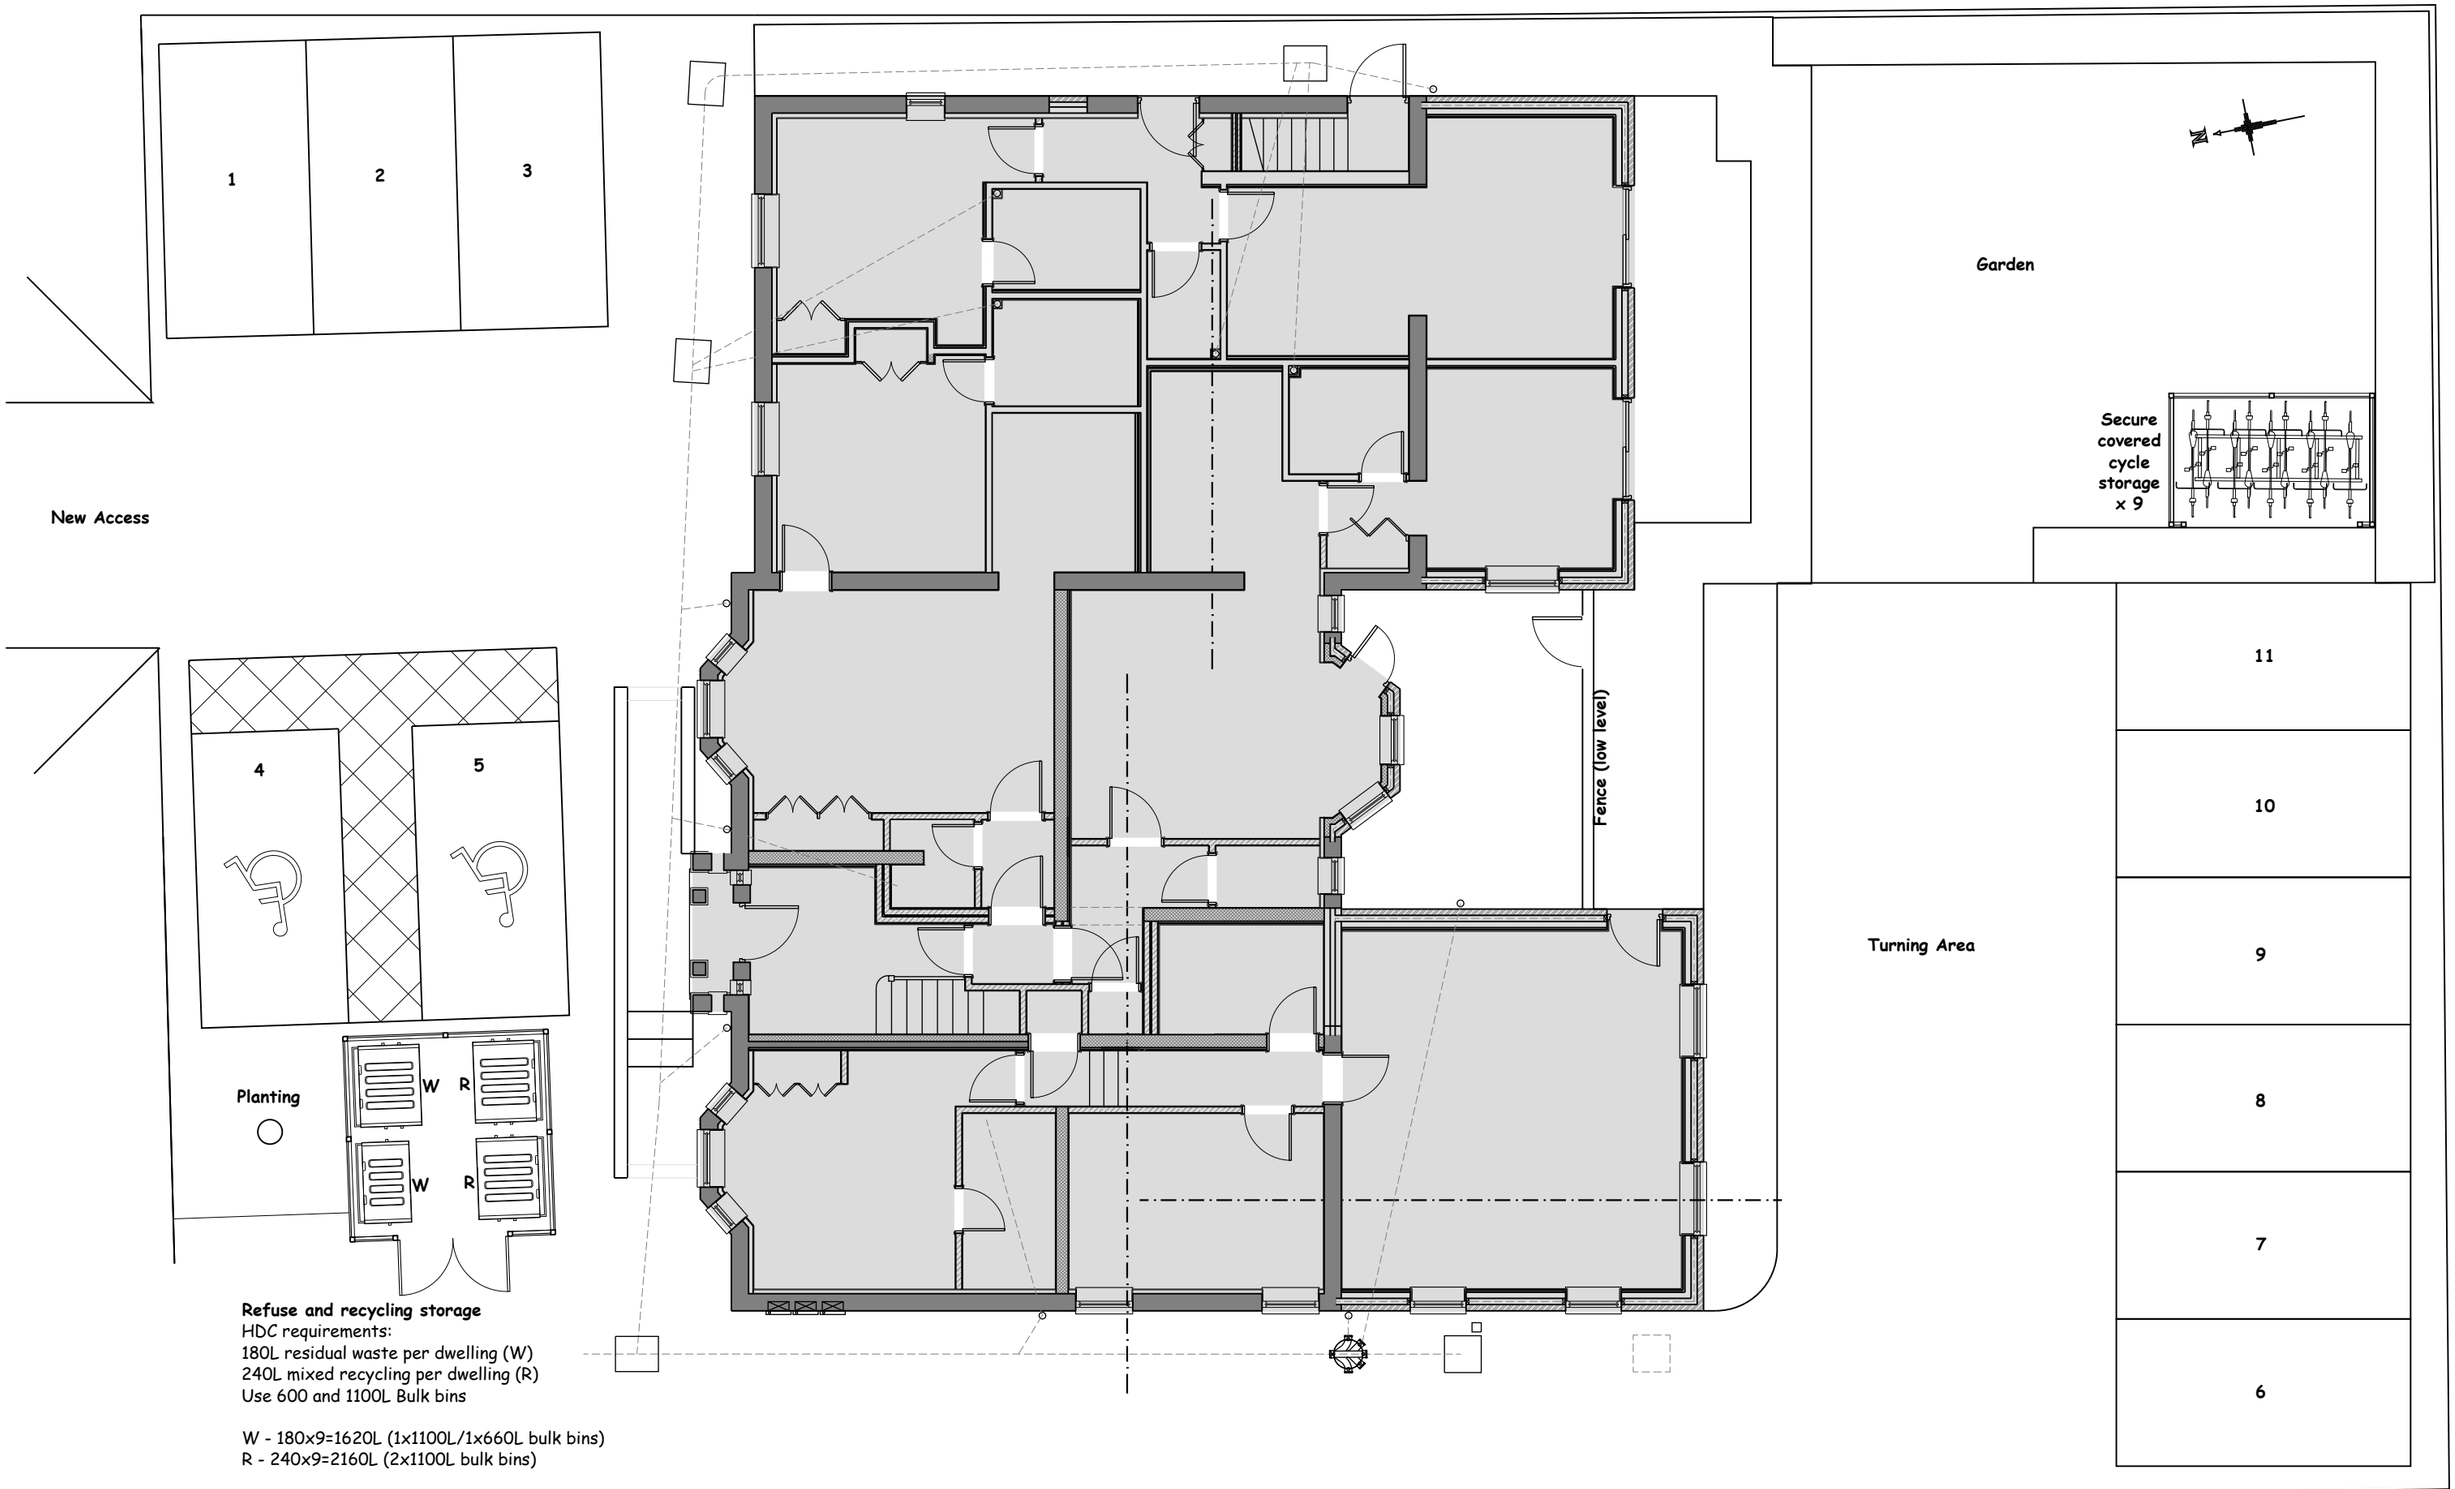


PROPOSED SITE PLAN

0m 1m 2.5m 5m

Scale 1:100

mark alford design architecture
Heatherlands Bracken Lane Storrington West Sussex RH20 3HS
T: 01903 740033 E: office@markalforddesign.com

client: DOVETAIL HOMES LTD

project title: 21 HURST ROAD, HORSHAM
CONVERSION OF NURSING HOME INTO FLATS

drawing title: PROPOSED SITE PLAN

drawn by: MSA date: JUL 23 scale: 1:100 @ A3

issue status: design ☒ BofQ ☐ construction ☐ record ☐

drawing number: **21411 / P100** revision: **P6**

This drawing may not be used or reproduced without written consent. Copyright reserved
No dimensions to be scaled from this drawing except for Planning purposes.