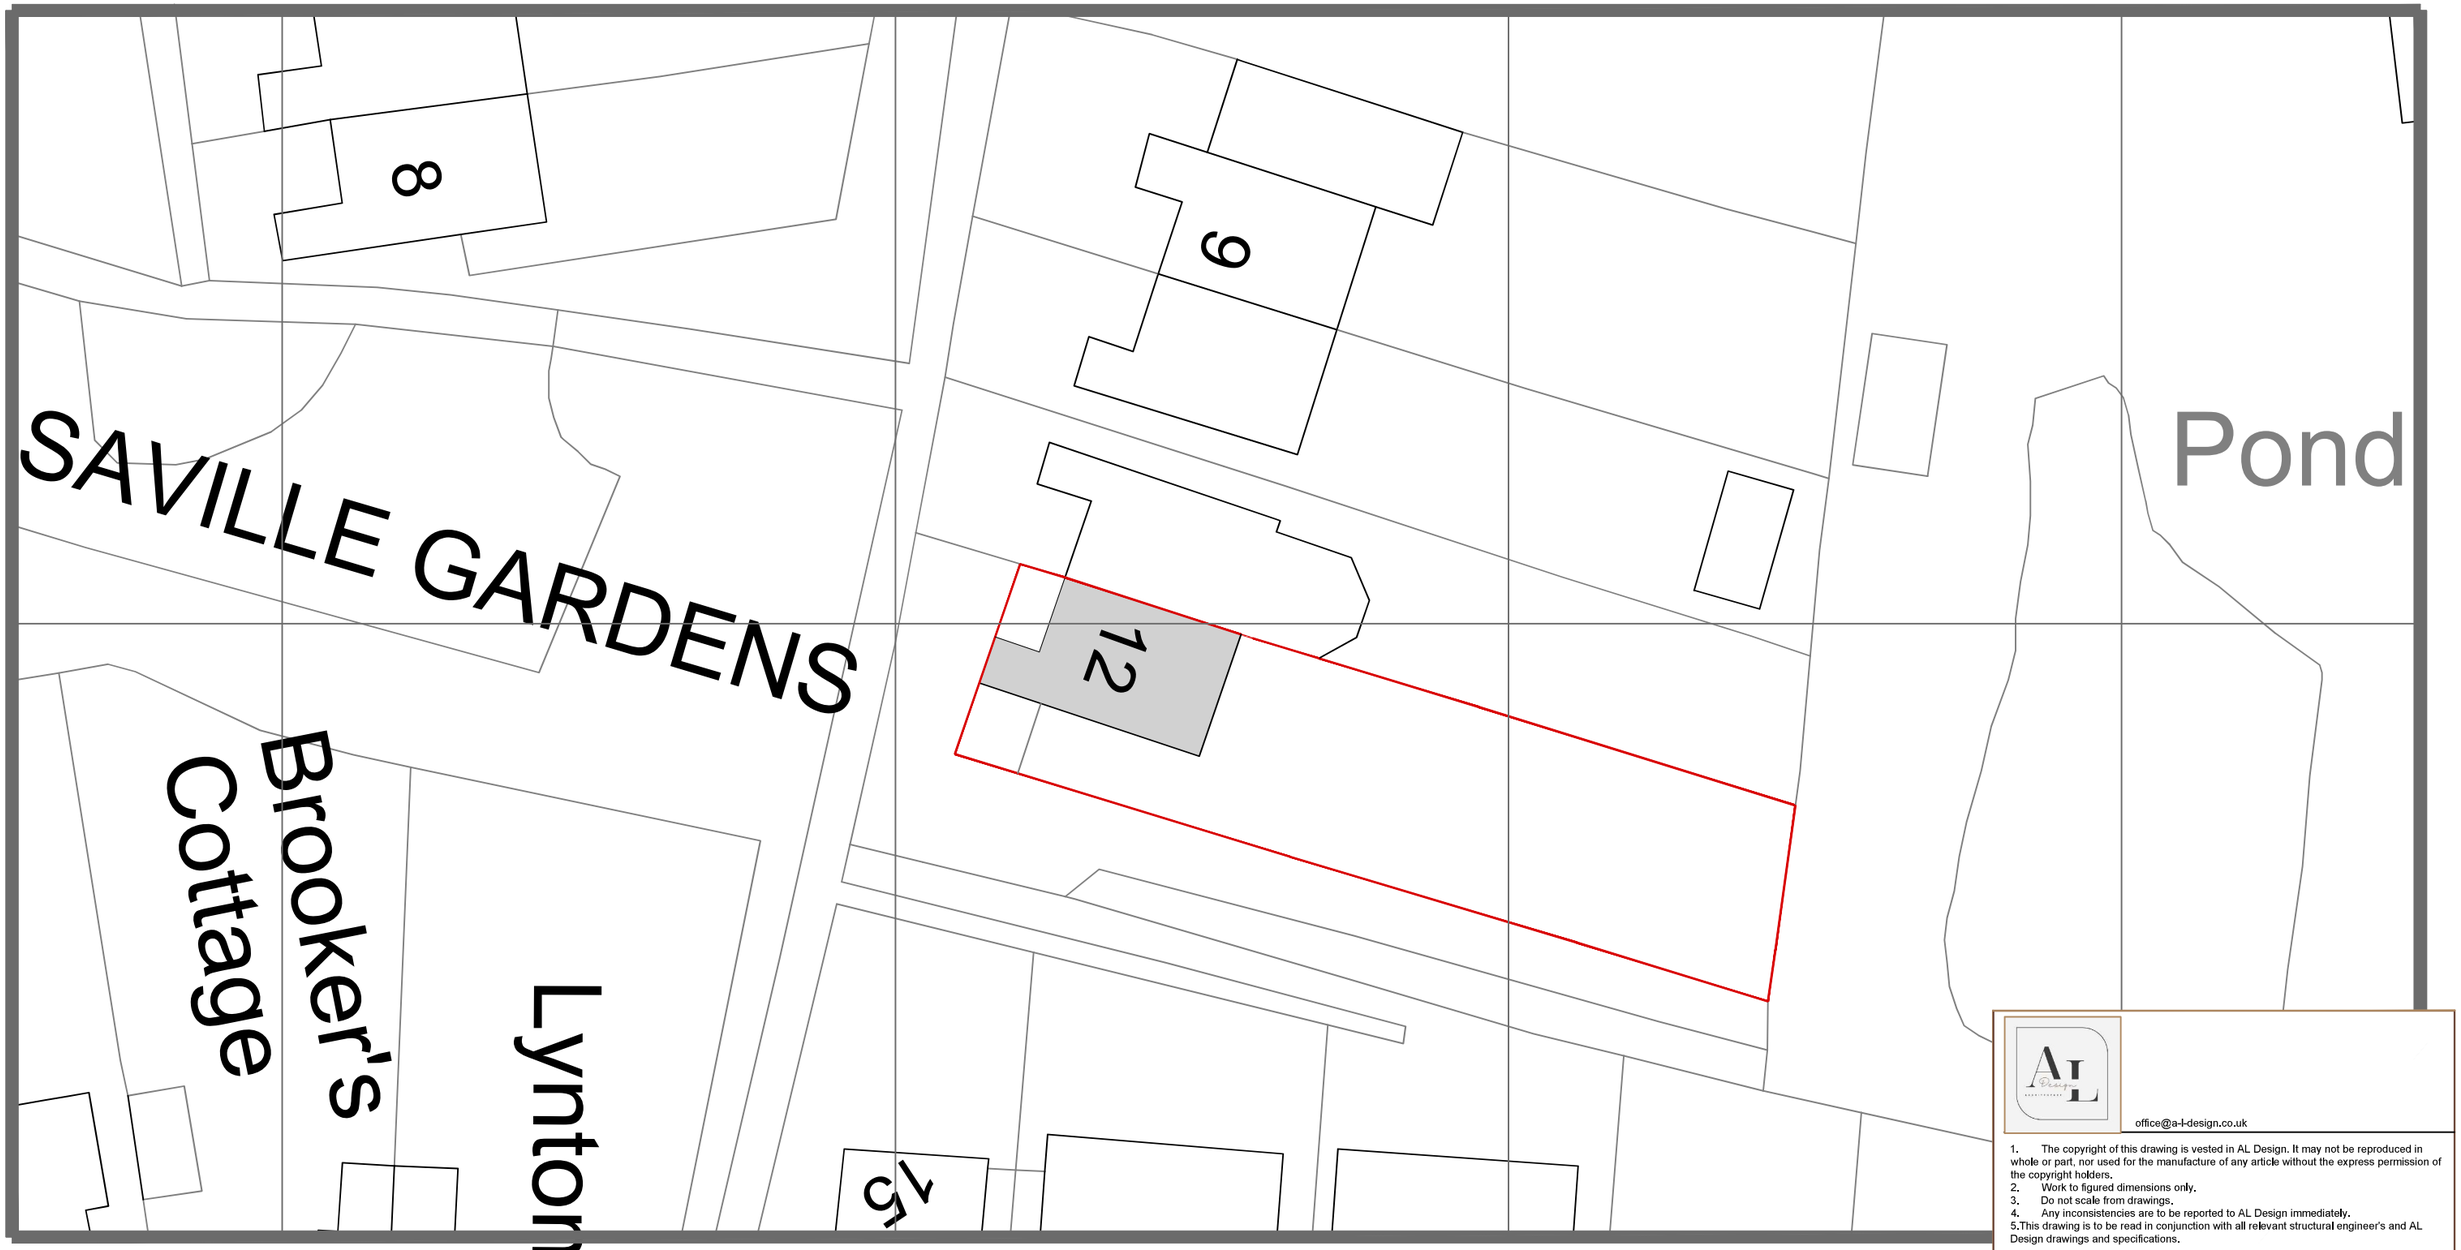

0 10 20
metres

N

office@a-l-design.co.uk

1. The copyright of this drawing is vested in AL Design. It may not be reproduced in whole or part, nor used for the manufacture of any article without the express permission of the copyright holders.
2. Work to figured dimensions only.
3. Do not scale from drawings.
4. Any inconsistencies are to be reported to AL Design immediately.
5.This drawing is to be read in conjunction with all relevant structural engineer's and AL Design drawings and specifications.

Revisions:	Date:	By:
X.		
		X

Status drawing:

PLANNING

Drawing Title:

EXISTING SITE PLAN

Client:	Scale: 1:250 @A3	Drawn by: AL
	Date creation: July 2024	Checked by:
Job Title: **12 Saville Gardens, Billingshurst RH14 9RR,**	Job Code No,: SG12	Drg. No,: E02 / Rev.: