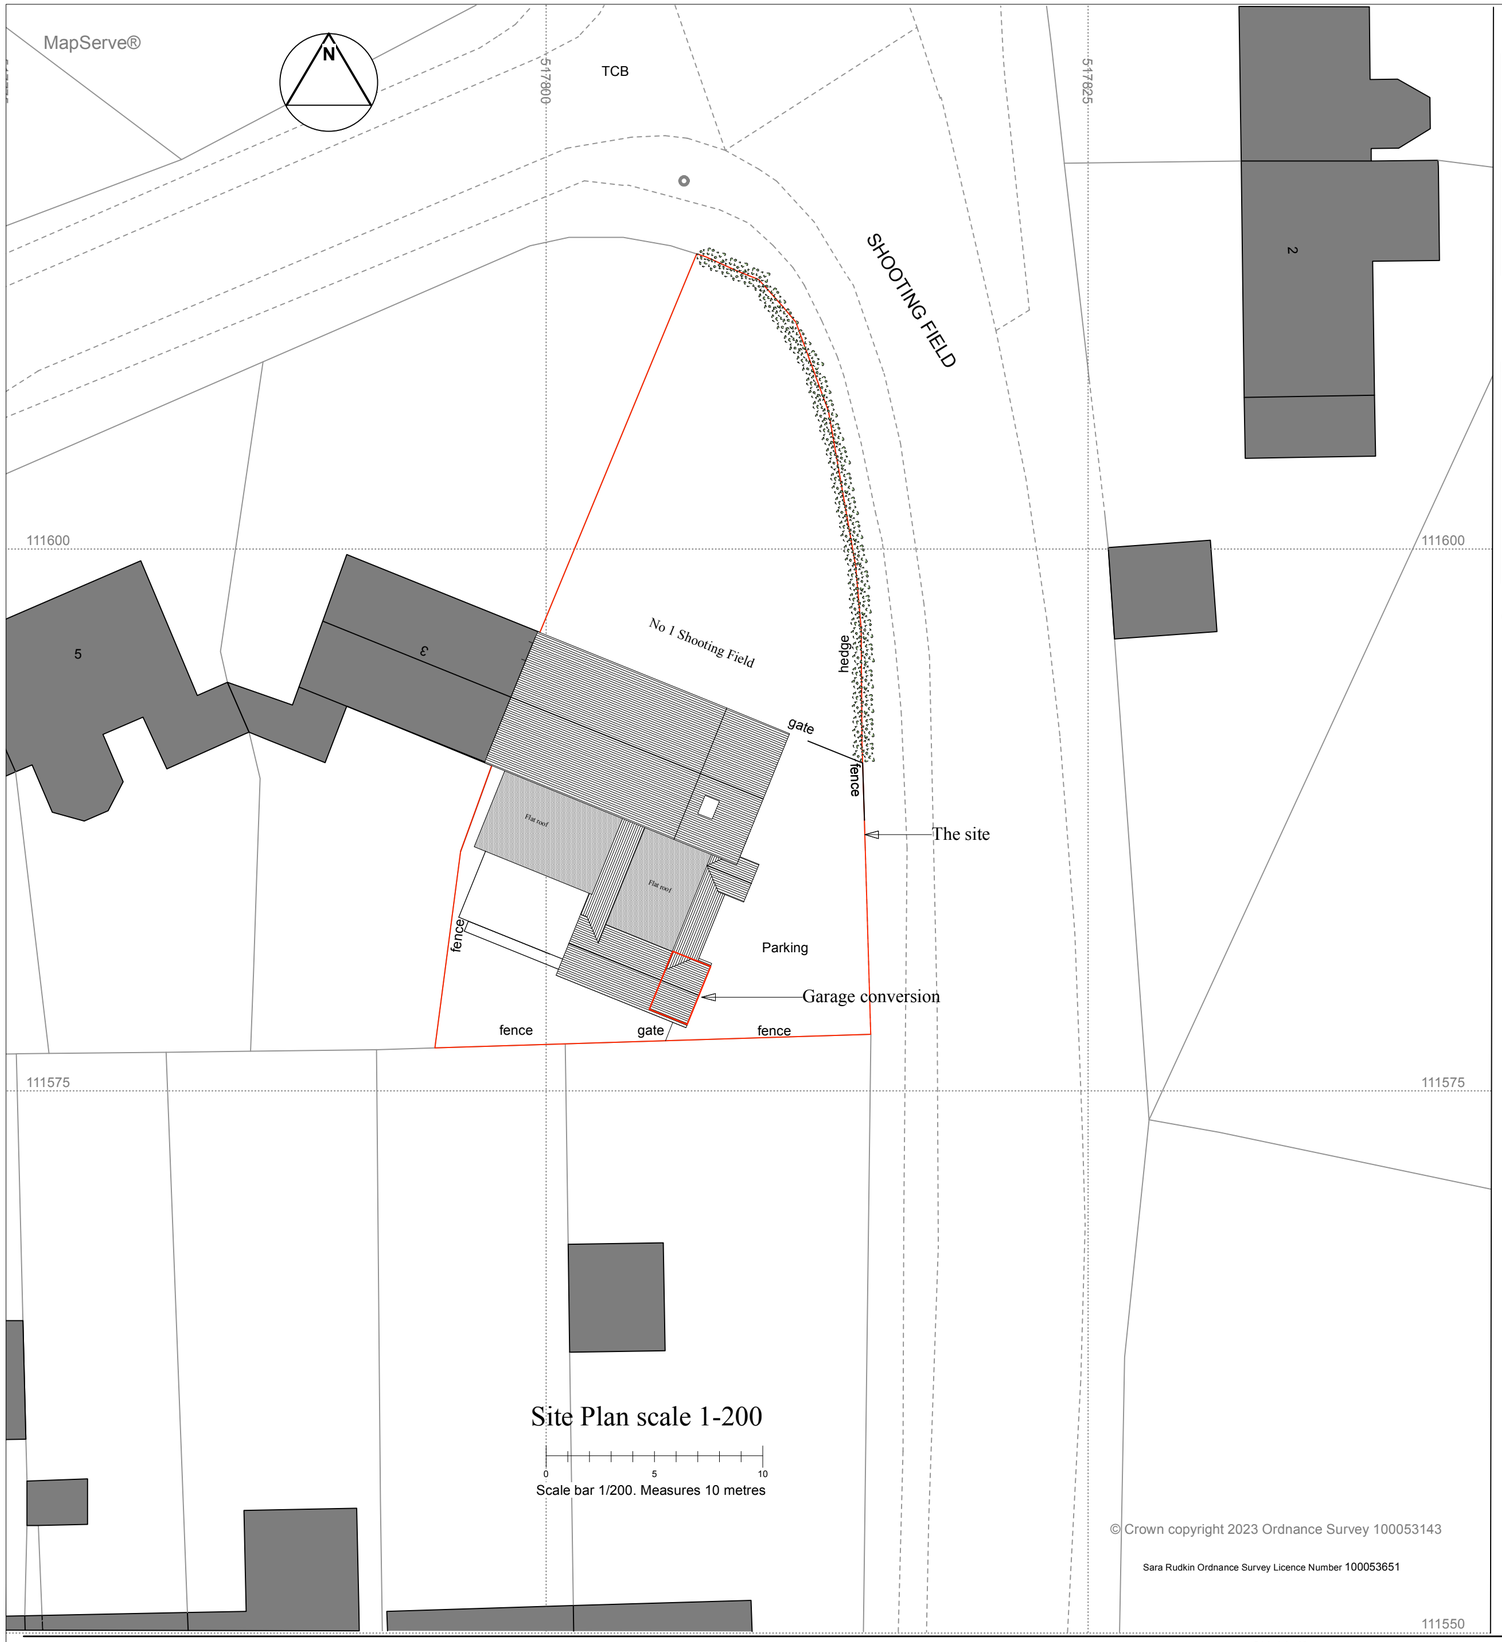

Site Plan scale 1-200

0 5 10

Scale bar 1/200. Measures 10 metres

© Crown copyright 2023 Ordnance Survey 100053143

Sara Rudkin Ordnance Survey Licence Number 100053651

Original size A2



Street Elevation



North Elevation



South Elevation of conservatory and garage conversion



West and south Elevations of garage conversion



East , street Elevation of garage conversion



Scale bar 1/1250 measures 100 m

Location Plan Scale 1-1250

Sara Rudkin RIBA Architect
5 Thornden Cowfold Horsham West Sussex, RH13 8AG **Tel: 01403 864 530.**
e-mail: sararudkin@btinternet.com www.sararudkin.co.uk

Revisions:

Title of project: Convert part of garage to dwelling

Client: Mr Alastair Manning
Location: **1 Shooting Field Steyning BN44 3RQ**

This drawing is Copyright: Refer to Architect concerning Licence for use.

Date: **April 2023** Drawn : **SER** Scale(s): **1:100**

Title: **Location and site Plans and photos.**
Drawing No: AM**/23/01**