ONLY FIGURED DIMENSIONS TO BE USED FOR CONSTRUCTION PURPOSES. ALL DIMENSIONS ARE TO BE CHECKED ON SITE PRIOR TO INSTALLATION AND THE ARCHITECT IS TO BE NOTIFIED OF ANY DISCREPENCIES.

© This drawing is copyright and must not be reproduced without the written consent of the Architect.

REV A 25 JULY 24 TEAPOINT/ SINK INDICATED
REV B 01 AUG 24 TEAPOINT / SINK ALTERED

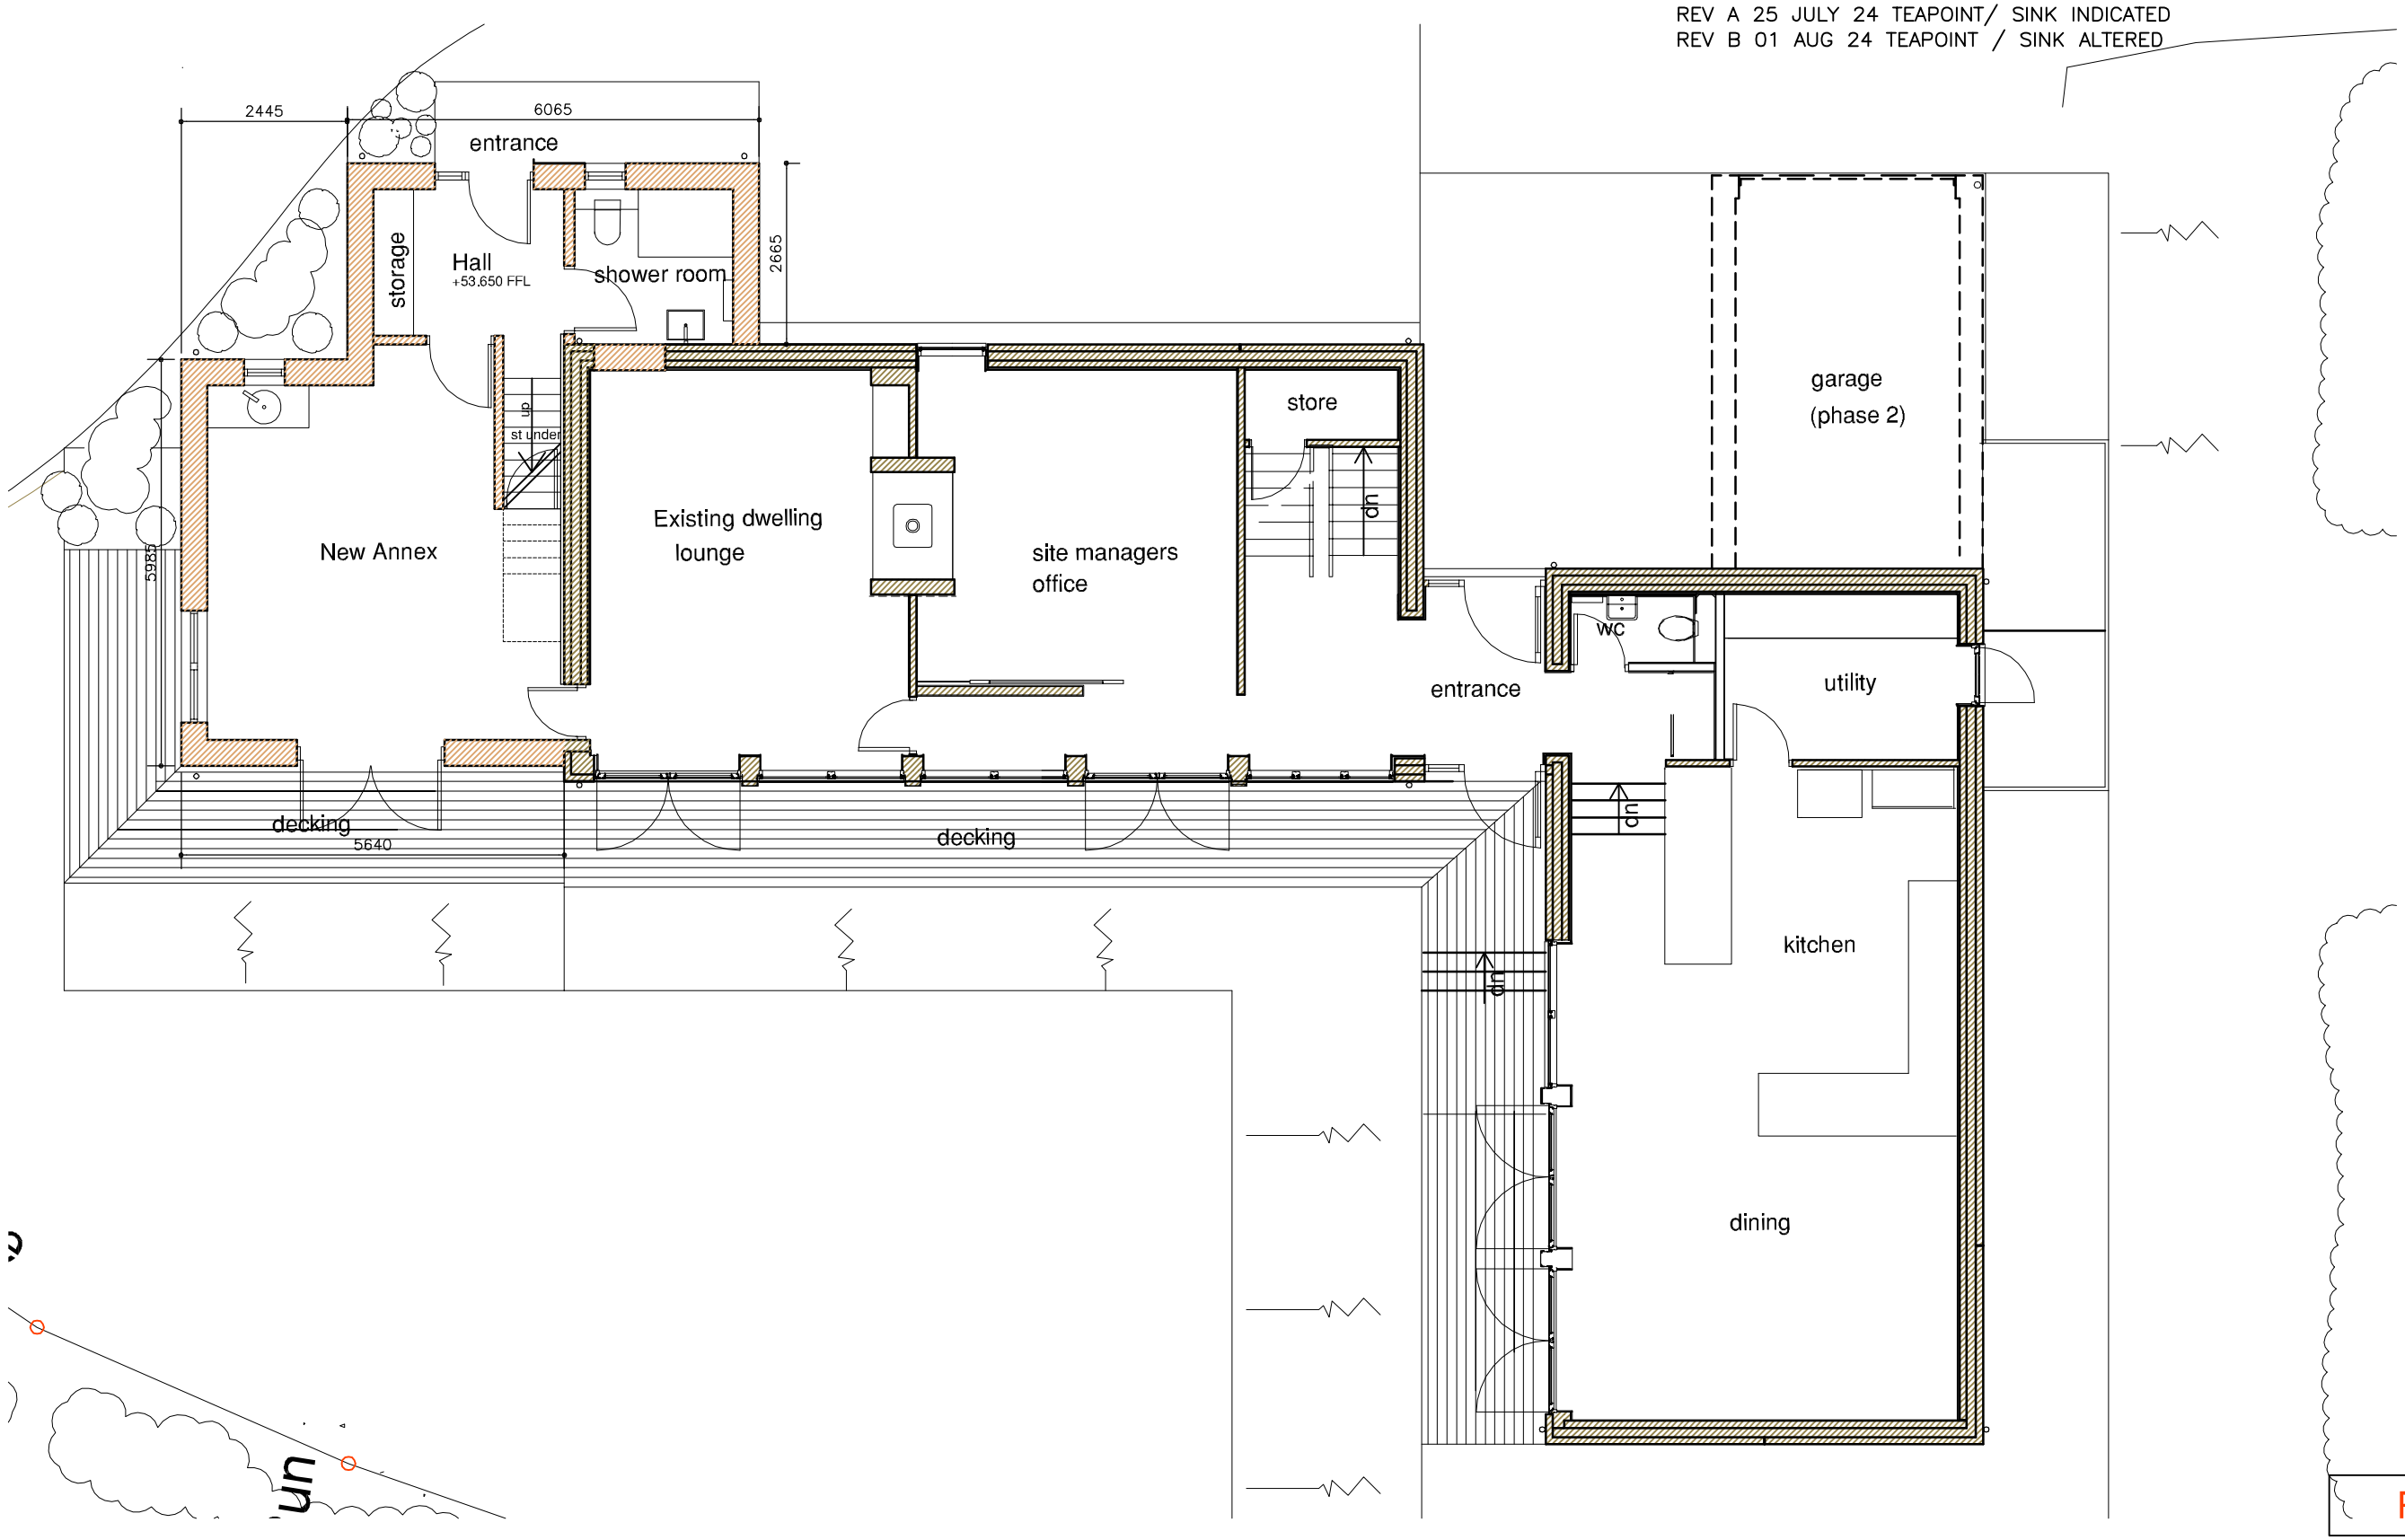

PLANNING

1:100 Ground floor plan as proposed

Scale Bar 1:100

0 1 2 3 4 5 10m

Annex to dwelling, Washington Caravan Park — Ground floor plan as proposed

saville jones | architects

DWG: \DRAWINGS\PROFORM\SJA_A1_200.DWG

date:	scale:			
Sept 23	1 : 100 @A3	23013	AL(0-)	108B