
Licensed Data

3, Manor Close, High Street, Billingshurst, West Sussex, RH14 9GR

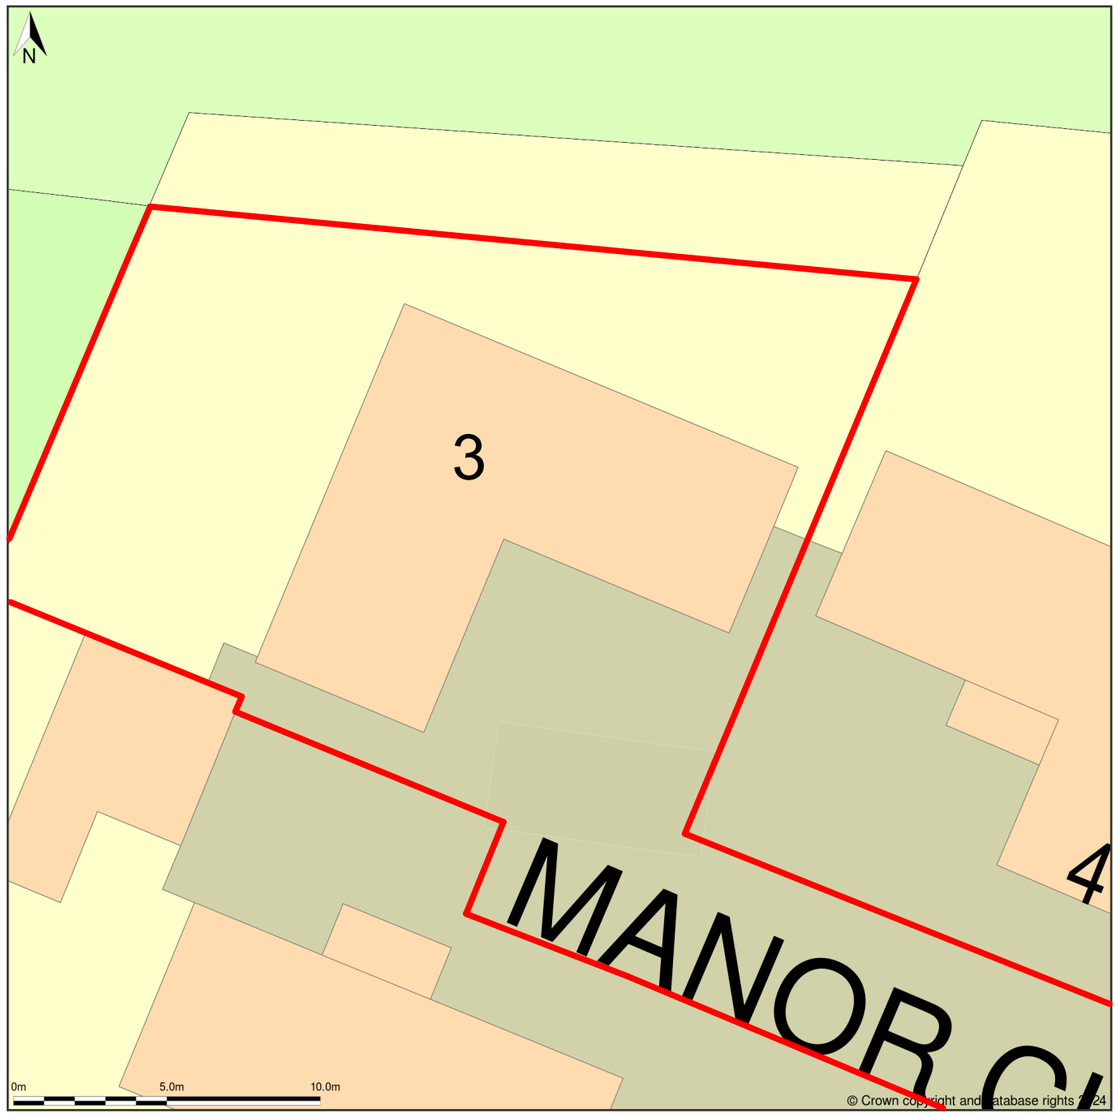

Site Plan (also called a Block Plan) shows area bounded by: 508850.02, 126414.0 508886.02, 126450.0 (at a scale of 1:200), OSGridRef: TQ 8862643. The representation of a road, track or path is no evidence of a right of way. The representation of features as lines is no evidence of a property boundary.

Produced on 22nd Jul 2024 from the Ordnance Survey National Geographic Database and incorporating surveyed revision available at this date. Reproduction in whole or part is prohibited without the prior permission of Ordnance Survey. © Crown copyright 2024. Supplied by www.buyaplan.co.uk a licensed Ordnance Survey partner (100053143). Unique plan reference: #00915275-4A91F7.

Ordnance Survey and the OS Symbol are registered trademarks of Ordnance Survey, the national mapping agency of Great Britain. Buy A Plan® logo, pdf design and the www.buyaplan.co.uk website are Copyright © Passinc Ltd 2024.

Key Plan

© James Williamson Architects Ltd

Notes

This document and its design content is copyright ©. It shall be read in conjunction with all other associated project information including models, specifications and related consultants documents. Do not scale from documents except for planning purposes. All dimensions to be checked on site. Immediately report any discrepancies, errors or omissions on this document to the Originator. If in doubt ASK.

Revision Number

Rev	By	Layout Comment	Date

Client: Mr A Eady

Job Title: 3 Manor Close, Billingshurst, West Sussex, RH14 9GR

Drawing Title: Block Plan

Scale: 1:200 @ A3

Drawn: JW

Checked: -

Date: 22/07/2024

Job No: 24-038

Drawing No: 210-200

Rev: -

Status: PLANNING

JAMES WILLIAMSON ARCHITECTS