FLOOR FINISHES KEY

VINYL FLOORING - TILE LOOK AND FEEL
MANUFACTURER - FORBO
MODEL - FORBO ALLURA P62523
COLOUR - GRIGIO CONCRETE
SIZE - 600 X 600MM

VINYL FLOORING - TILE LOOK AND FEEL
MANUFACTURER - AMTICO
MODEL - AMTICO SPACIA SS5S3566
COLOUR - CERAMIC DARK
SIZE - 457 X 457MM

ALL FLOOR FINISHES TO BE LAID IN ACCORDANCE TO MANUFACTURER'S WRITTEN INSTRUCTION

01 RELOCATE 3 NO. EXISTING SPOTLIGHTS & INSTALL 1 NO. NEW, ALL TO BE CENTERED ABOVE ATM

02 ALL CURRENT COMPLIANCE SIGNAGE TO BE UPDATED TO CURRENT SPECIFICATION & REPLACED IN ALLOCATED WINDOWS

03 PENDANT LIGHTS TO COUNTER TO BE REPLACED WITH GU10 - VERSA DOWNLIGHT 3000K (WHITE COLOUR)

04 EXISTING FLOOR TO BE REPAIRED WHERE REQUIRED ON LIKE FOR LIKE BASIS OR REPLACED WITH NEW FLOOR SPECS.

05 BRANCH NAMEPLATE TO BE UPDATED FOLLOWING NEW DESIGN STANDARDS

ANTI-BLAST FILM REQUIRED TO WINDOW GLASS

DRAWING TO BE READ IN CONJUNCTIONS WITH ISV NOTES.

STATUTORY STATUS	
LISTED	NO
CONSERVATION	YES

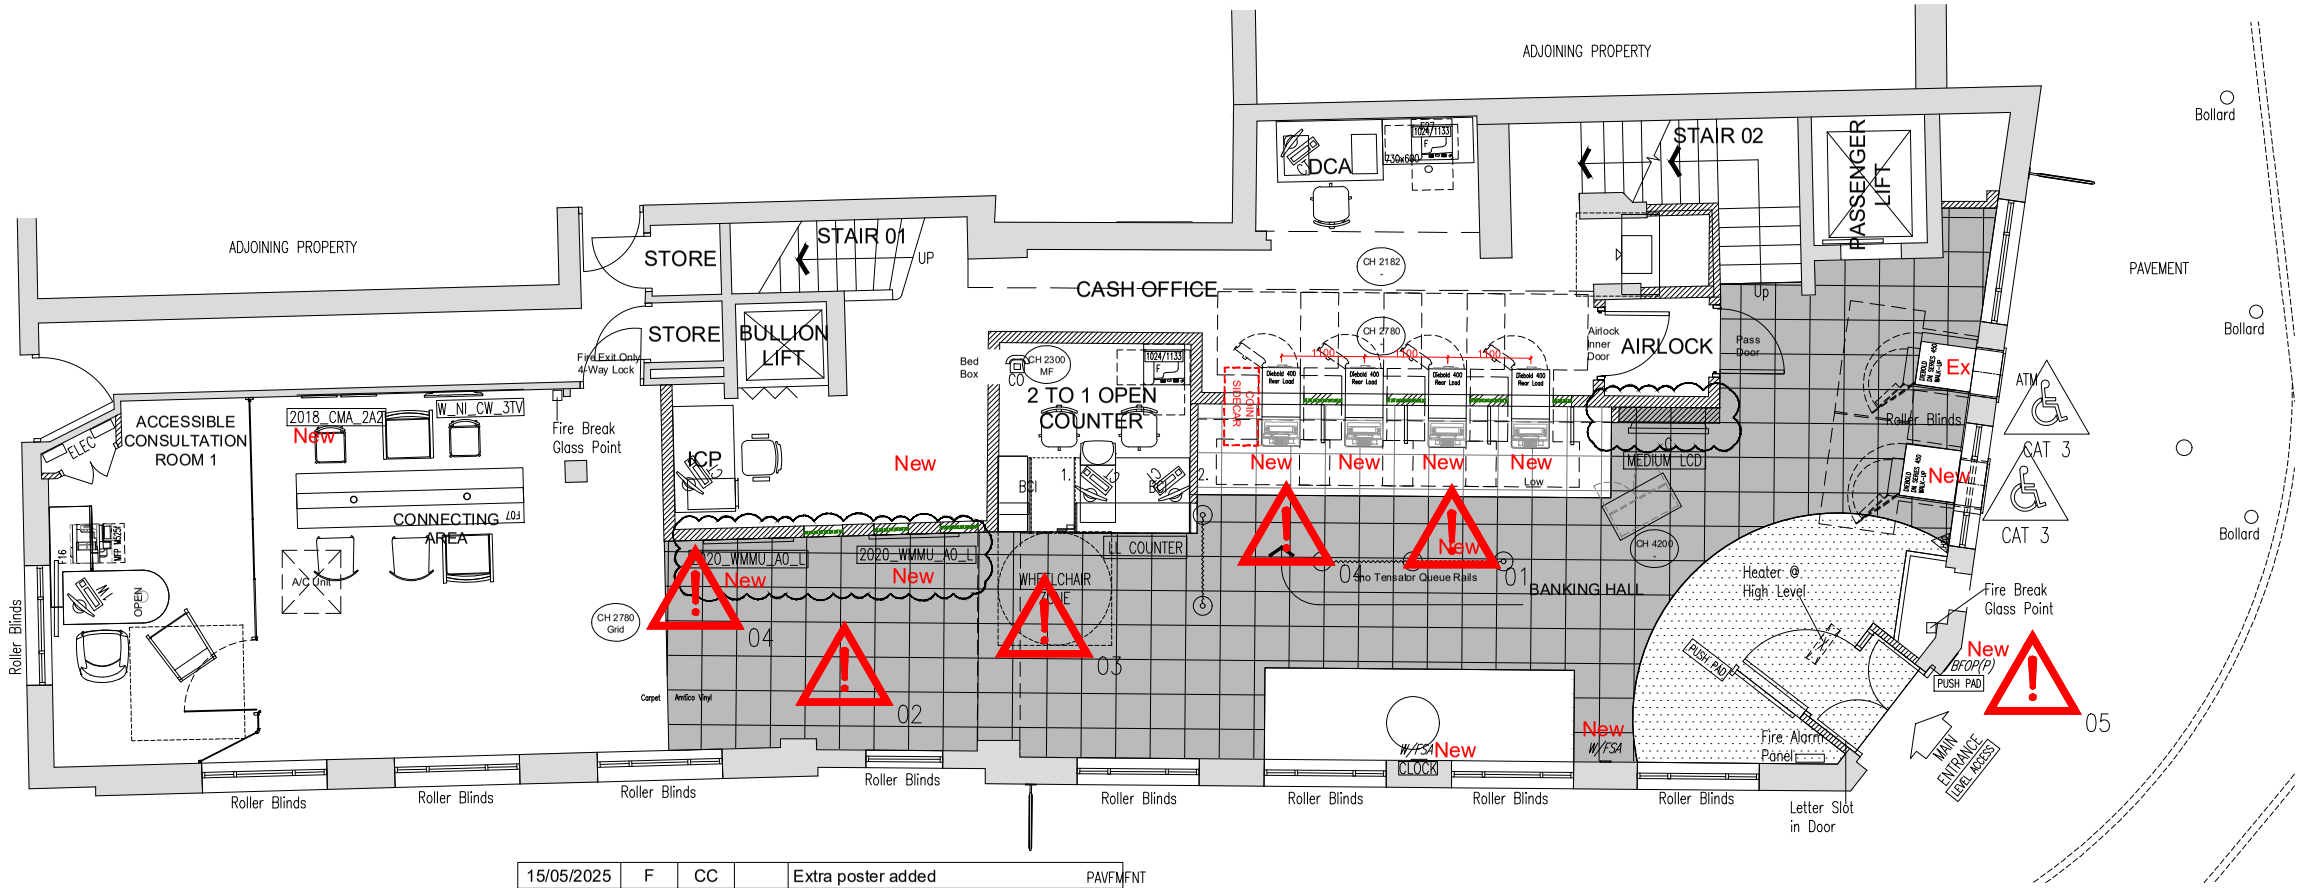

DATE :	REV	DRAWN	CHECKED	NOTES.
15/05/2025	F	CC		Extra poster added
30/04/2025	E	CC		Red note added
23/04/2025	D	CC		Stamp amended to FSD. Drawing updated
09/04/2025	C	CC	.	Waiting area removed. Podium added. Conversation area updated
31/03/2025	B	CC		New FSA & CMA added.
25/03/2025	A	CC	.	Drawing updated following design meeting

SCALE
0 1m 5m 10m

FULL SCHEME DESIGN

CONFIDENTIAL

NOTE
This drawing has been prepared from historical information that cannot be guaranteed accurate. Responsibility is not accepted for errors made by others in scaling from this drawing. All construction information should be taken from figured dimensions only. All dimensions should be checked on site prior to the manufacture of any components. No services should pass through or over the Boxes & Parcels room. No sprinklers to be located in the Comms room.

HATCHING

- New Secure Partition wall
- New Partition wall
- Book Room Secure wall
- Existing Partition wall
- Structural wall
- Area not in scope
- Barrier Matting
- Banking Hall Vinyl Flooring
- Staff Room Vinyl Flooring

WILLMOTT DIXON INTERIORS

Project
HORSHAM CARFAX
2 CARFAX, HORSHAM,
WEST SUSSEX
RH12 1DN
PIM NO. 10352

BARCLAYS

Drawing Title
GROUND FLOOR LAYOUT
AS EXISTING
MINOR WORKS ONE OFF 2025

Branch Sort Code	Branch ID	Supplier Project No
20-42-58	00	VB0200

Scale	Drawn	Checked	Date
1:100@A3	CC	–	13/03/2025

Drg.No VB0200_002
Revision F

Architectural Practice: WDI