

NOTE
This drawing has been prepared from historical information that cannot be guaranteed accurate.
Responsibility is not accepted for errors made by others in scaling from this drawing. All construction information should be taken from figured dimensions only. All dimensions should be checked on site prior to the manufacture of any components. No services should pass through or over the Boxes & Parcels room. No sprinklers to be located in the Comms Room

HATCHING
New Secure Partition wall
New Partition wall
Book Room Secure wall
Existing Partition wall
Structural wall

Area not in scope

19.12.25 D JNA JoC FSD 1 Submission. Notes included
11.11.25 C JNA JoC Amended Following BDR. OSD submission
28.10.25 B JNA JoC Amended Following Design Surgery
28.10.25 A JNA JoC Amended Following ISV survey, TFF updated

DATE	REV	DRAWN	CHECKED	NOTES
19.12.25	D	JNA	JoC	FSD 1 Submission. Notes included
11.11.25	C	JNA	JoC	Amended Following BDR. OSD submission
28.10.25	B	JNA	JoC	Amended Following Design Surgery
28.10.25	A	JNA	JoC	Amended Following ISV survey, TFF updated



Boleyn House,
St Augustine's Business Park,
Whistable
CT5 2QJ
Tel 01227 281 000
info@morrisandspottiswood.co.uk


HORSHAM CARFAX

1-2 CARFAX, HORSHAM,
WEST SUSSEX
RH12 1DN
PIM No.10352




Drawing Title
**BASEMENT LAYOUT
AS PROPOSED**
MAYOR BRANCH REFURBISHMENT 2026

Branch Sort Code	Branch ID	Supplier Project No
20-42-58	00	RMWBS10200
Scale	Drawn	Checked
1:100@A3	JNA	—
Date	14/10/2025	Revision
Drg.No RMWBS10200_011		D
Architectural Practice: MORRIS & SPOTTISWOOD		

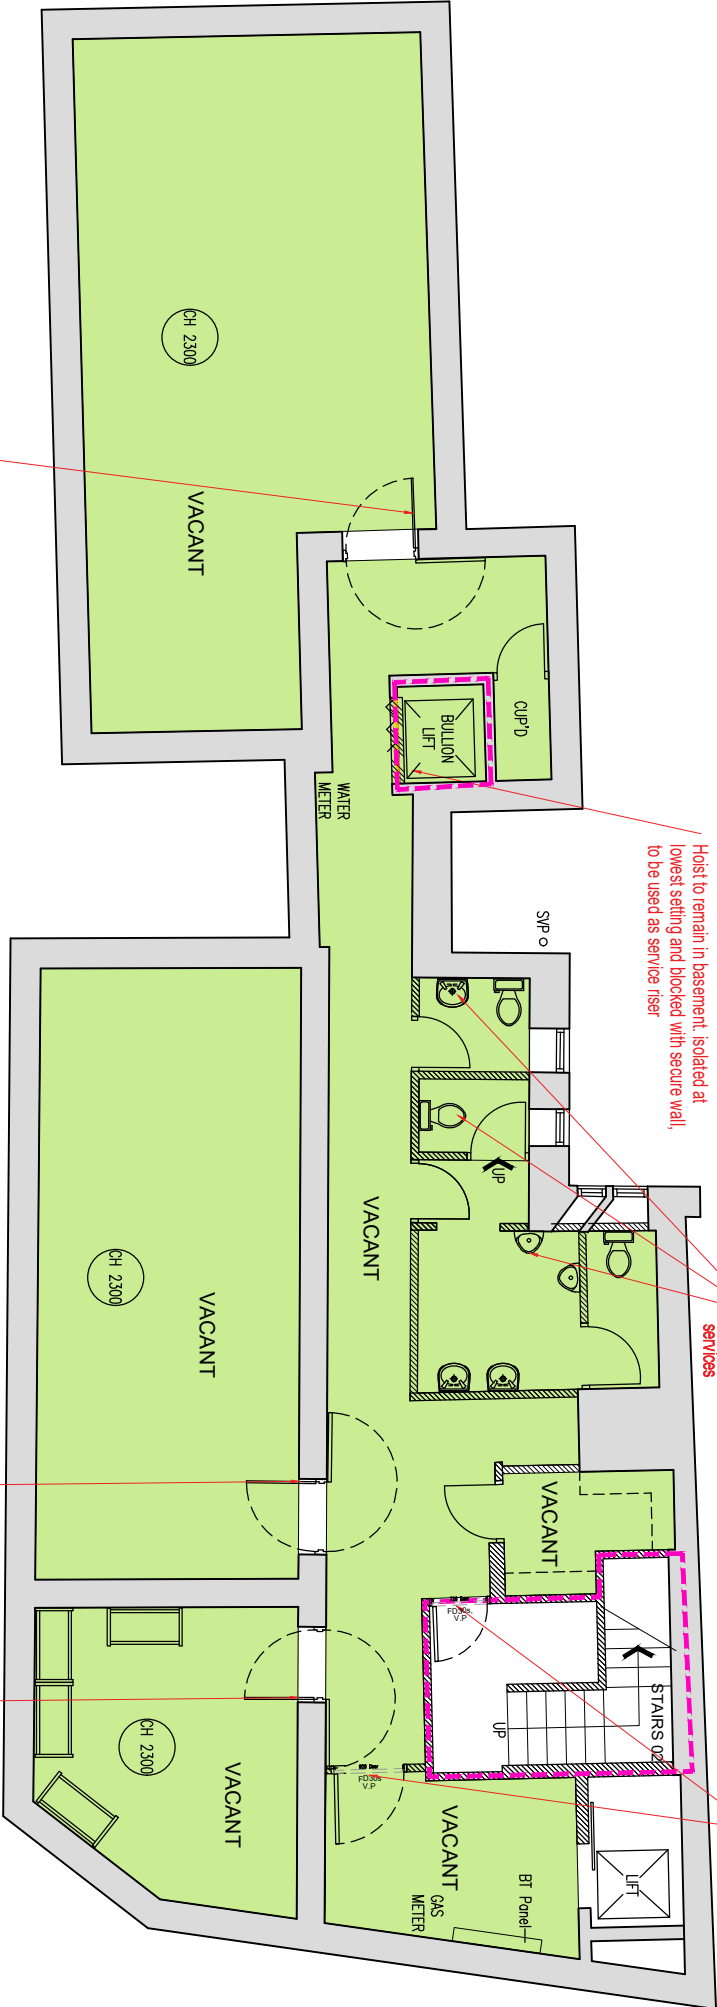

ENSURE EXISTING WALLS INDICATED
WITH DASHED LINE COMPLY WITH
SECURITY STANDARDS

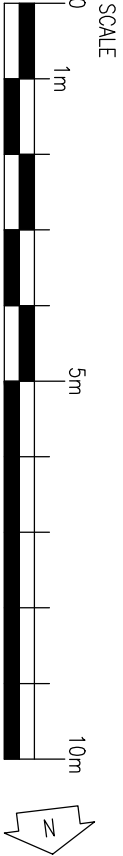

FULL SCHEME DESIGN

CONFIDENTIAL