


STATUTORY STATUS		
LISTED	NO - BUT LOCALLY LISTED	
CONSERVATION	YES	

NOTE
This drawing has been prepared from historical information that cannot be guaranteed accurate.
Responsibility is not accepted for errors made by others in scaling from this drawing. All construction information should be taken from figured dimensions only. All dimensions should be checked on site prior to the manufacture of any components. No services should pass through or over the Boxes & Parcels room. No sprinklers to be located in the Comms Room

HATCHING
New Secure Partition wall
New Partition wall
Book Room Secure wall
Existing Partition wall
Structural wall

Area not in scope

1 New 300mm Heritage non illuminated individual letters
2 New 665mm Heritage non illuminated projecting sign
3 1No. Existing ATM relocated to side elevation. Allow for associated works to external wall and window, reuse window cill where possible. Finishes to match existing
4 New Internally illuminated ATM surround (Bespoke size)
5 All windows to be repaired and decorated to match existing
6 Masonry infills required finish to match existing
7 Stone infills required finish to match existing

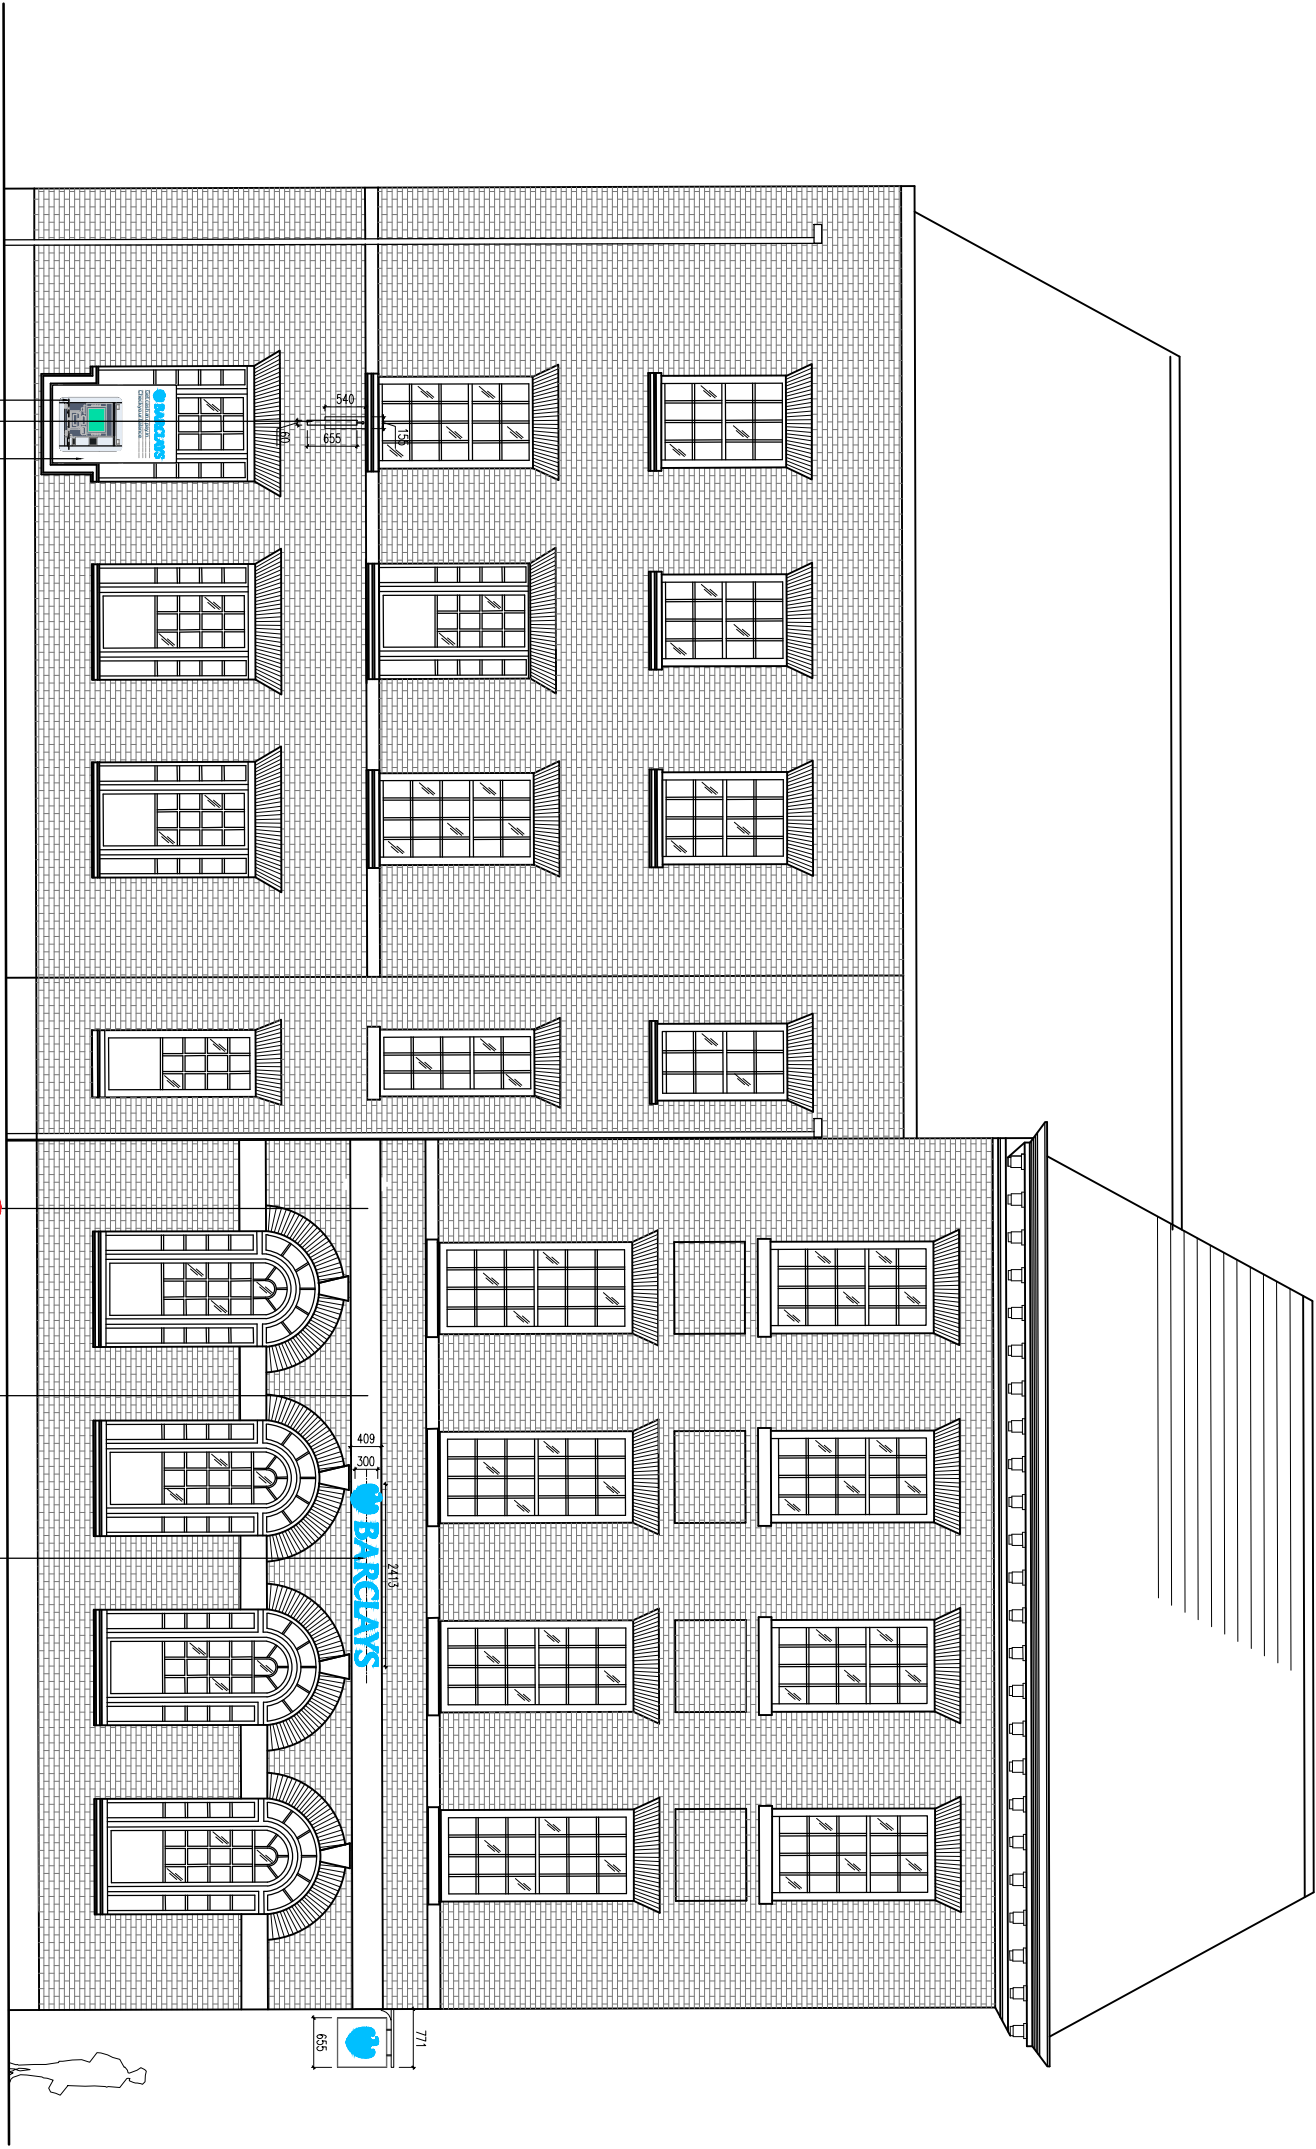

FULL SCHEME DESIGN

CONFIDENTIAL



Boleyn House,
St Augustine's Business Park,
Whistable
CT5 2QJ
Tel 01227 281 000
info@morrisandspottiswood.co.uk

Project

HORSHAM CARFAX
1-2 CARFAX, HORSHAM,
WEST SUSSEX
RH12 1DN
PIM No.10352



Drawing Title
SIDE ELEVATION
AS PROPOSED
MAYOR BRANCH REFURBISHMENT 2026

Branch Sort Code	Branch ID	Supplier Project No
20-42-58	00	RMWBS10200
Scale	Drawn	Checked
1:100@A3	JNA	—
Date	03/11/2025	
Dwg.No	RMWBS10200_032	Revision
		C
Architectural Practice: MORRIS & SPOTTISWOOD		