UK Planning Maps

59 Swann Way, Broadbridge Heath, Horsham, RH12 3NQ

Scale 1:1250

Scale 1:1250 0m 10m 20m 30m 40m 50m

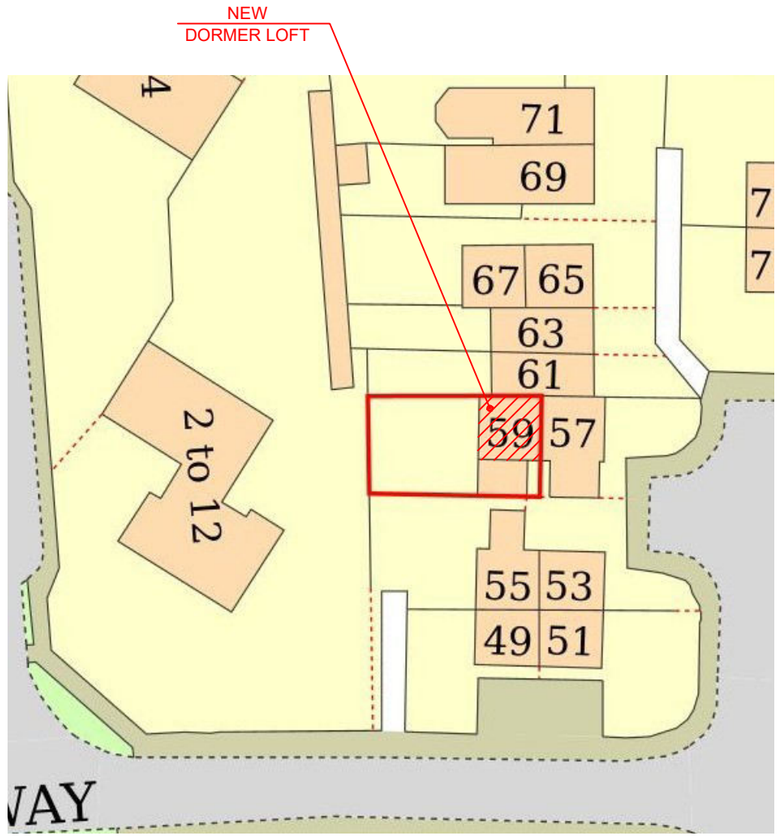

Scale 1:500 0m 10m 20m 30m

© Crown copyright and database rights 2025 OS 100054135. Map area bounded by: 515251,131281 515393,131423. Produced on 15 December 2025 from the OS National Geographic Database. Supplied by UKPlanningMaps.com. Unique plan reference: p2f/uk/1353378/1813998

Ordnance Survey Licensed Mapping

LOCATION PLAN

BLOCK PLAN

Design Renovations STUDIO 93

STUDIO NINETY - THREE DESIGN & RENOVATIONS LTD

09 Woodfield Close,
Crawley, RH10 8EW

tel: 07502469569 e-mail: nige.architect@gmail.com

arb Architects Registration Board

CIOB The Chartered Institute of Building

NOTES:

- Written dimensions to be taken in preferences to scaled dimensions.
- All figured dimensions are to be verified by the contractor on site prior to commencement of work.
- All works is to be carried out to the requirements and to the satisfaction of the Local Authority.
- These drawings are for planning purposes only.
- Existing structure and any discrepancies are to be reported back to engineers immediately, prior to commencement of work and as required by the building control officer.

Please be aware that site visits will incur a £250 fee.
Any alterations required will be charged as per the original fee proposal.

Survey drawings and information supplied by client.
All copies are for information only.
Copyright of the design and the drawings remains the architect's and can not be used without the permission of STUDIO NINETY-THREE DESIGN & RENOVATIONS LTD.

CLIENT:	TIMOTHY HODGKINSTON
ADDRESS:	59 SWANN WAY, BROADBRIDGE HEATH, HORSHAM, RH12 3NQ
PROJECT:	DORMER LOFT CONVERSION

PROJECT No	**0078**
DRAWING	**CERTIFICATE of LAWFULNESS (plans/elevations/sections)**

DRAWING No	**CL.01**
DRAWING TITLE	**LOCATION & BLOCK PLANS**

DATE:	**FEBRUARY 2026**	**REVISION:** /
SCALE:	**1:1250 & 1:500** @ A3	