
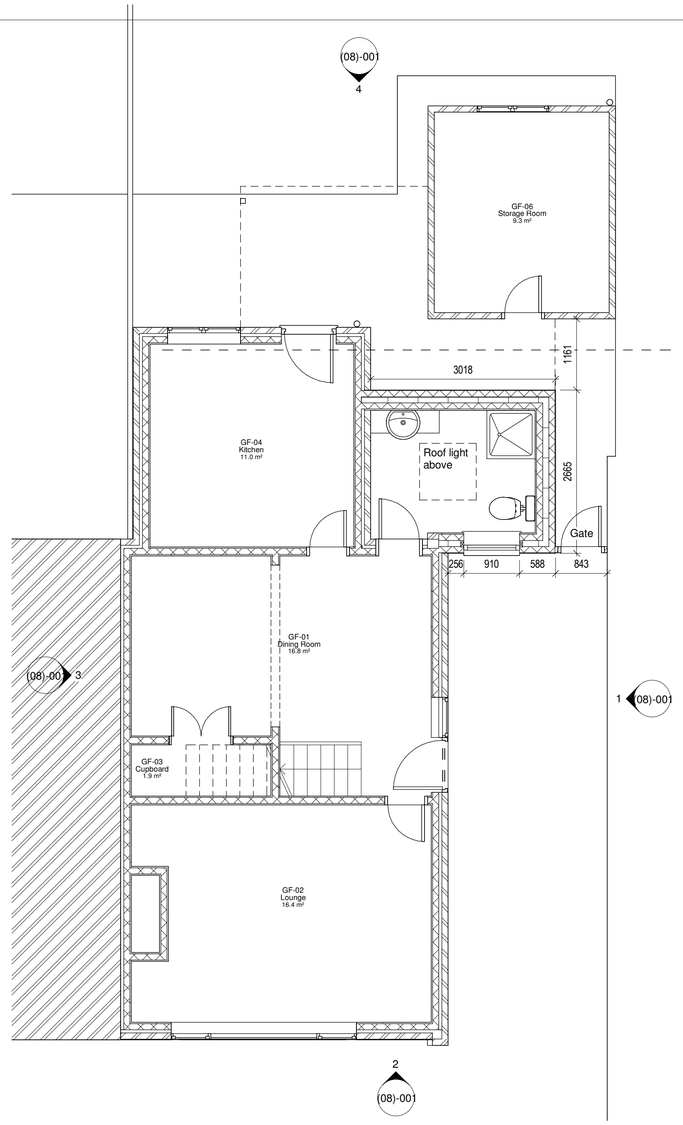



1 Ground Floor - Proposed Plan

1 : 50

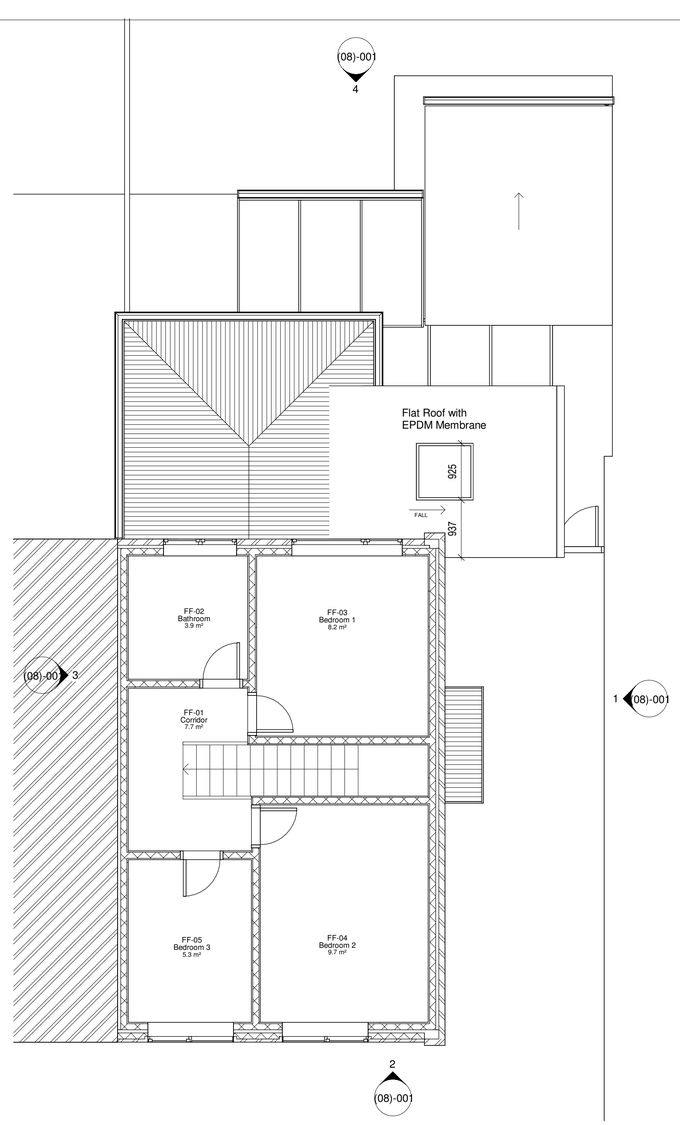


2 First Floor - Proposed Plan

1 : 50

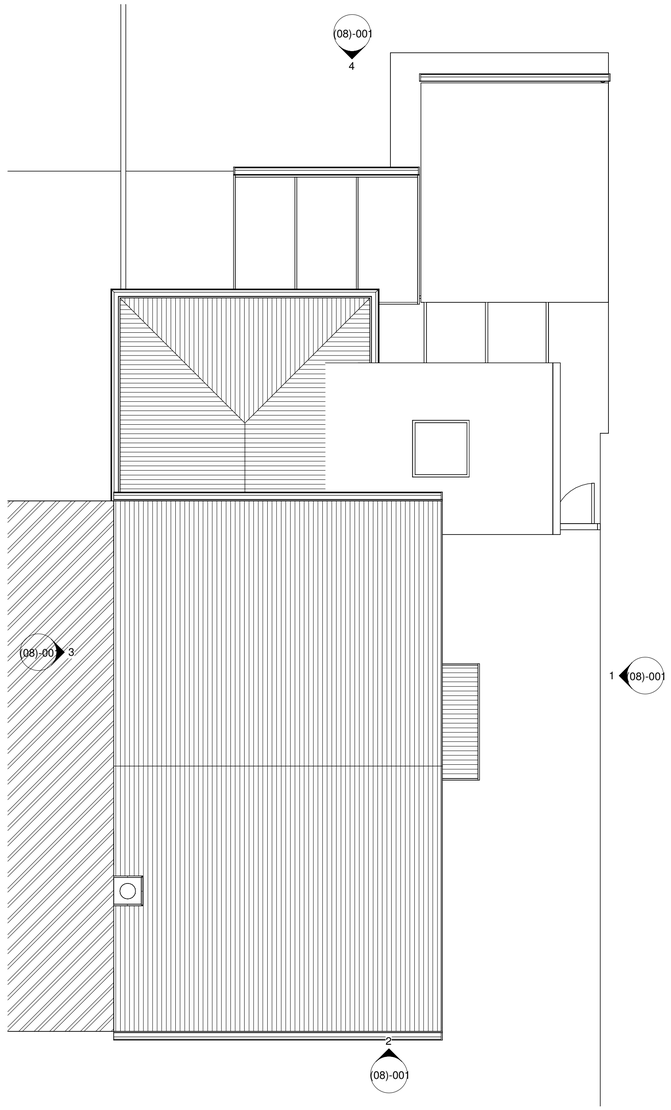


3 Roof Plan - Proposed

1 : 50

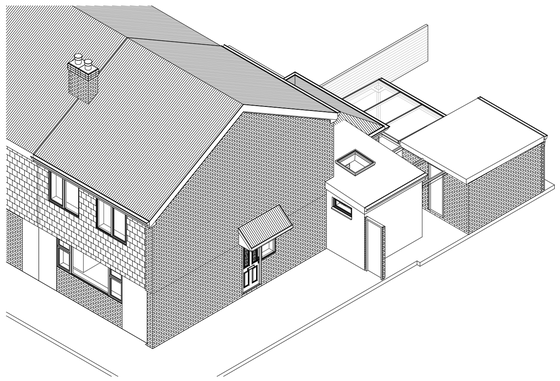

4 3D - Proposed 1

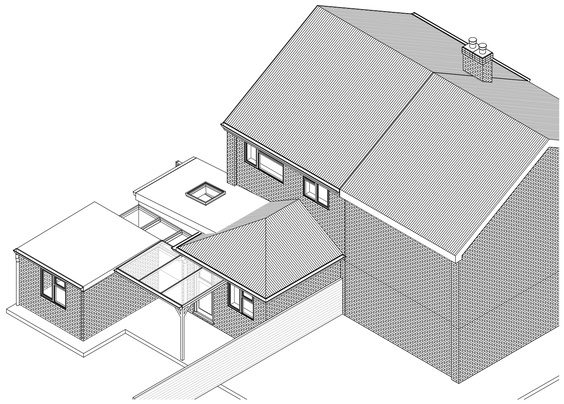

5 3D - Proposed 2

0 1 m 5 m

rev	description	drawn	checked	date
C	Revision 3	LDV	LDV	01/11/24
B	Revision 2	LDV	LDV	21/10/24
A	Revision 1	LDV	LDV	11/10/24

revisions

status: PRELIMINARY

This drawing is protected under The Copyright, Designs and Patents Act 1988.
This drawing is produced for PLANNING PURPOSES ONLY and is not to be used for construction.

LDV Architecture

39 PLOVERS ROAD
HORSHAM, WEST SUSSEX
RH13 5PD

TELEPHONE + 44 (0)1403 541 586

EMAIL INFO@LDVARCHITECTURE.CO.UK

client: Mr & Mrs TAIJAH

project: 34 ROWLANDS ROAD

title: PROPOSED PLANS

scale: 1 : 50 @ A1

date: 11/10/24

drawn: LDV

checked: LDV

job no: P2418

drawing no: (07)-001

revision: C