
TREELYN, NEW HALL LANE, SMALL DOLE, HENFIELD, BN5 9YH

Single storey rear extension, a first floor extension over the existing garage, re-modelling of the exterior and energy saving measures


February 2024

Drawing no:JB 470/08 planning application

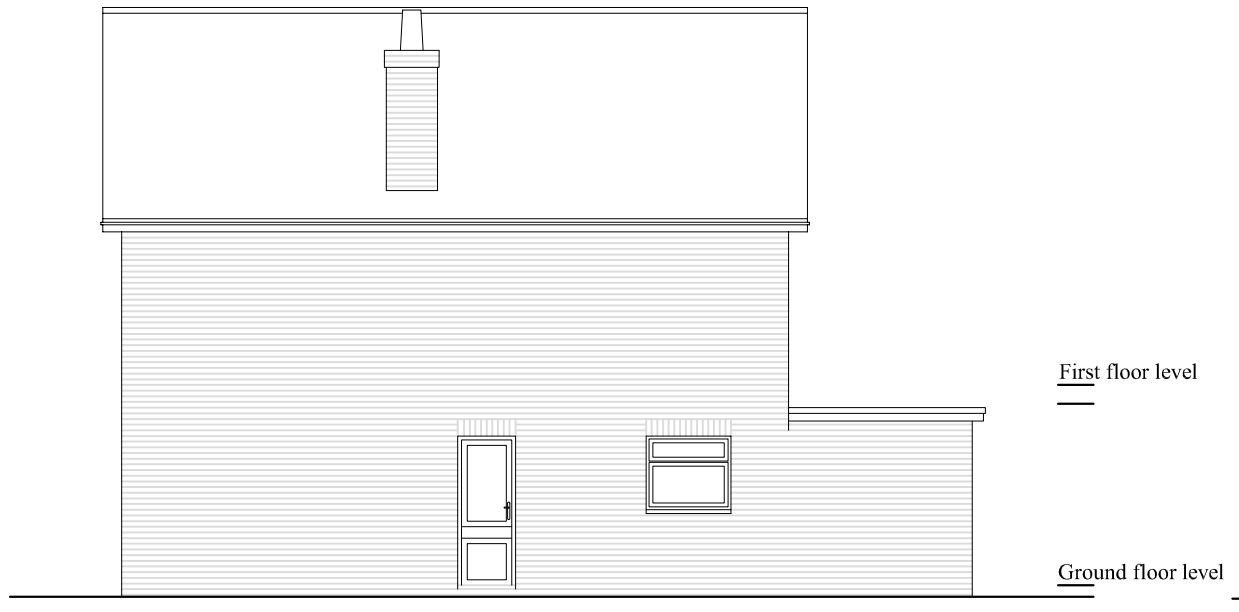

EXISTING SIDE ELEVATION 1:100

EAST FACING

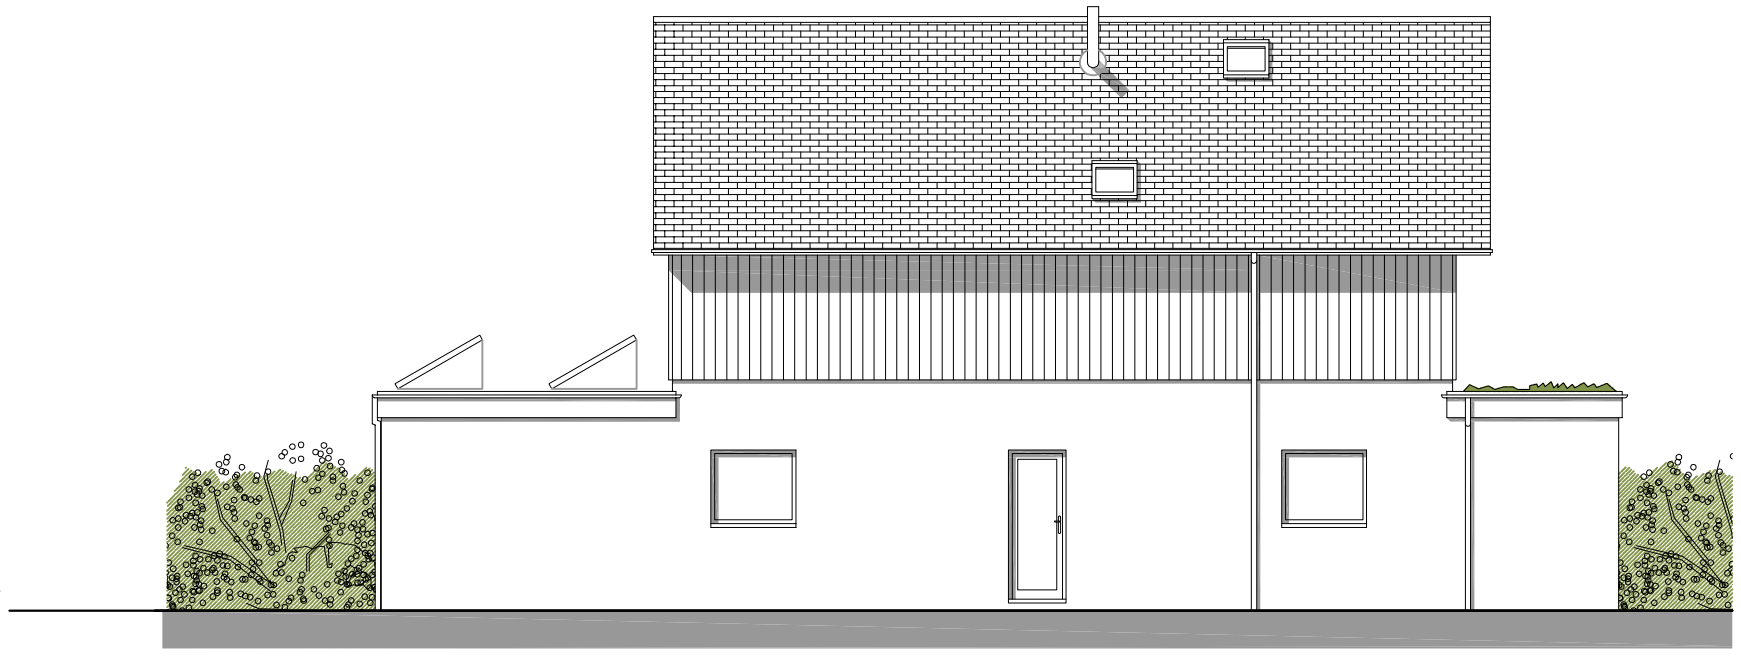

PROPOSED SIDE ELEVATION 1:100

EAST FACING

Proposed Materials :

Roof - dark blue interlocking slate tiles


First Floor Walls - western red cedar weather boarding (vertically fixed and horizontally fixed)

Ground Floor Walls - externally insulated and rendered white

Eaves and Fascias - dark grey barge boards and soffits


Windows - dark grey double glazed

Front elevation flat roofs - sedum or grass roof

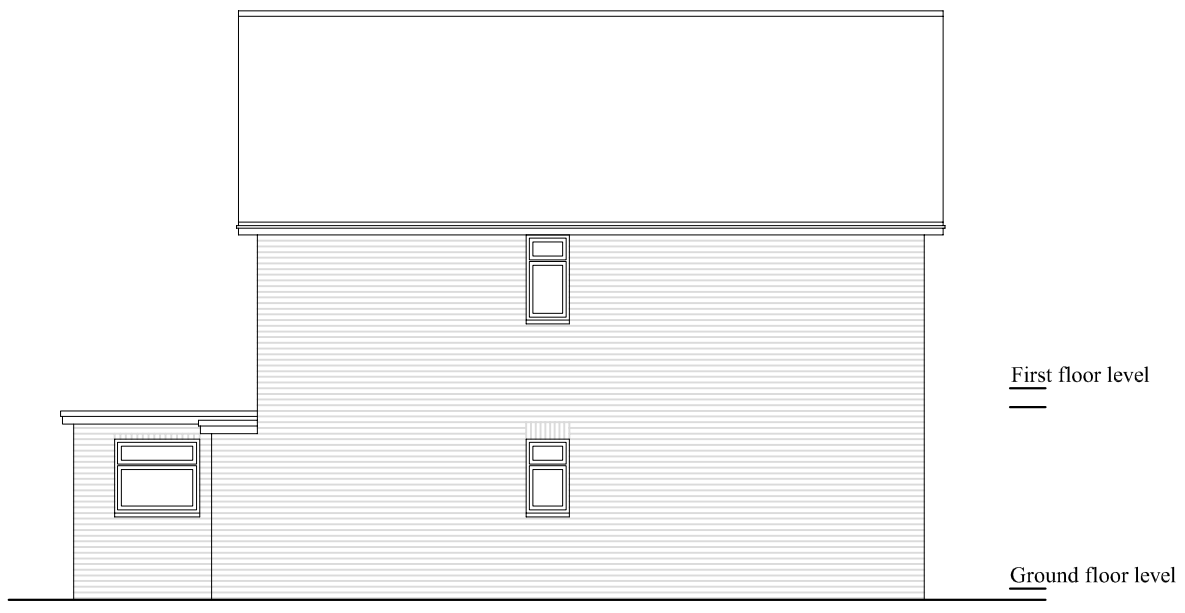

EXISTING SIDE ELEVATION 1:100

WEST FACING

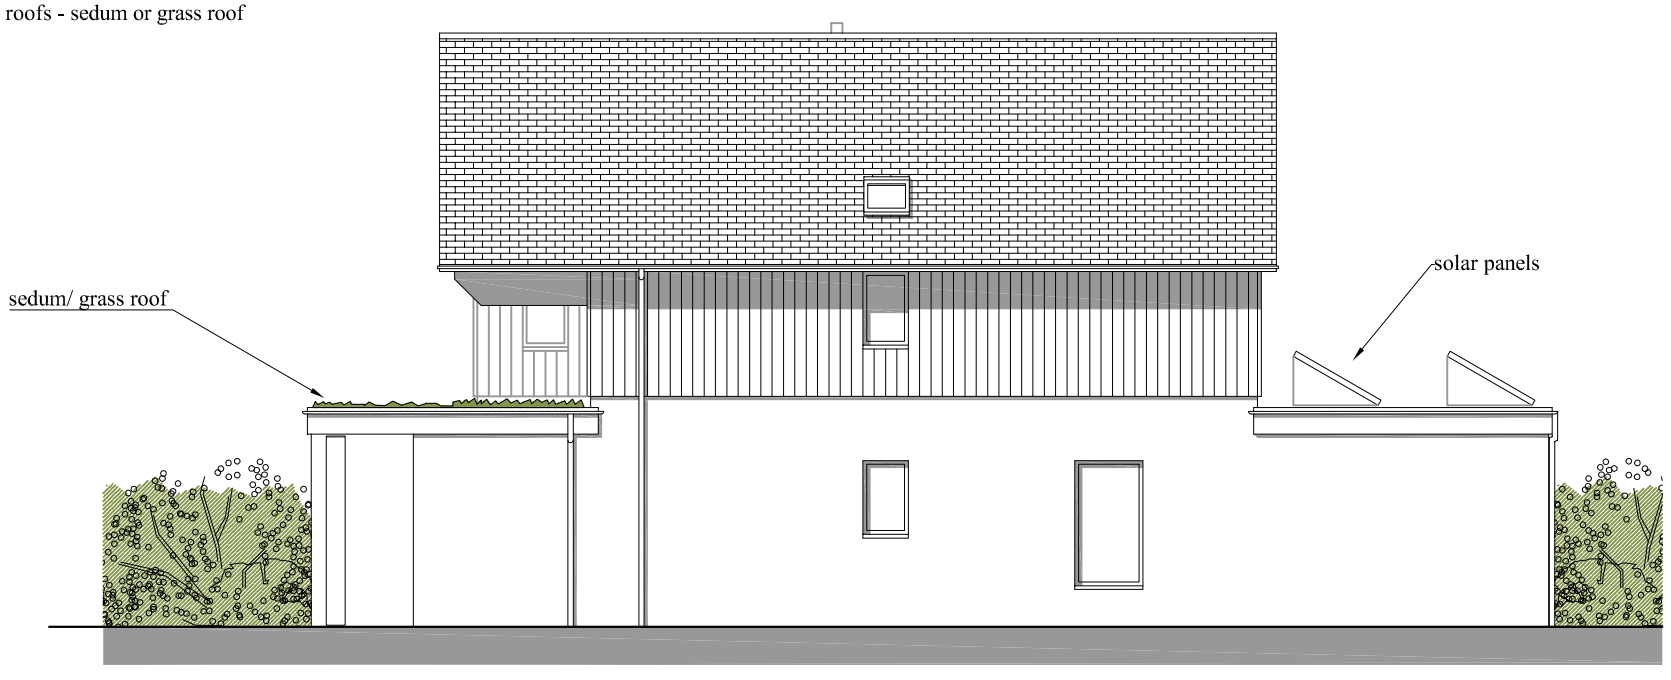

PROPOSED SIDE ELEVATION 1:100

WEST FACING

0 2 4 6 8 10

SCALE BAR 1:100

JAMES BRECKELL : ARCHITECT : ARB : RIBA

89 Old Fort Road, Shoreham by Sea, BN43 5HA, Tel 07733 268 297, Email: james@breckell.co.uk