Door No.	Description	Elevation	Size (mm)
D01	Painted timber external front door with 4no. panels in keeping with the street scene	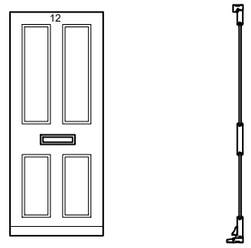	to replace existing front door
D03	Painted timber framed double doors and sidelights with timber glazing bars and heritage double glazing	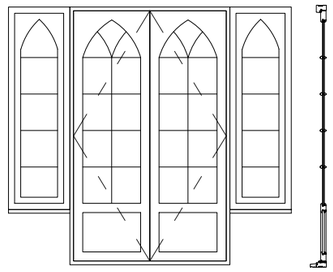	620 x 2040 doors 500 x 1650 sidelights

Opening dimensions to be taken on site prior to manufacturer of doors and windows

Door Schedule

Scale 1:50

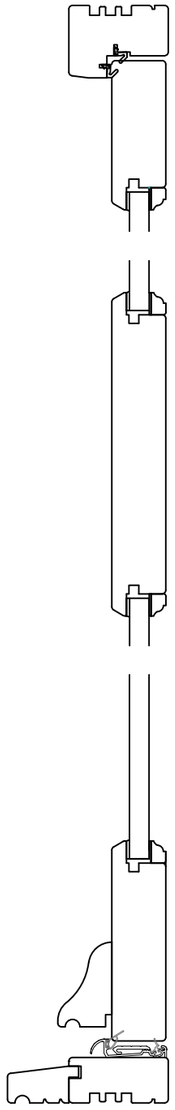

D01 Detail

Scale 1:5

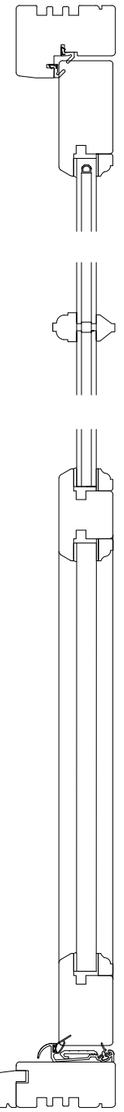

D03 Detail

Scale 1:5

0 0.25 0.5

SCALE BAR 1:5

Do not scale from this drawing. Figured dimensions only to be taken. Check all dimenions prior to setting out. Report all discrepancies to the Architect.

Revisions

Robin Nugent Architects
Chartered Architects ©
Castle Barn Sedgwick Horsham
West Sussex RH13 6QJ

T: 01403 734858 F: 01403 738368
E: robin@robinnugentarchitects.co.uk
W: www.robinnugentarchitects.co.uk

Client:
Mr and Mrs Lambert

Project:
12 Causeway, Horsham, RH12 1EH

Drawing Title:
Door Schedule with 1:5 details

Scale: 1:5 @ A3
Date: May 25
Drawn by: CLB

Drawing No: 24877/330
Revision: --

< Original size 60mm - A3 at full size >