Window No.	Description	Elevation	Size (mm)
W05	Replacement bay window to allow for min. 150 upstand from existing flat roof Timber framed painted white to match existing Profile to match bay above Heritage double glazing	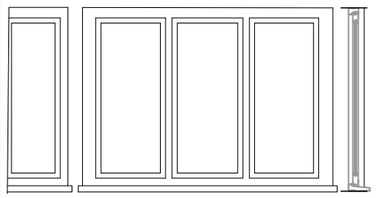	
RL01 RL02	Velux (or similar approved) flat rooflight	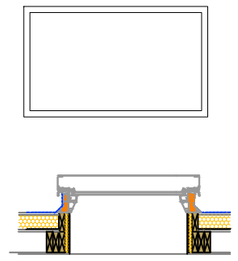	800 x 1400
RL03	Conservation Velux rooflight (or similar approved) to replace existing rooflight With electric mechanism to allow for natural ventilation	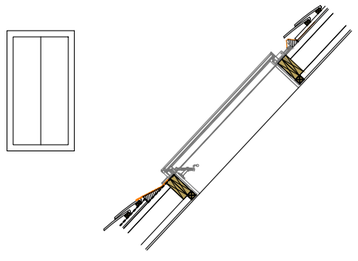	550 x 980

Window Schedule

Scale 1:50

Opening dimensions to be taken on site prior to manufacturer of doors and windows

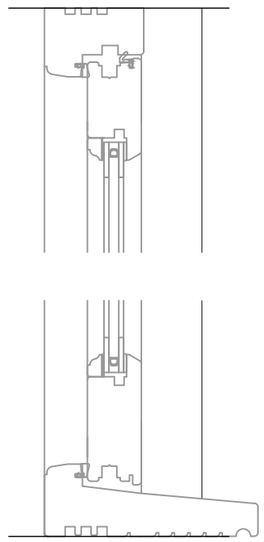

W05 Detail

Scale 1:5

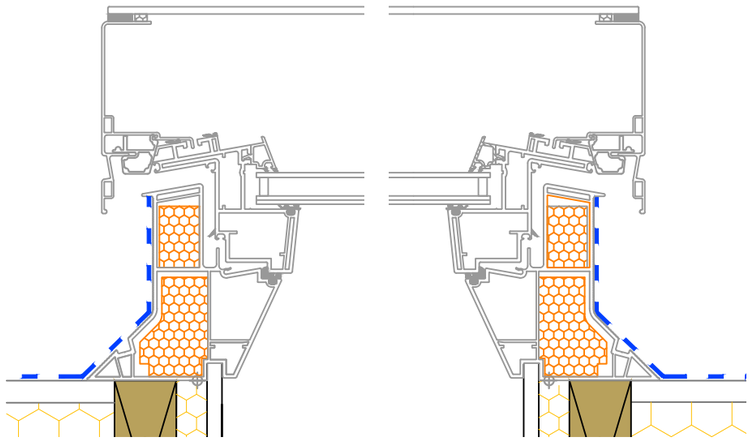

RL01 and RL02 Detail

Scale 1:5

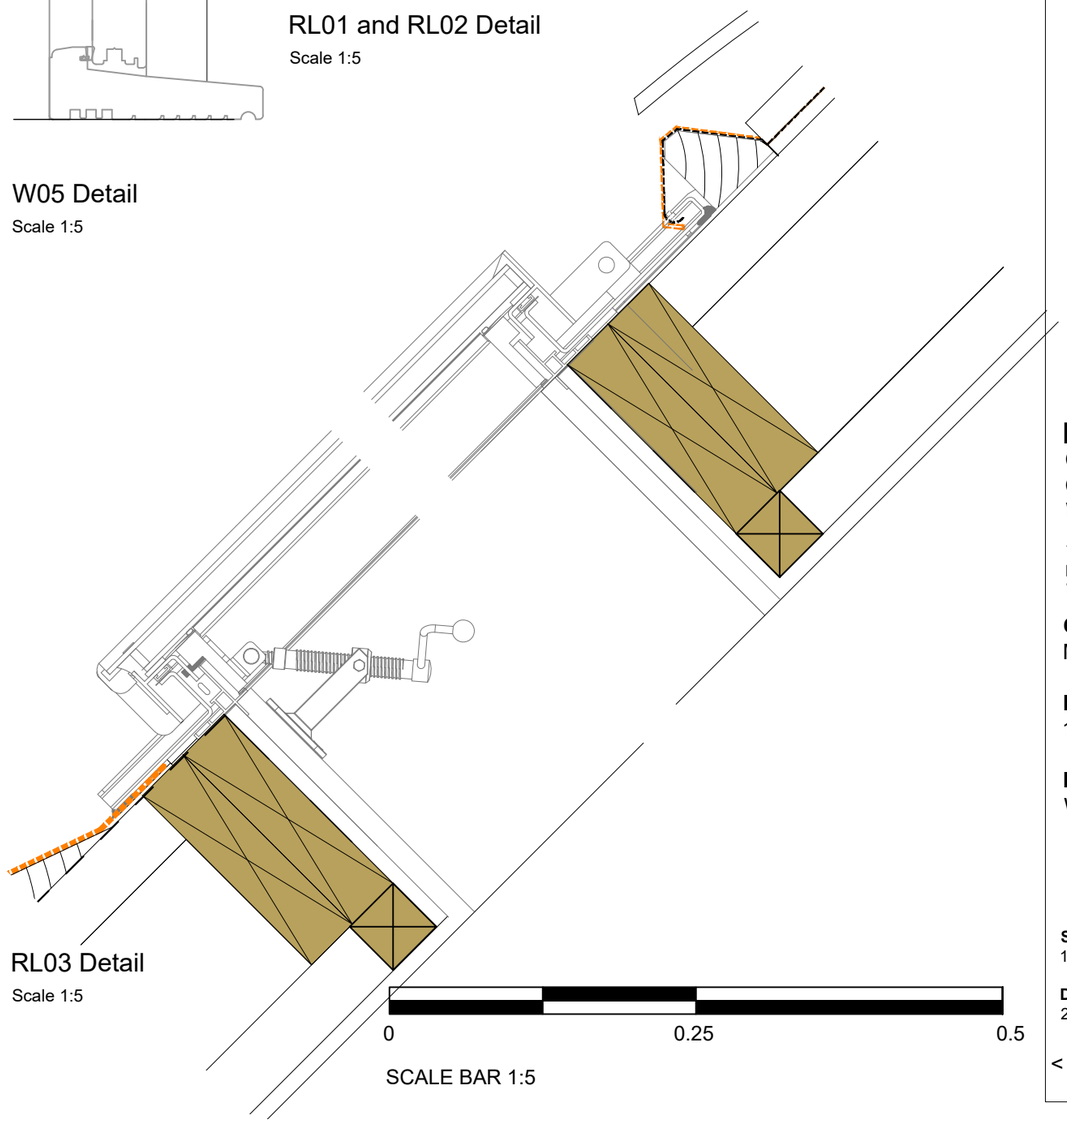

RL03 Detail

Scale 1:5

Do not scale from this drawing. Figured dimensions only to be taken. Check all dimenions prior to setting out. Report all discrepancies to the Architect.

Revisions

Robin Nugent Architects
Chartered Architects ©
Castle Barn Sedgwick Horsham
West Sussex RH13 6QJ

T: 01403 734858 F: 01403 738368
E: robin@robinnugentarchitects.co.uk
W: www.robinnugentarchitects.co.uk

Client:
Mr and Mrs Lambert

Project:
12 Causeway, Horsham, RH12 1EH

Drawing Title:
Window Schedule with 1:5 details

Scale: 1:5 @ A3
Date: May 25
Drawn by: CLB

Drawing No: 24877/331
Revision: --

< Original size 60mm - A3 at full size >