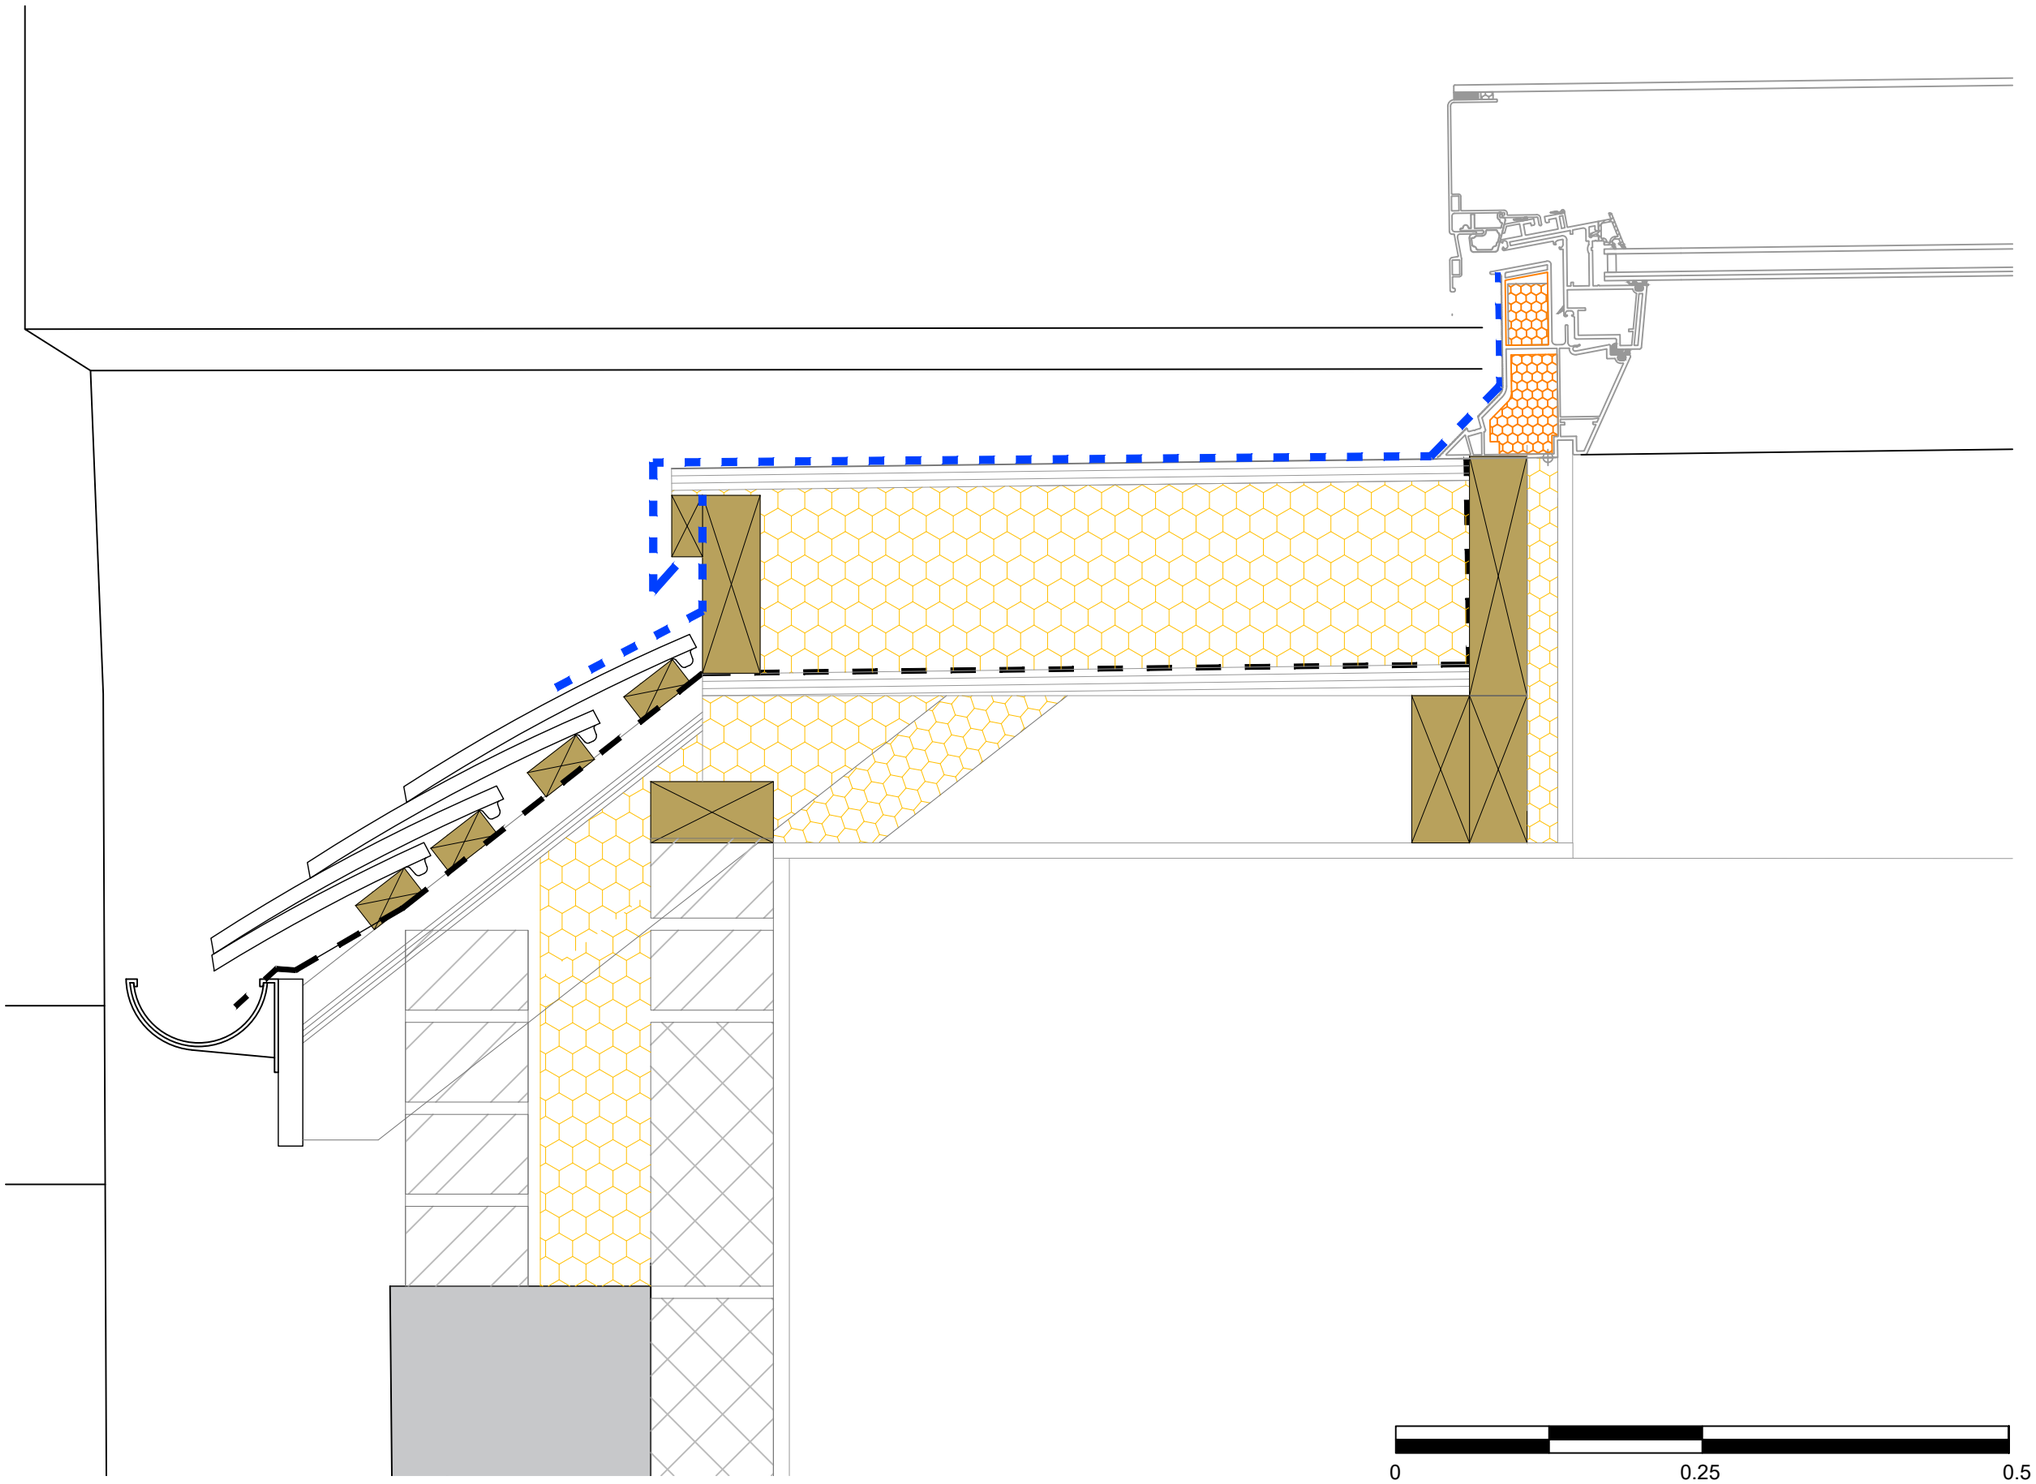

Roof Detail

Scale 1:5

SCALE BAR 1:5

Do not scale from this drawing. Figured dimensions only to be taken. Check all dimenions prior to setting out. Report all discrepancies to the Architect.

Revisions

Robin Nugent Architects
Chartered Architects ©
Castle Barn Sedgwick Horsham
West Sussex RH13 6QJ

T: 01403 734858 F: 01403 738368
E: robin@robinnugentarchitects.co.uk
W: www.robinnugentarchitects.co.uk

Client:
Mr and Mrs Lambert

Project:
12 Causeway, Horsham, RH12 1EH

Drawing Title:
Roof Details

Scale: 1:5 @ A3
Date: May 25
Drawn by: CLB

Drawing No: 24877/332
Revision: --

< Original size 60mm - A3 at full size >