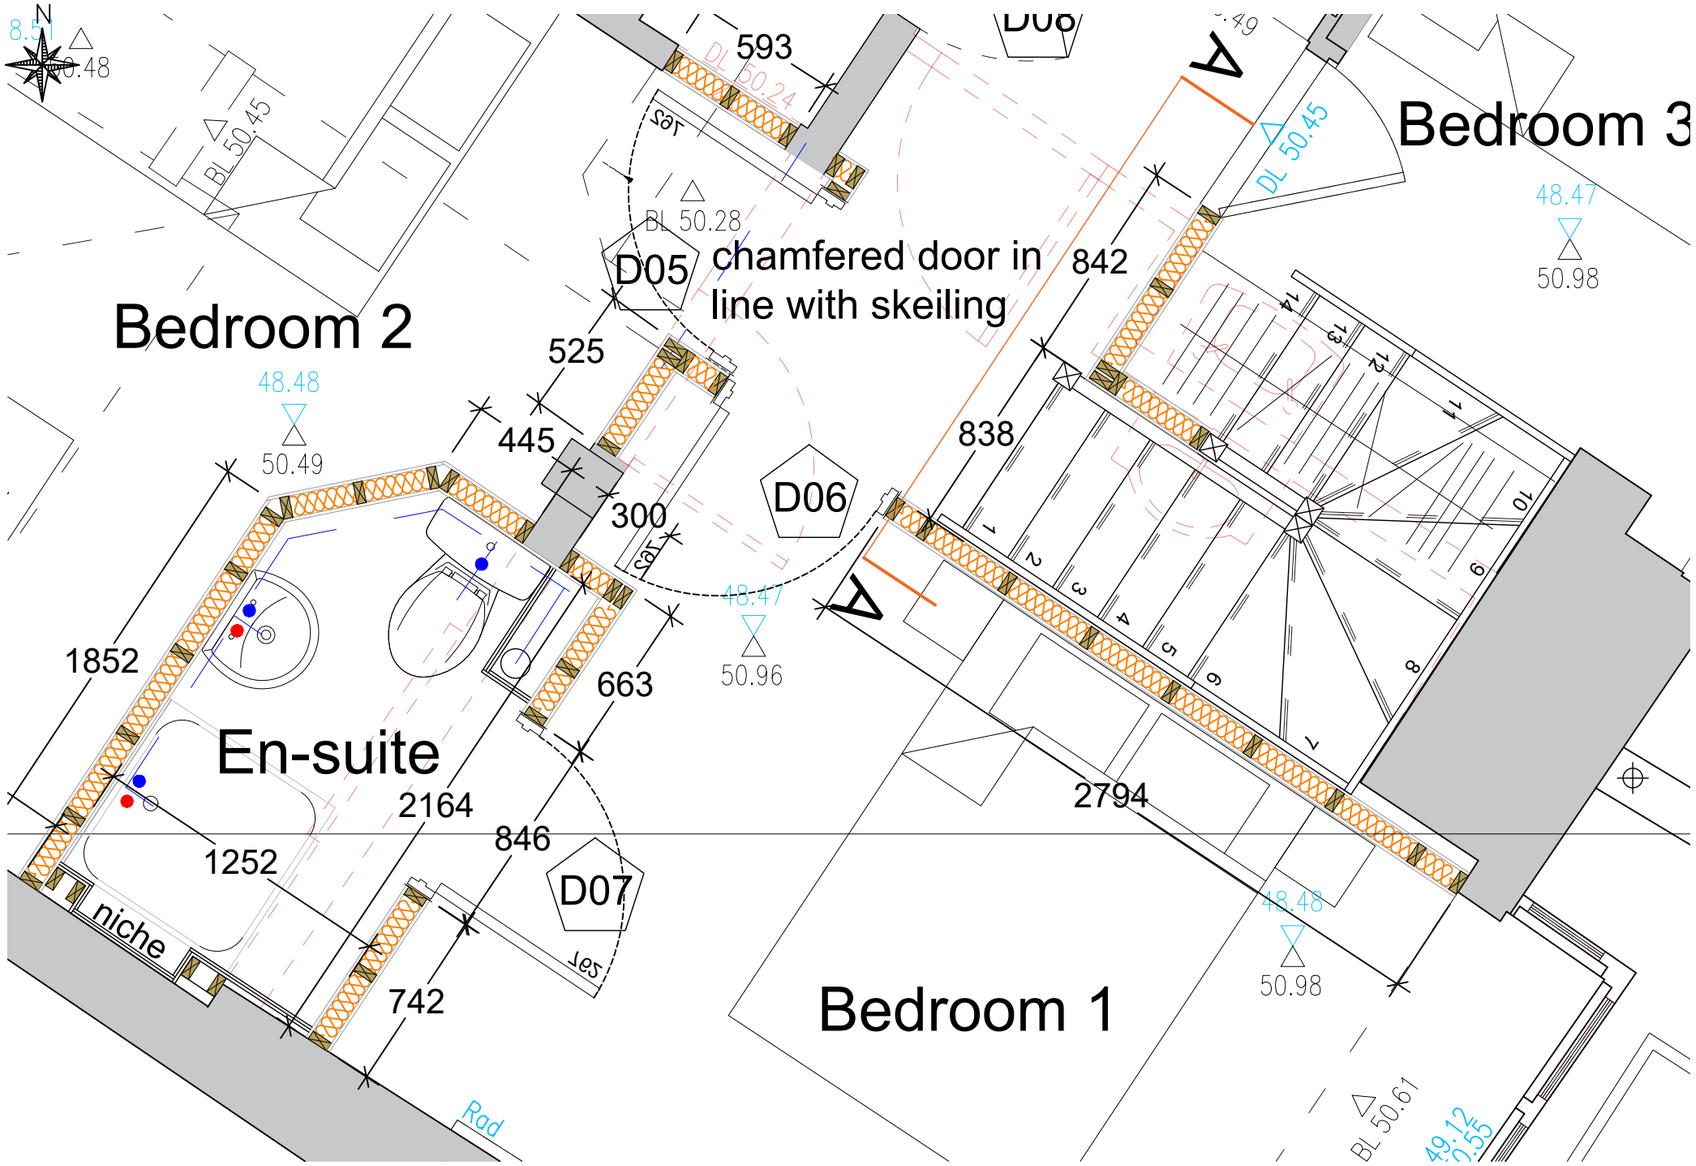

Second Floor Plan

Reversible stud partition walls;
12.5 plasterboard and skim
38 x 89 studwork @ 400c-c infilled with min. Knauf acoustic insulation
Tilebacker board (eg Hardie backer, Knauf Aquapanel etc) to wet areas

Proposed Floor Plans
Scale 1:25

0 1 2 5
SCALE BAR 1:50

Do not scale from this drawing. Figured dimensions only to be taken. Check all dimenions prior to setting out. Report all discrepancies to the Architect.

Revisions

Robin Nugent Architects
Chartered Architects ©
Castle Barn Sedgwick Horsham
West Sussex RH13 6QJ

T: 01403 734858 F: 01403 738368
E: robin@robinnugentarchitects.co.uk
W: www.robinnugentarchitects.co.uk

Client:
Mr and Mrs Lambert

Project:
12 Causeway, Horsham, RH12 1EH

Drawing Title:
Proposed Second Floor Plan - specification of new internal partition walls

Scale:	Date:	Drawn by:
1:25 @ A3	May 25	CLB

Drawing No:	Revision:
24877/335	--

< Original size 60mm - A3 at full size >