CAD DETAILS


XREF'S:

CTB file: LTscale: Size: A1

Figured dimensions only are to be used.
© This drawing is the sole copyright of BOHER ARCHITECTURE LIMITED
Any discrepancies between this drawing & other information shall be reported to the Architect.
MODIFICATIONS to be made solely on ORIGINAL MAGNETIC MEDIA.

REVISIONS:

REV:	DATE:	REVISION:	BY:
			RWH

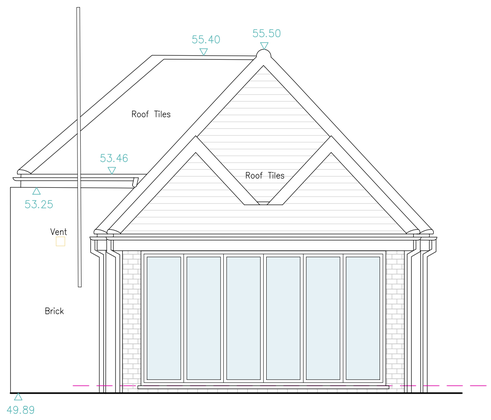


Side Elevation (east)

Datum 48.00m




Front Elevation (north)

Datum 48.00m

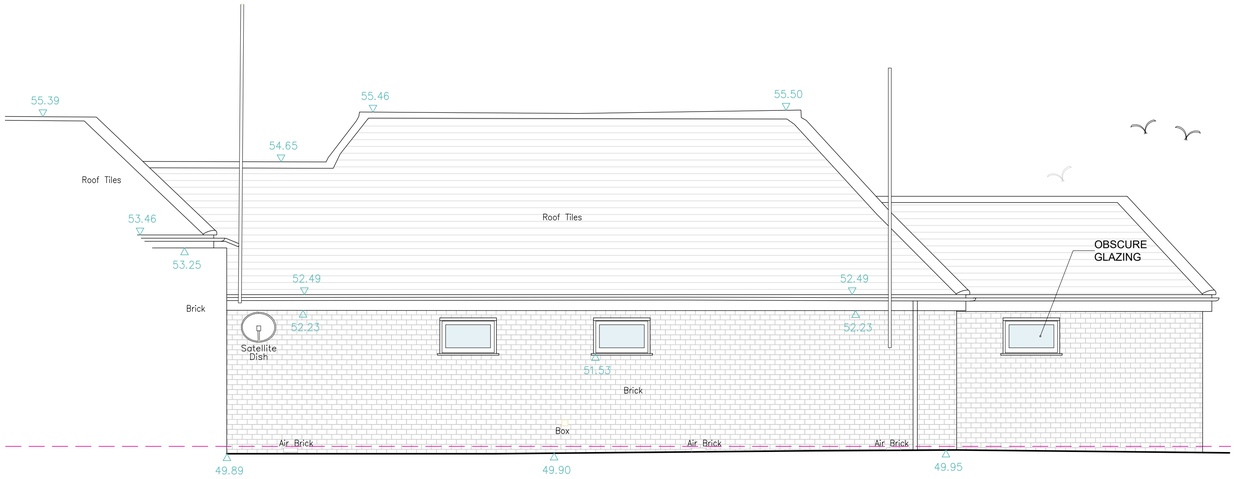

Rear Elevation (south)

Datum 48.00m

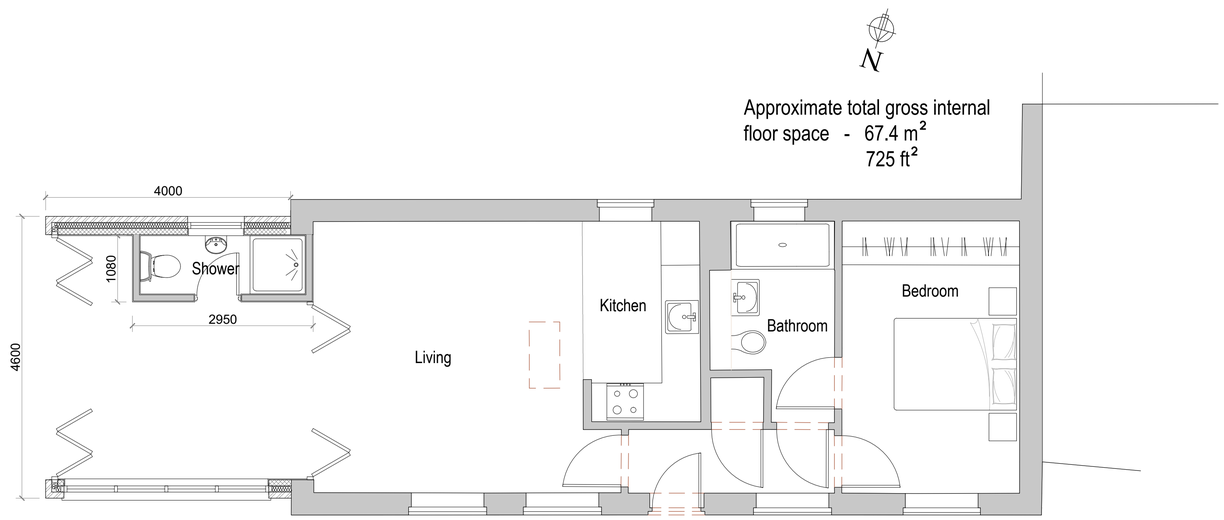

GROUND FLOOR

0 5 10

Scale 1:50

CLIENT	PROJECT	TITLE	STATUS	DRAWN BY	REVIEWED BY
Mrs J. Maxwell	5 Coach House Mews Horsham Road Cowfold RH13 8BU	Proposed Floor Plans & Elevations Revision A	Planning	CB	CB
			DATE: May 2025 SCALE @ A1: 1:50	DRAWING NUMBER: 1540 P 003A	

01730 816336
07949 682974
info@boherarchitecture.com
www.boherarchitecture.com
Challenger House, Rumbolds Hill
Midhurst, GU29 9BY
BOHER ARCHITECTURE LTD