

Proposed Side Elevation (Scale 1:100)

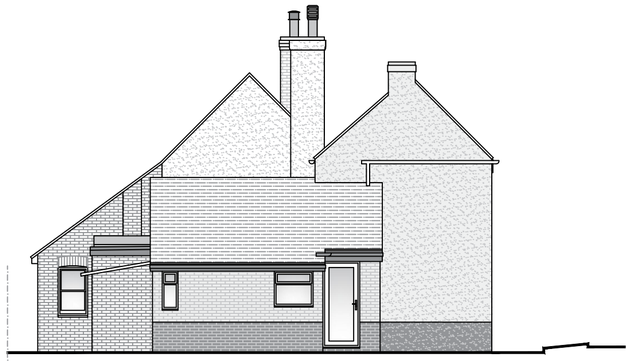

Proposed Side Elevation (Scale 1:100)

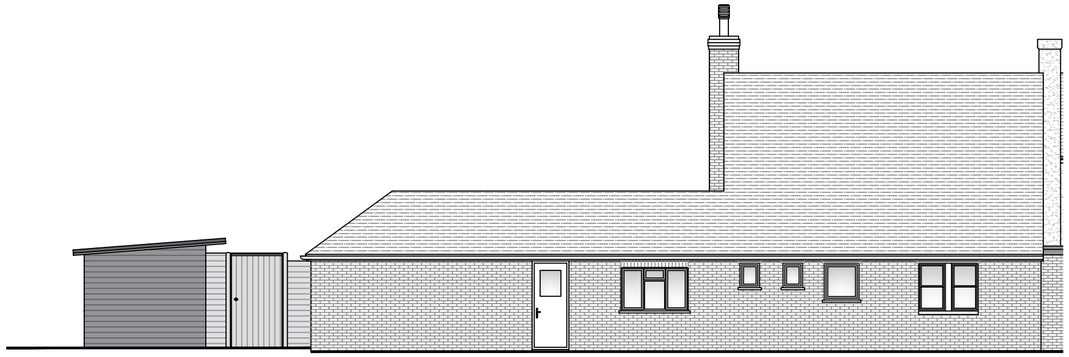

Proposed Rear Elevation (Scale 1:100)

Proposed Front Elevation (Scale 1:100)

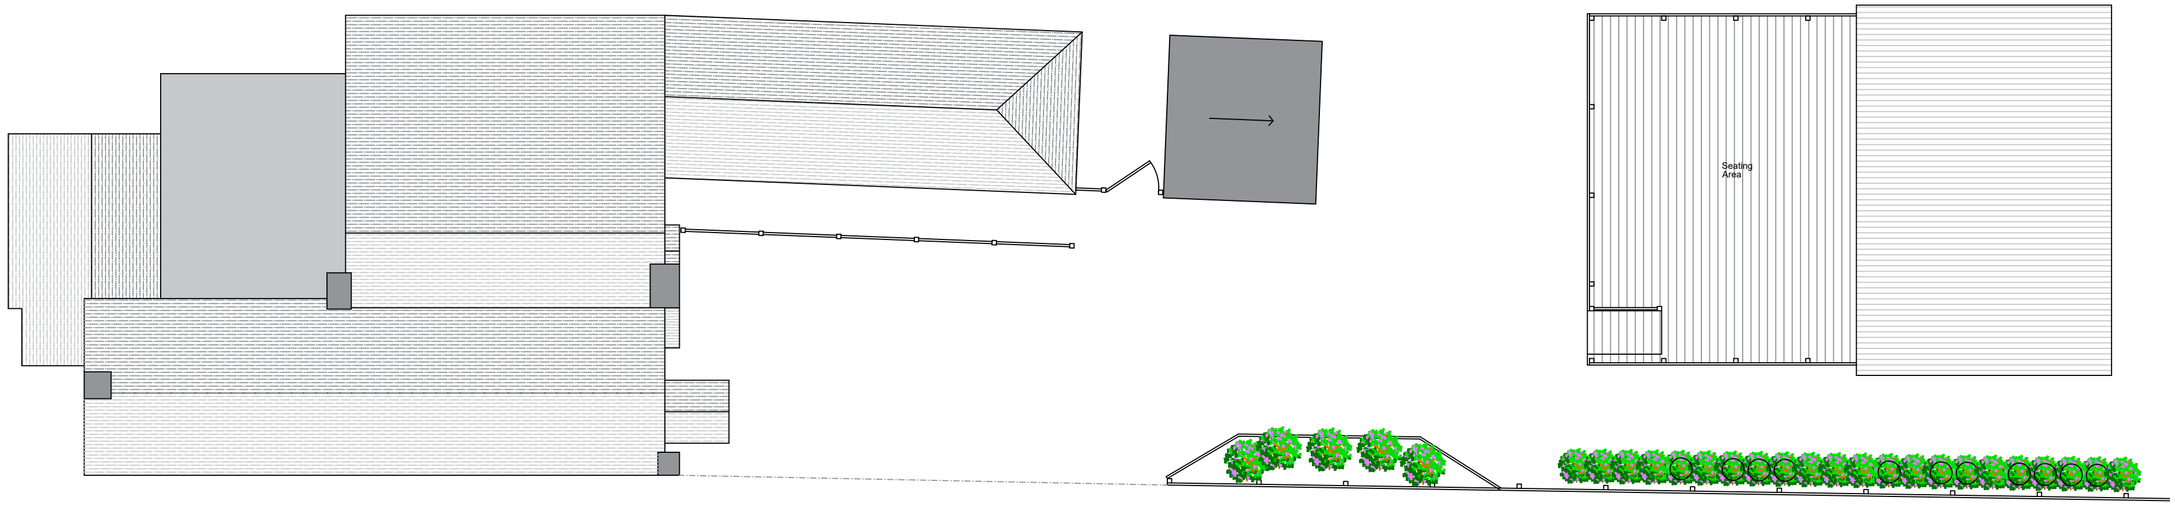

Proposed Plan (Scale 1:100)

Scale Bar (1:100)

0m 5m 10m

revisions

DOWNSVIEW
ASSOCIATES
Chartered Surveyors
Little Acorns, Hampers Lane, Storrington,
West Sussex, RH20 3HZ
Tel: 01903 746367 Mob: 7525 844995
Email: mail@downsview-surveyors.co.uk
RICS

client

Hen & Chicken
Worthing Road
Southwater
West Sussex

project

Proposed ducting

title

Pre-Existing Elevations

scale:	date:	revision:
As noted @ A2	January 2026	

drawing number

2023.406.03