


13 Redford Avenue Horsham RH12 2HP

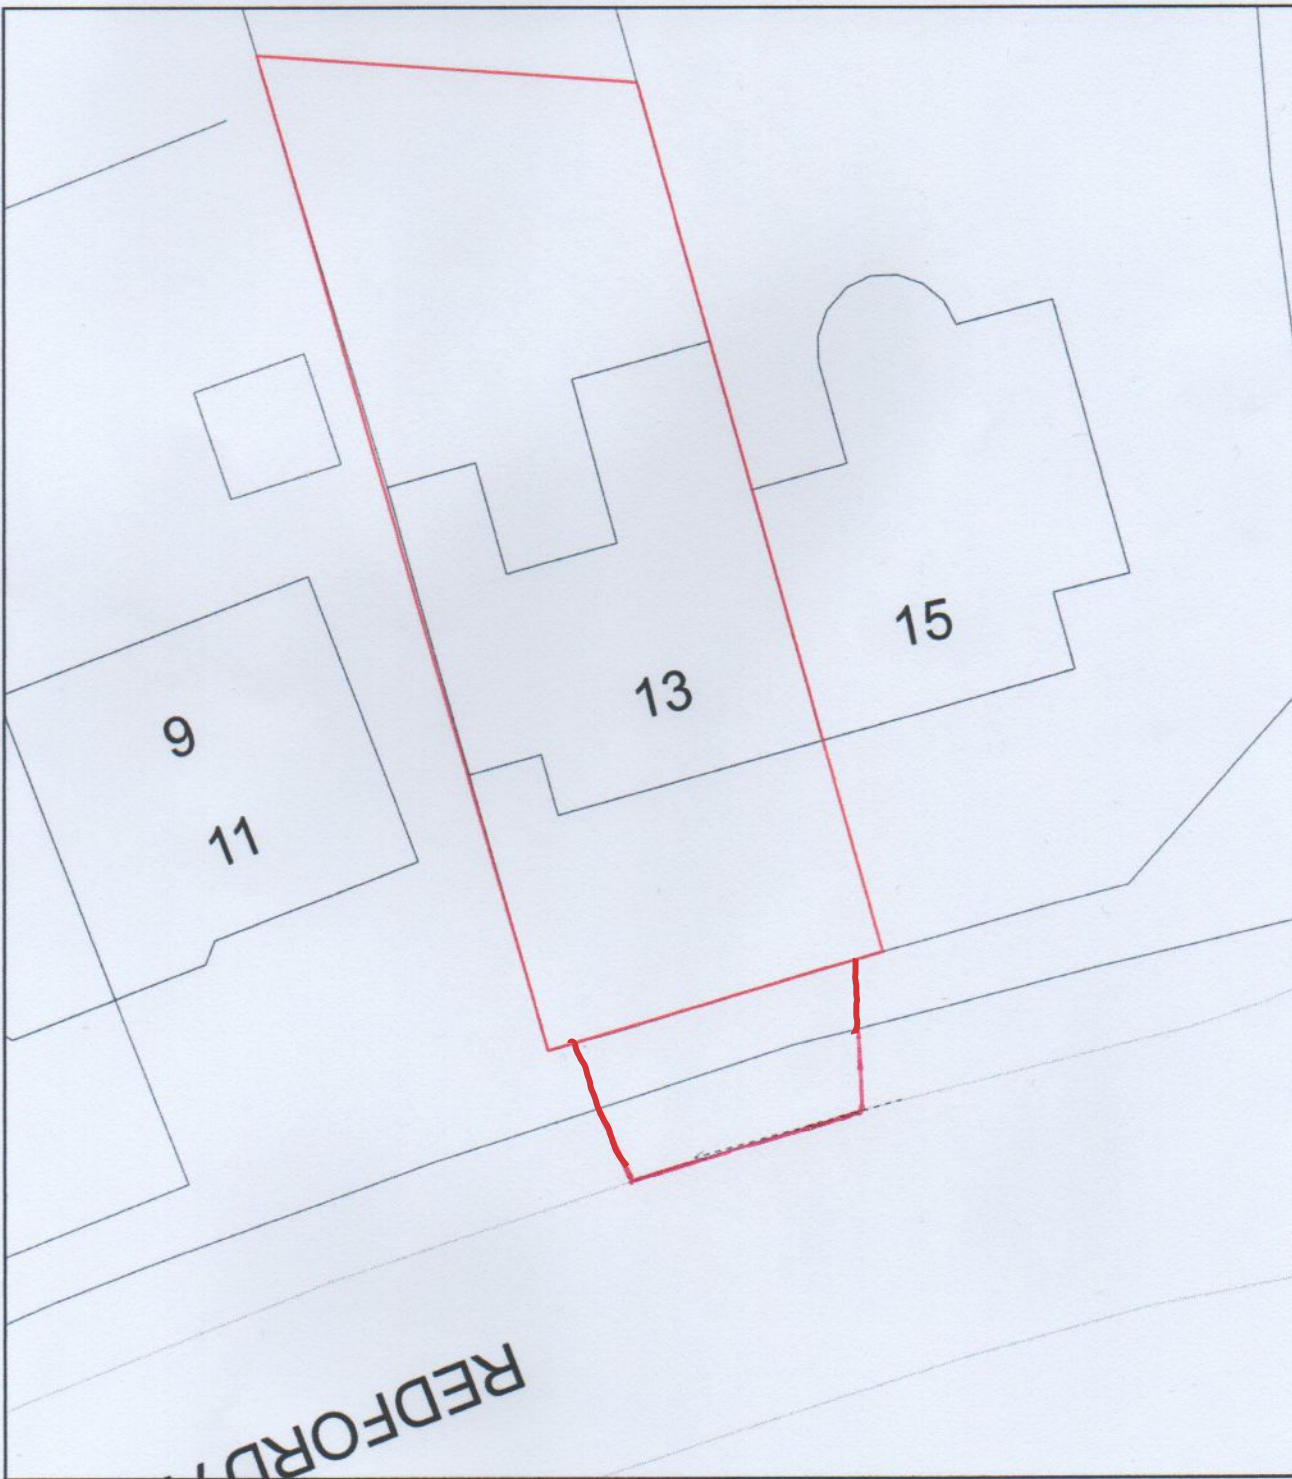

0 10
Metres



Plan Produced for: William Gearing

Date Produced: 04 Feb 2021

Plan Reference Number: TQRQM21035151953849

Scale: 1:200 @ A4