Land Opposite Shortloes Farm
Supplied by: www.ukmapcentre.com
Serial No: 277157
Centre Coordinates:507314,129523
Production Date: 19/12/2023 06:37:28

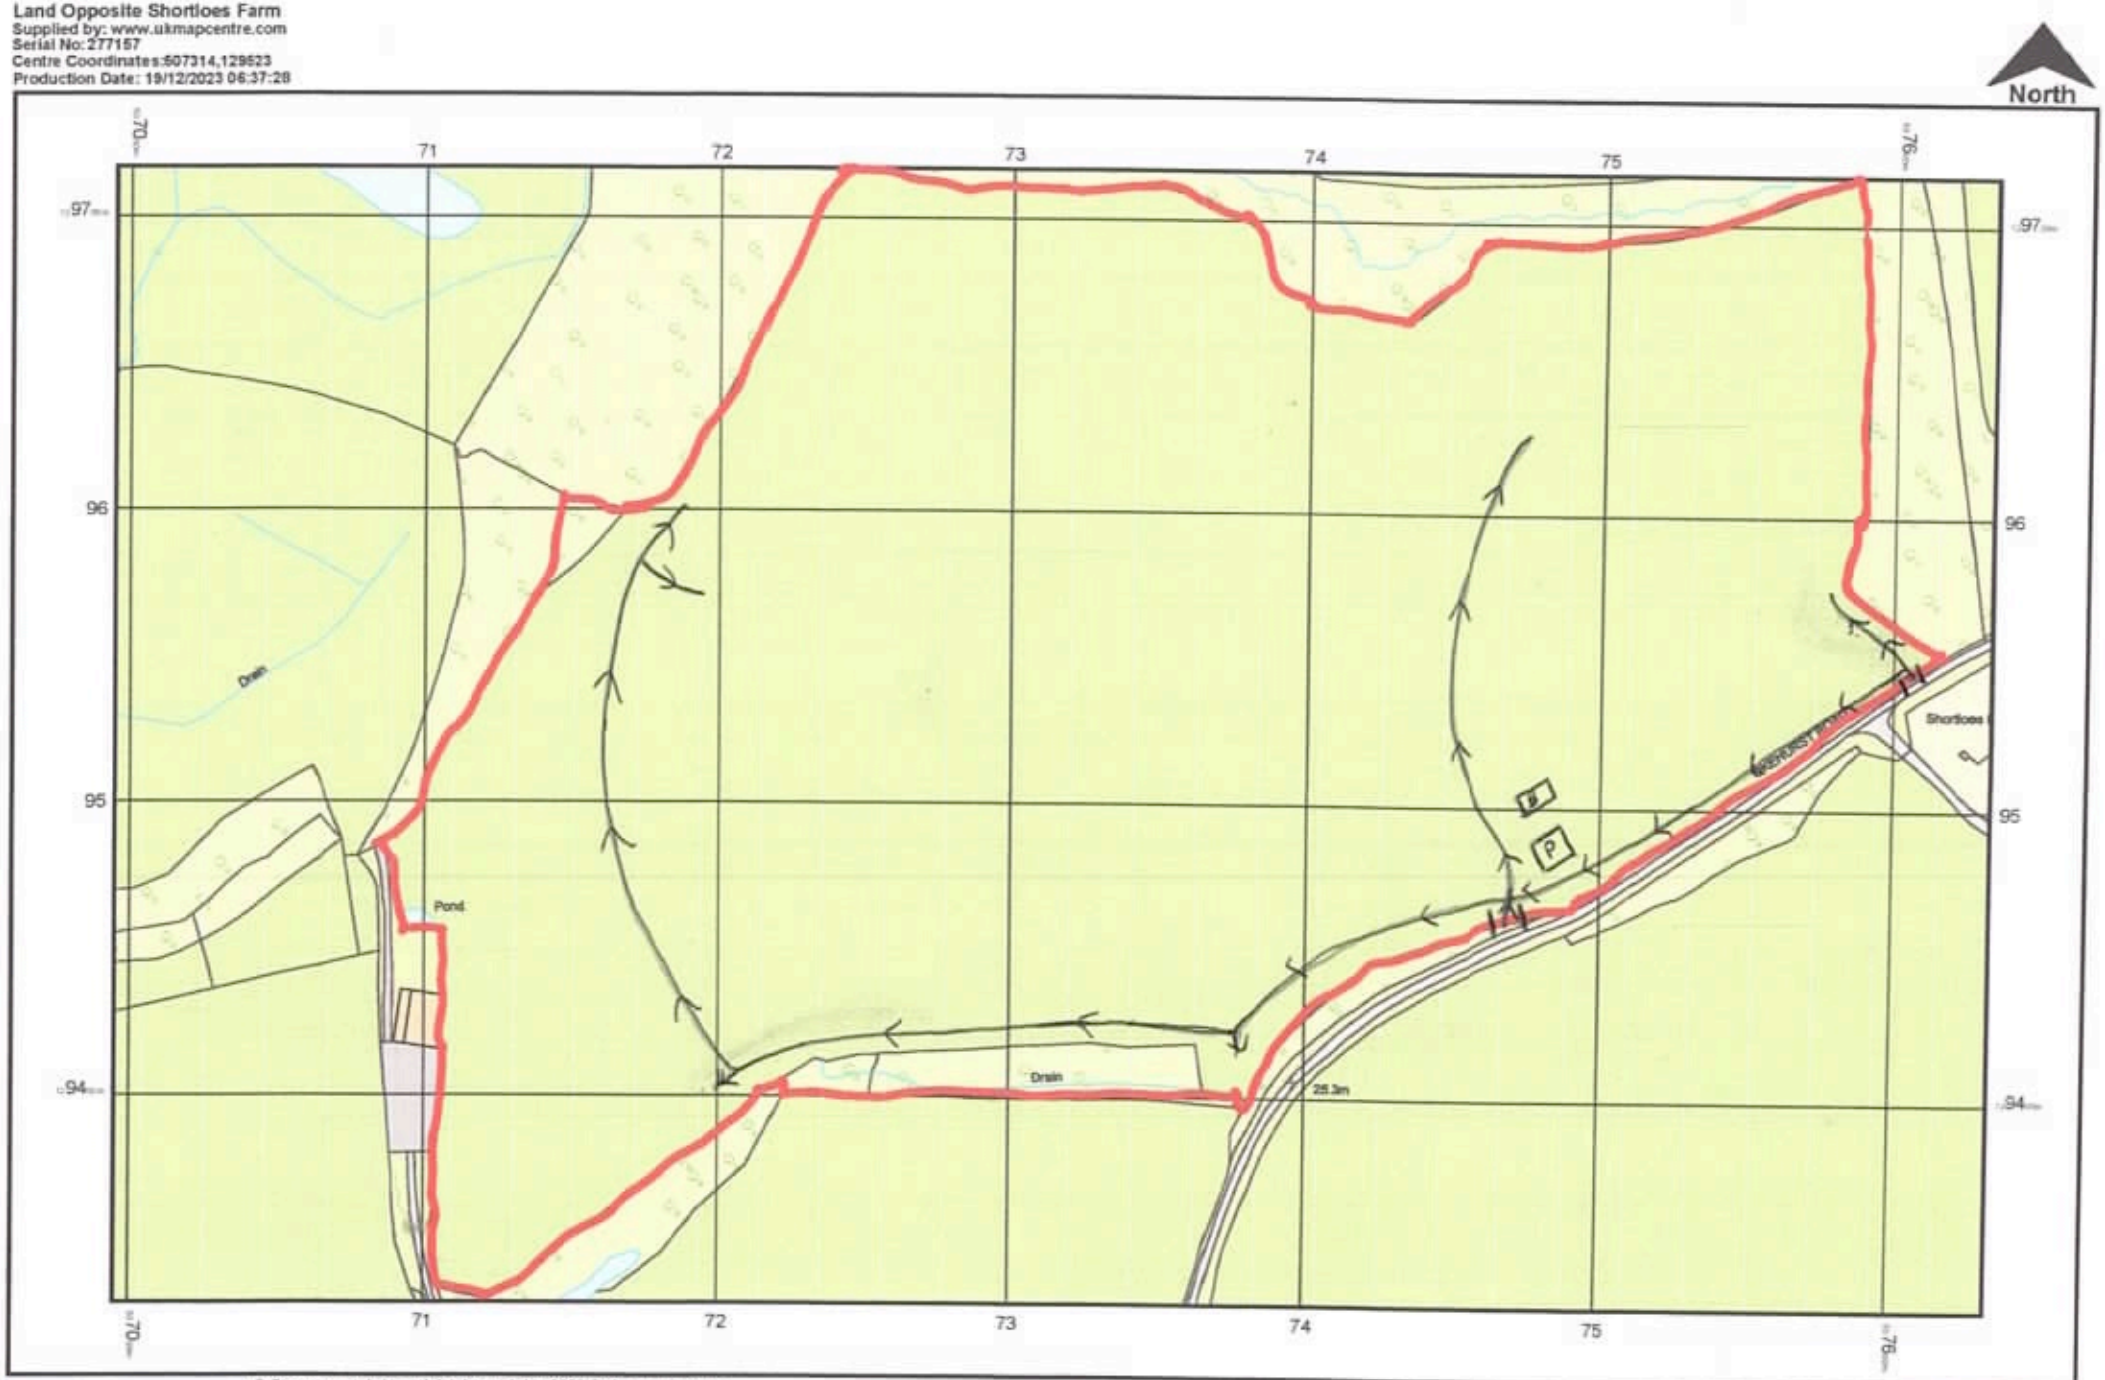

UK MAP CENTRE .com

© Crown copyright and database rights 2023 Ordnance Survey 100048957. The representation of road, track or path is no evidence of a boundary or right of way. The representation of features as lines is no evidence of a property boundary.

0m 1cm = 25m 125m
Scale 1:2500

P = POLY TUNNEL
B = BARN
→→ = FARM TRACK
|| = EXISTING GATEWAY

Ordnance Survey
Licensed Data