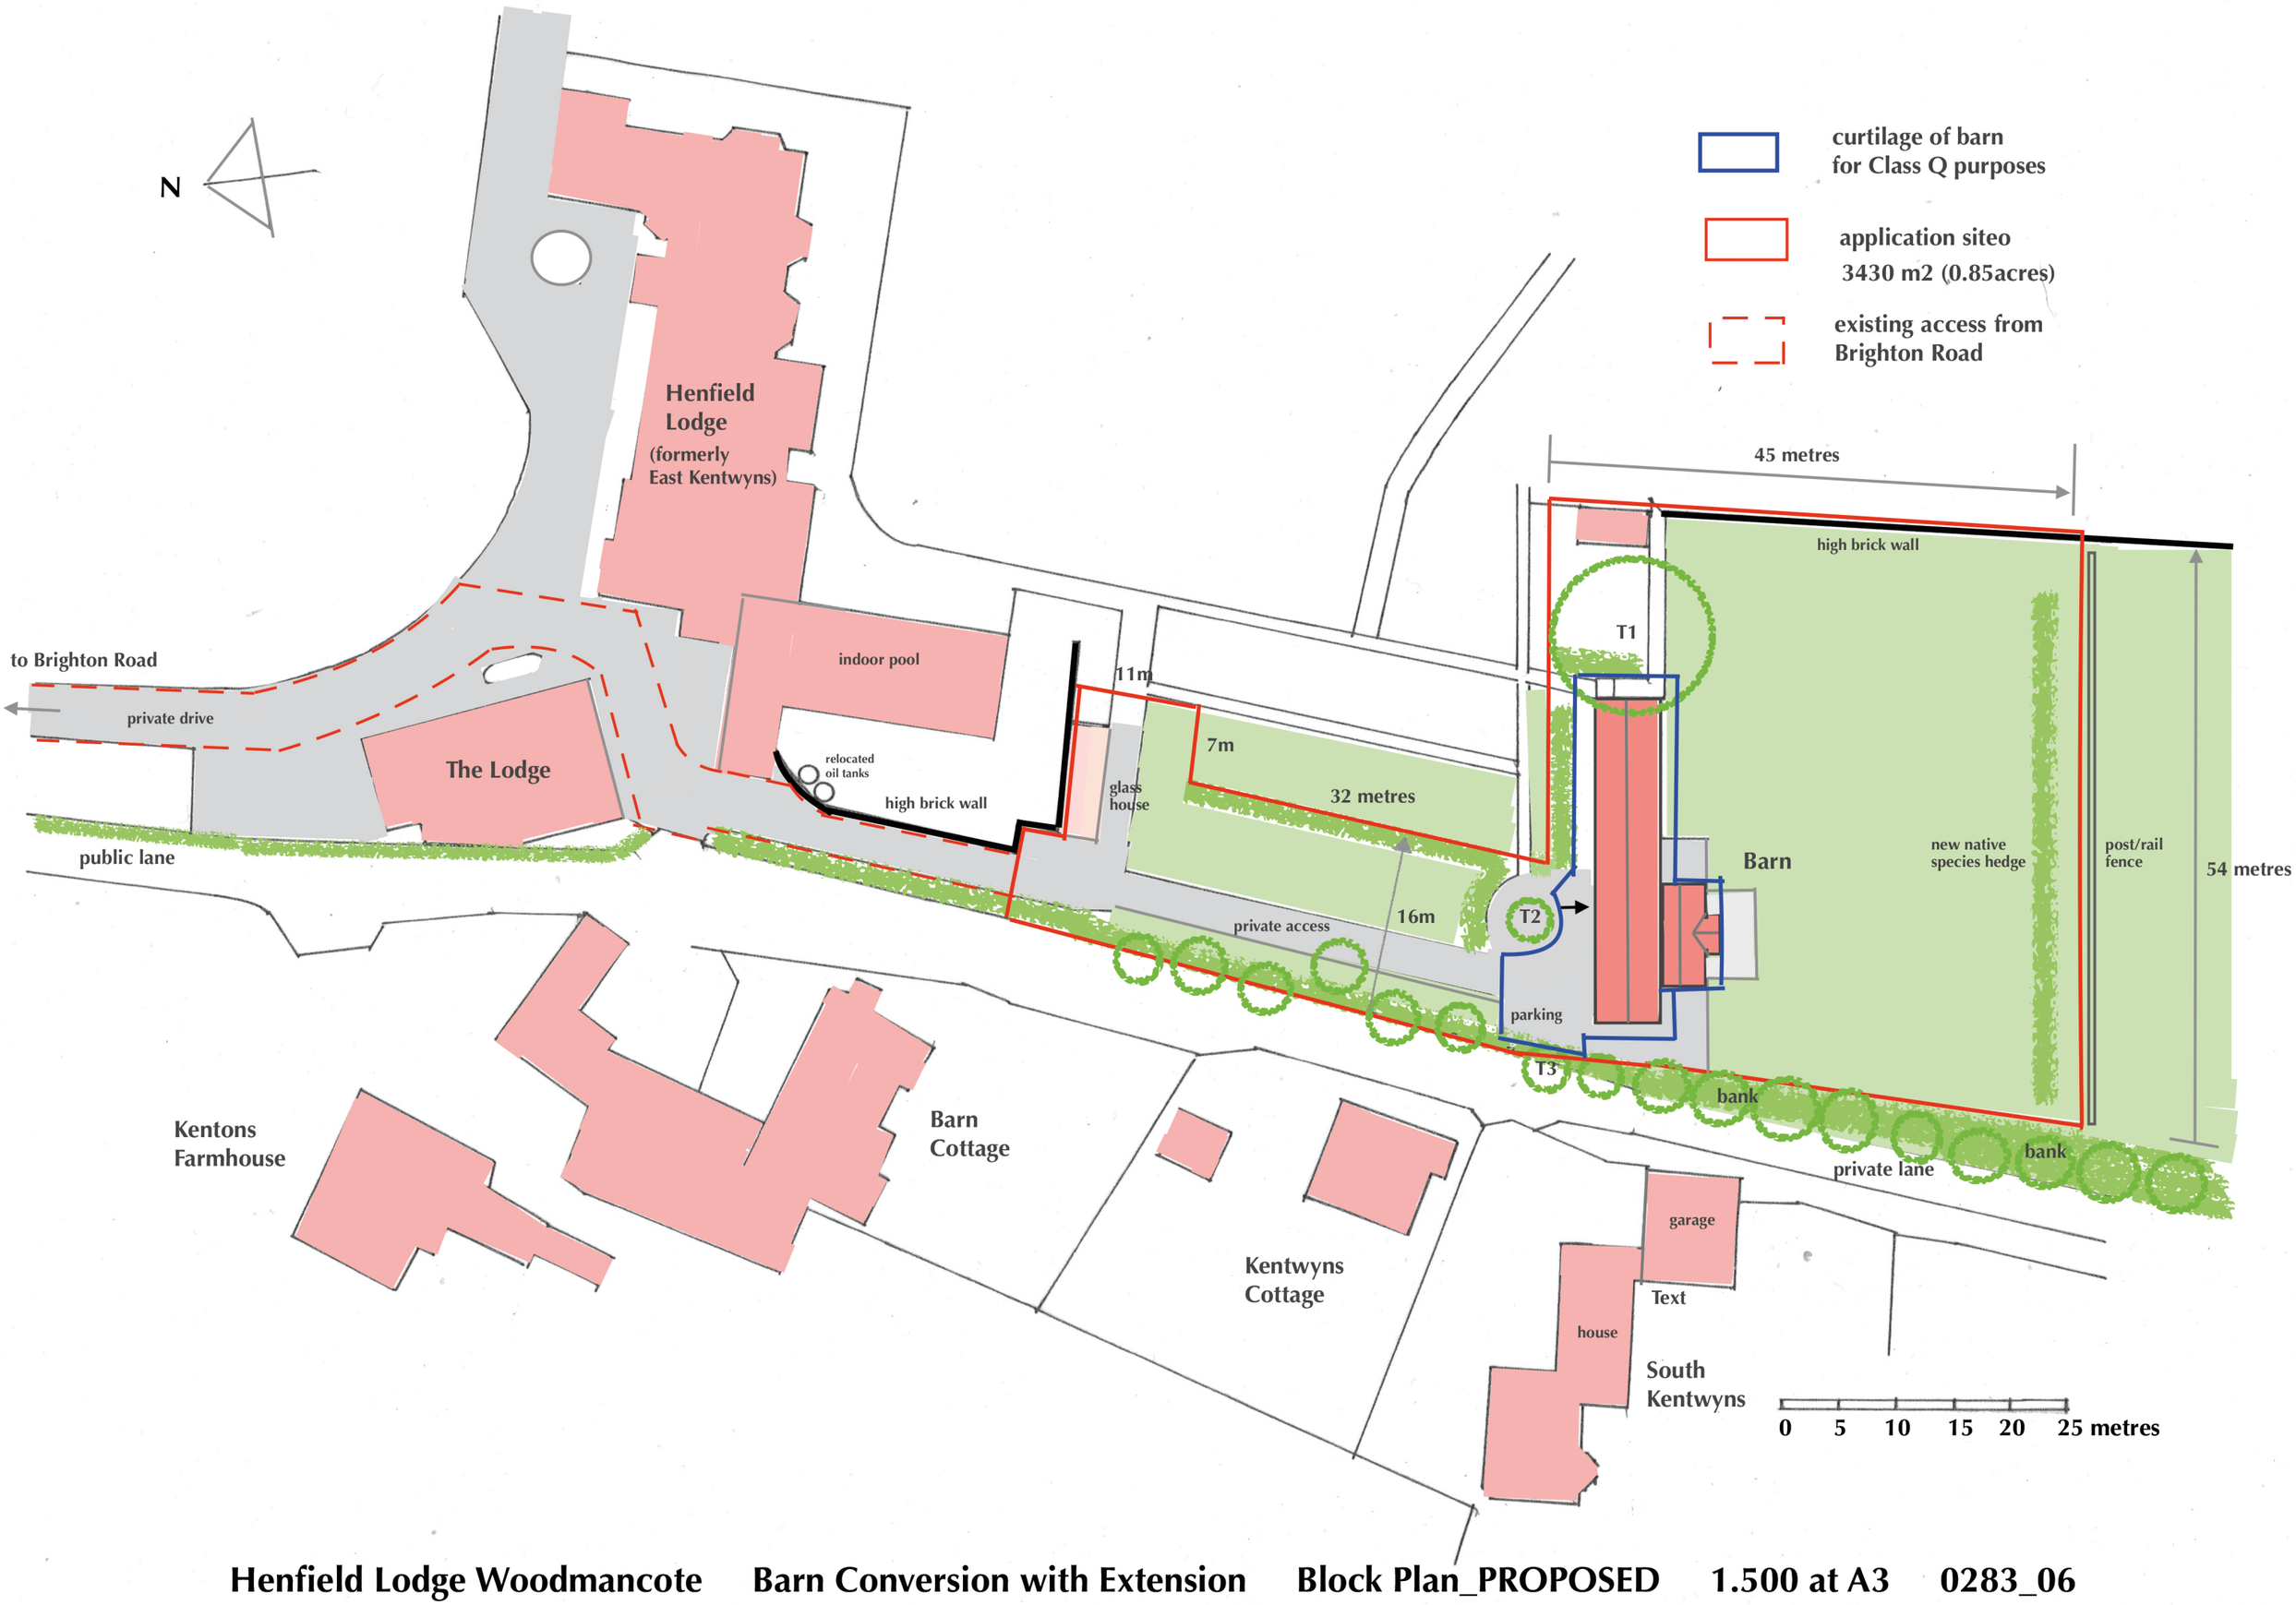

Henfield Lodge Woodmancote Barn Conversion with Extension Block Plan_PROPOSED 1.500 at A3 0283_06