




Pavement

Road

BEDFORD ROAD


Pavement

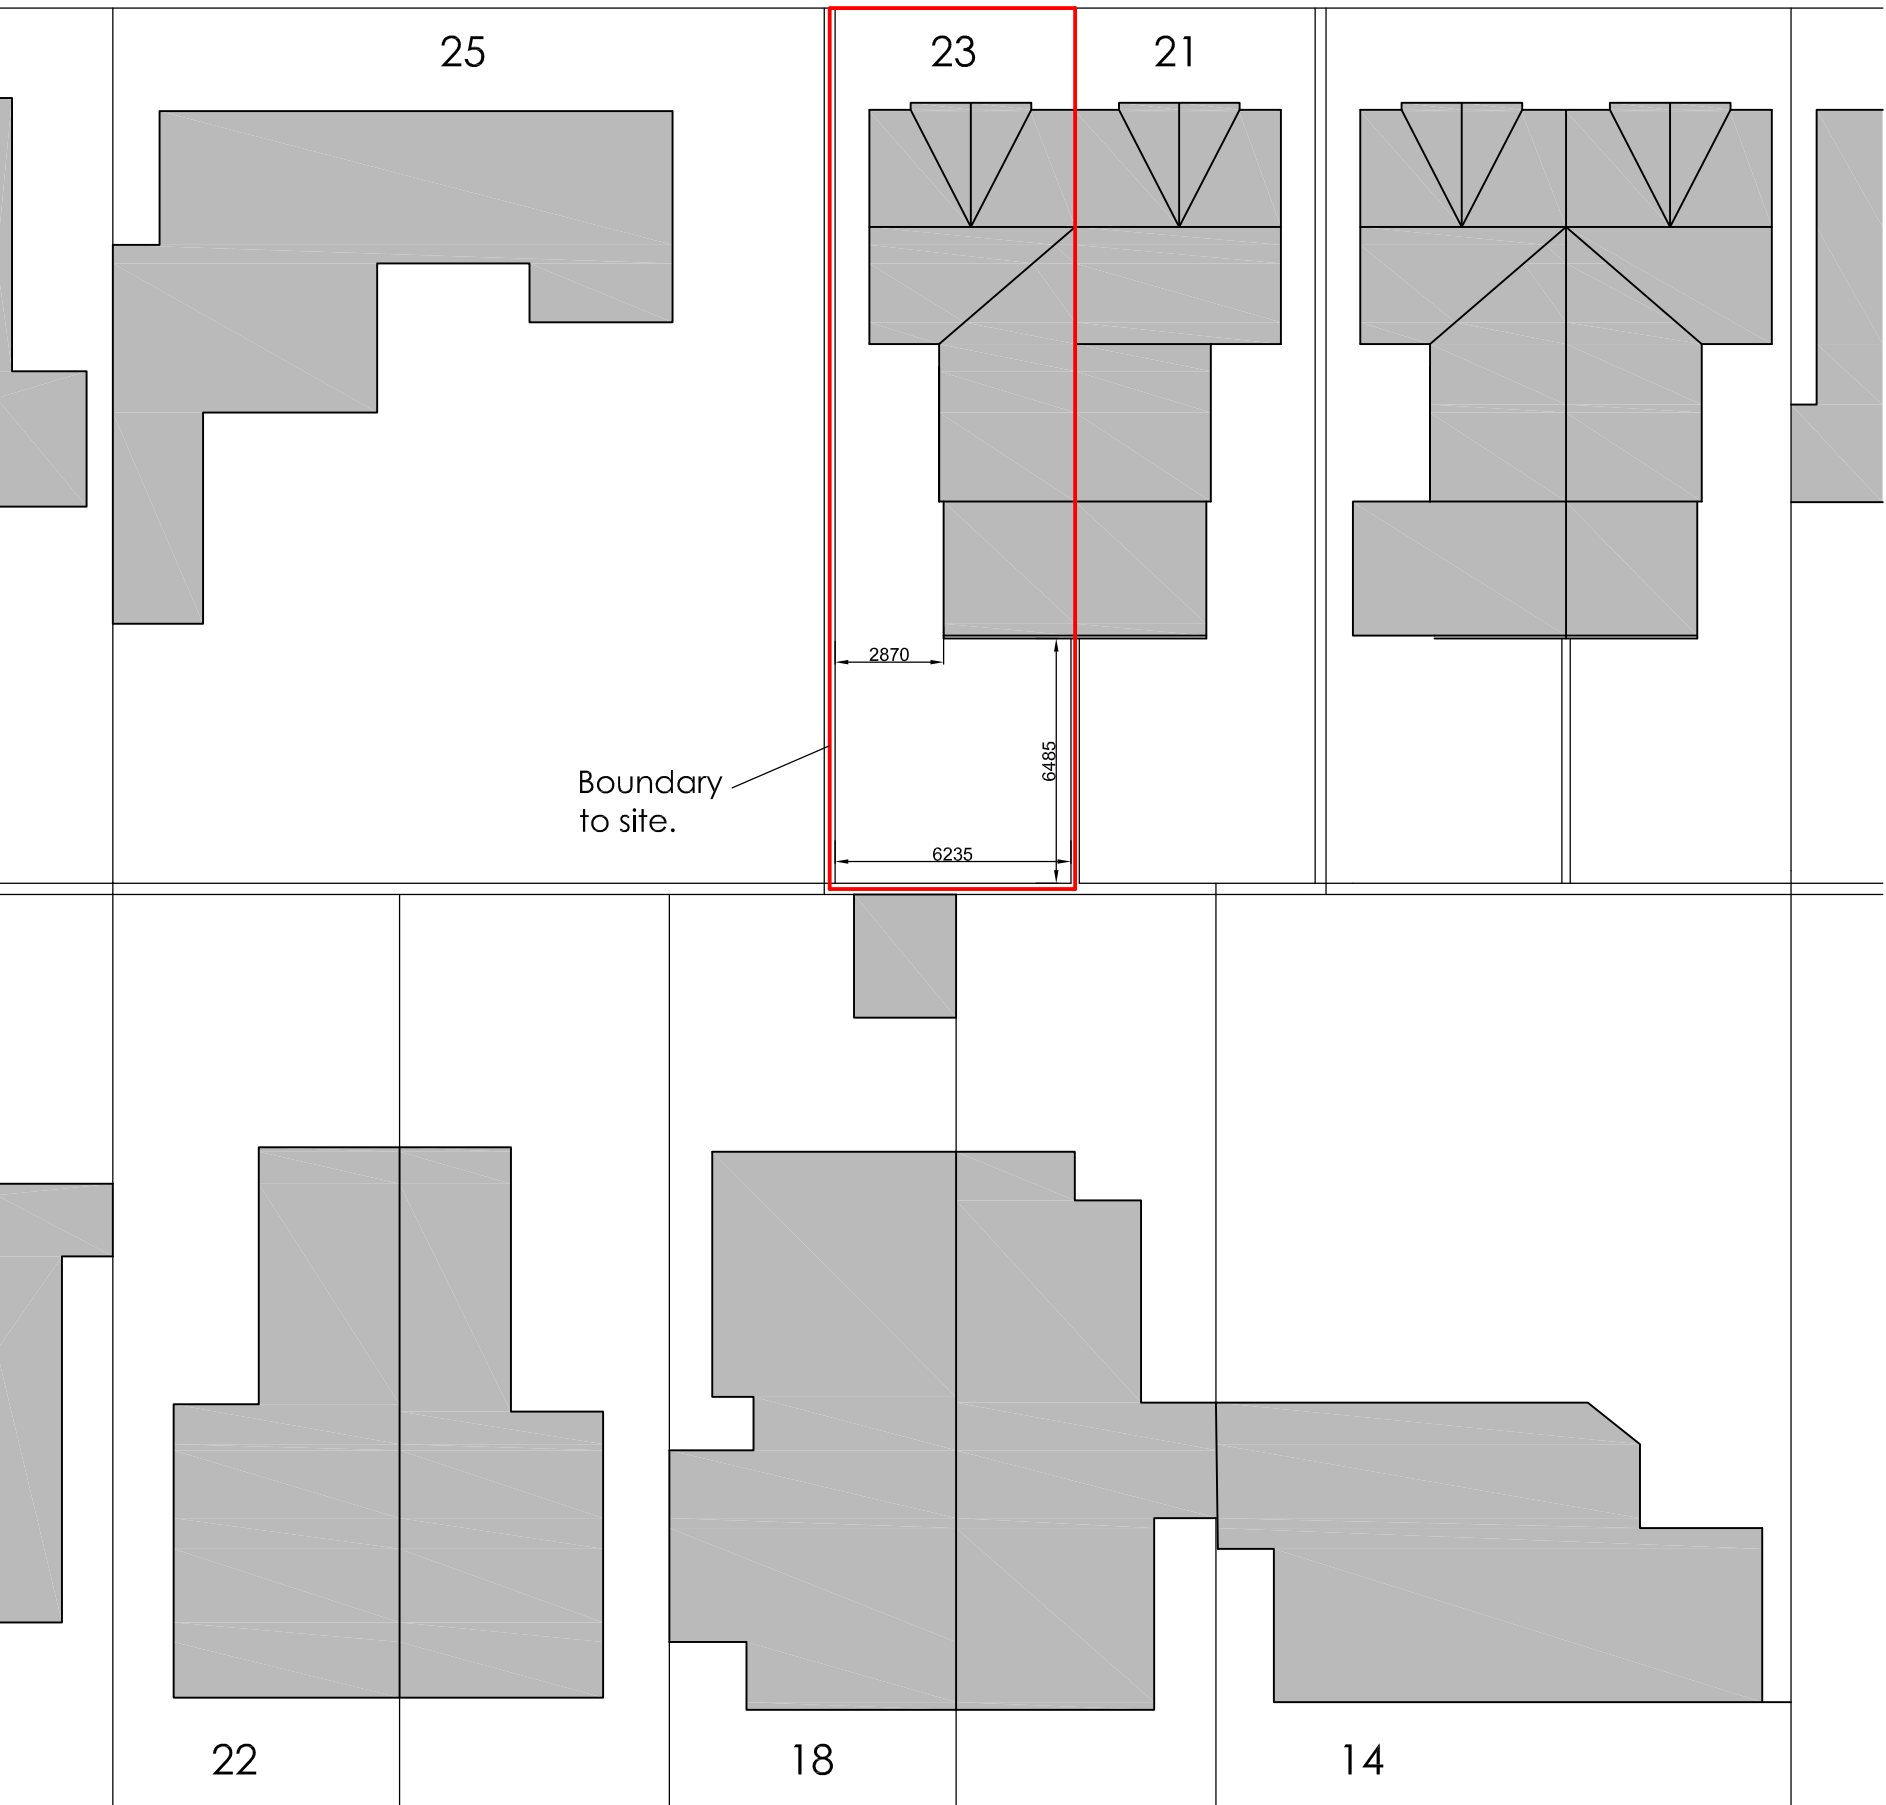

Pavement

ARTHUR ROAD

Existing 1:200 Block Plan

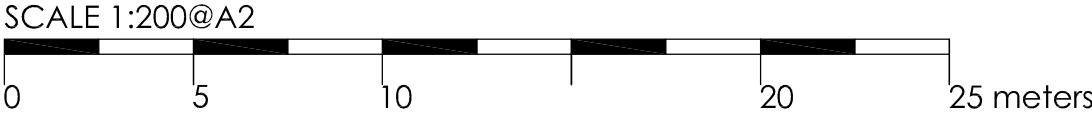

Pavement

Road

BEDFORD ROAD

Pavement



Pavement

ARTHUR ROAD

Proposed 1:200 Block Plan

- Notes:**
- This drawing is not for Construction.
 - Do not scale from this drawing. All dimensions to be checked on site. Notify L T Pickering Architects Ltd of discrepancies.
 - Proposals are subject to approval by all relevant statutory regulations including Planning Permission and Building Control.
 - Party Wall Awards to be agreed with adjoining owners.
 - Proposals subject to detailed onsite investigations and Structural Engineer's design, details and calculations.
 - L T Pickering Architects Ltd owns the copyright of this drawing which must not be reproduced, in whole or part, or given to any third parties, for any reason whatsoever, without the written permission of L T Pickering Architects Ltd.

Revision -

Project 23 Bedford Road, Horsham, RH13 5BL.
Drawing Existing and Proposed Site Block Plans
Issued for Planning.

Date March 2026 Scale 1:200 @ A2 Dwg 0506 PL 02

L T Pickering Architects Ltd.
A 53 New Heritage Way, Lewes, BN8 4GD W www.ltparchitects.co.uk T 01825 723005