



ISSUE STATUS

FOR PLANNING

CLIENT
TIM MITRA

PROJECT
PALMERS STUD

REV	DESCRIPTION	DATE
A	FOR PLANNING	15.06.26

MATERIAL FINISHES

1. Roof

Pitched roof: corrugated roof panels
Soffits & fascia: green painted timber
Downpipes & guttering: black uPVC

2. Walls

Green shiplap cladding

3. Windows & Doors

Windows: open frame no glazing
Doors: timber stable doors

PROJECT ID	DATE of ISSUE
45855	30.06.25


SCALE (@ A1)	REV
1 : 50	A

TITLE
AS EXISTING


DWG No.

A101


©2024

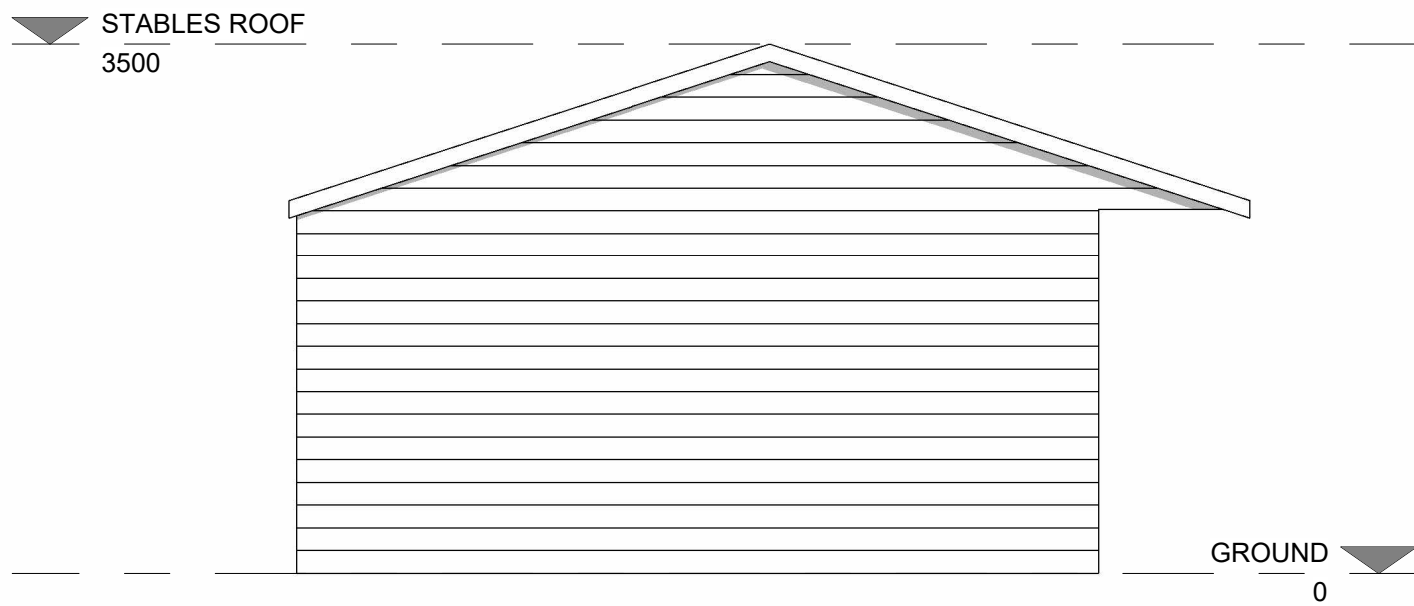


1 **N_EXISTING**
1 : 50

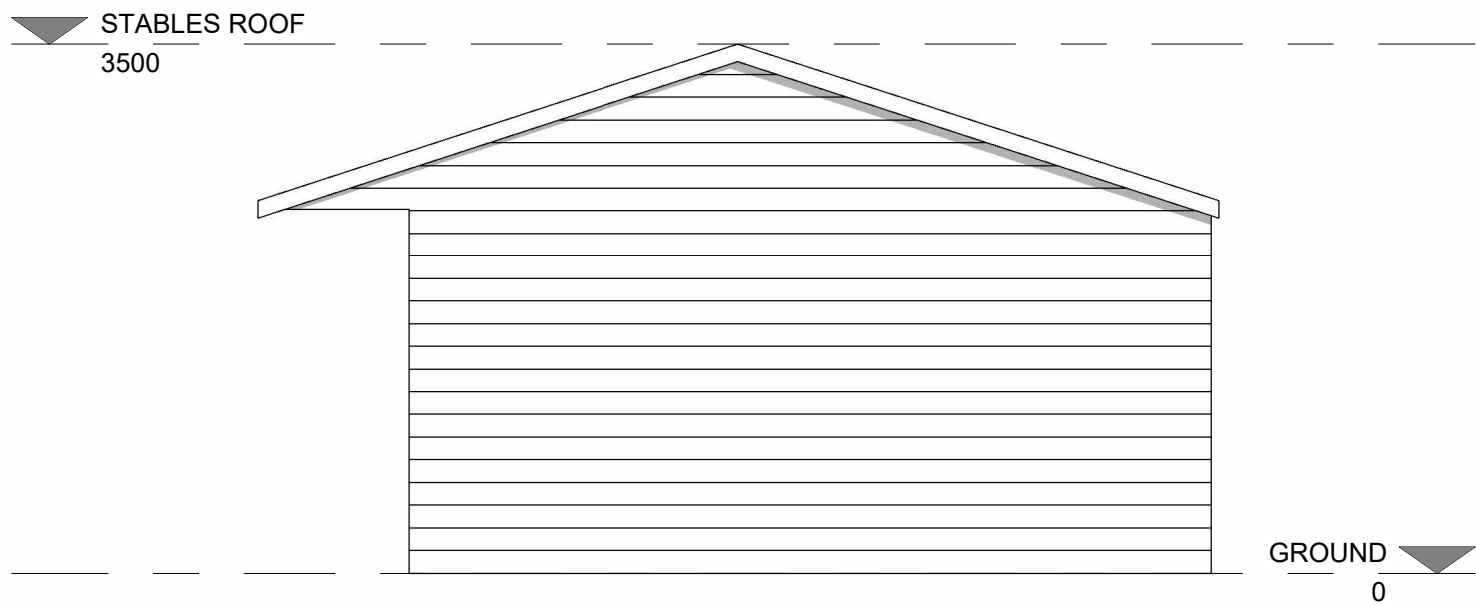


2 **S_EXISTING**
1 : 50

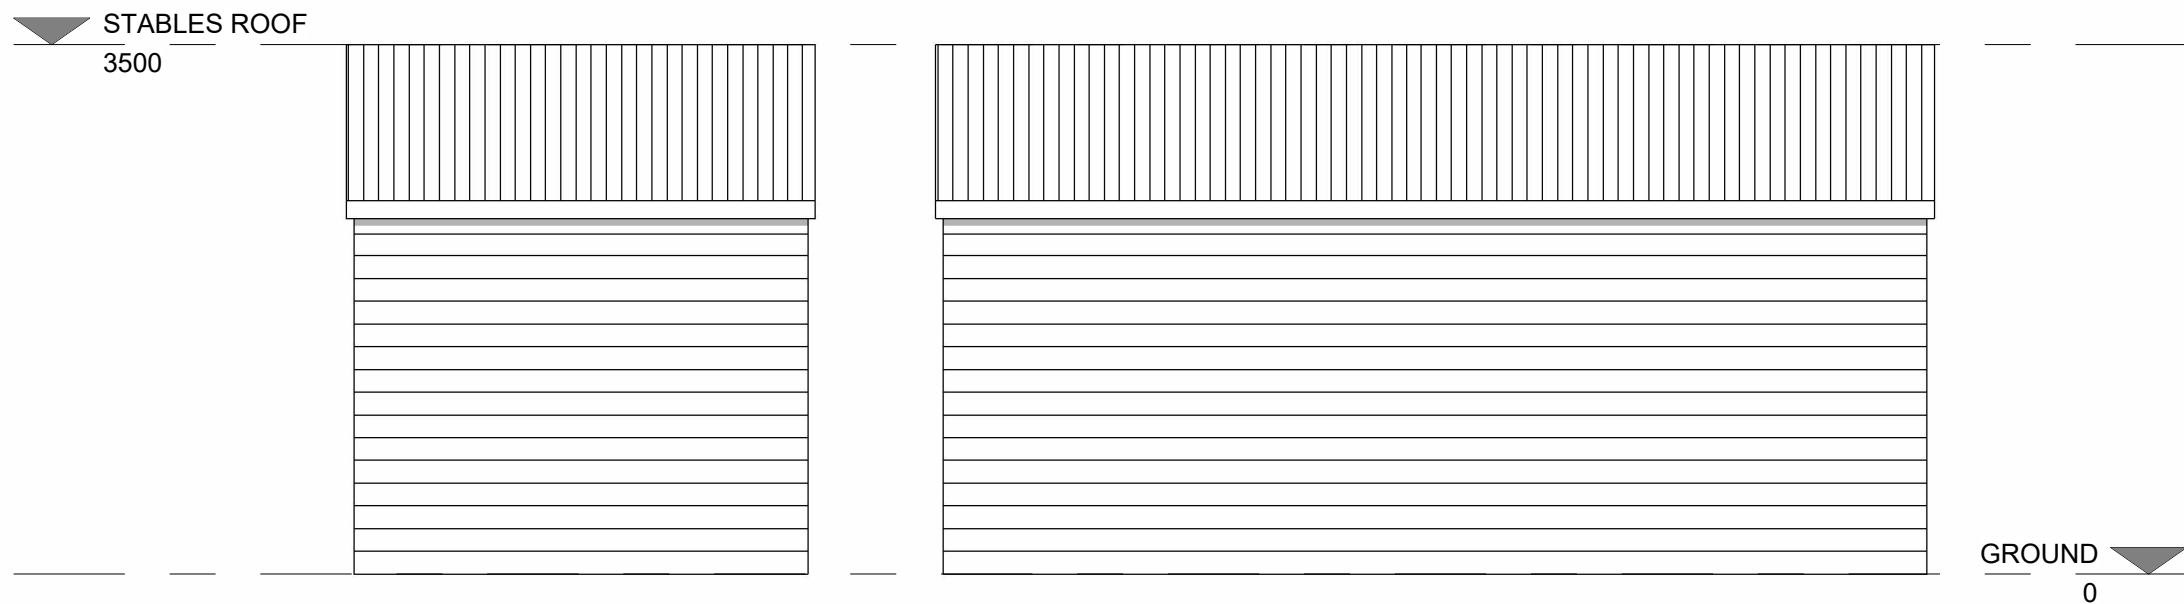


4 **E_EXISTING**
1 : 50

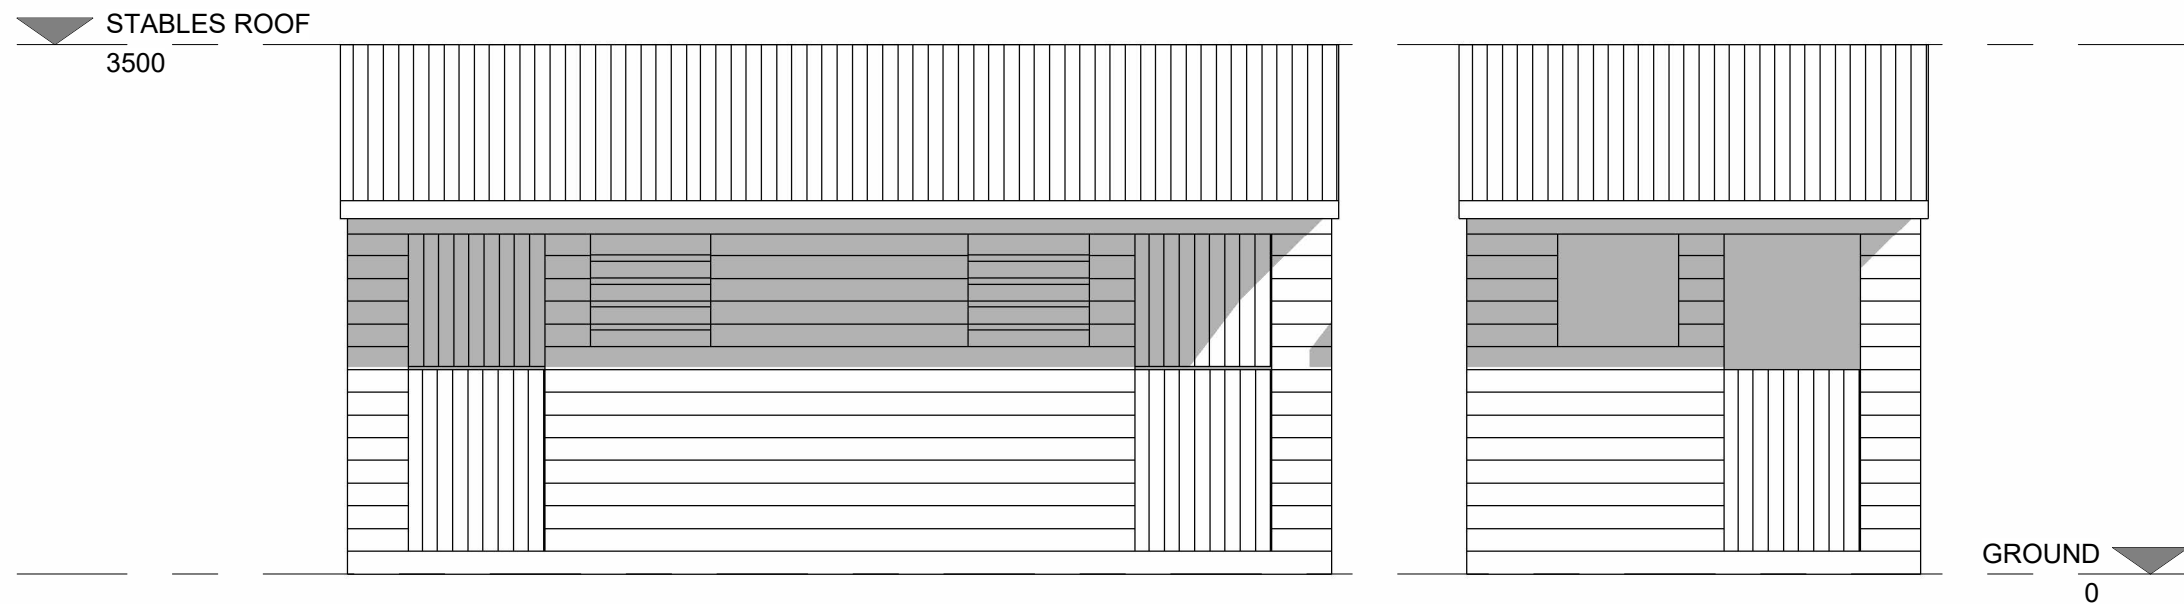

3 **W_EXISTING**
1 : 50

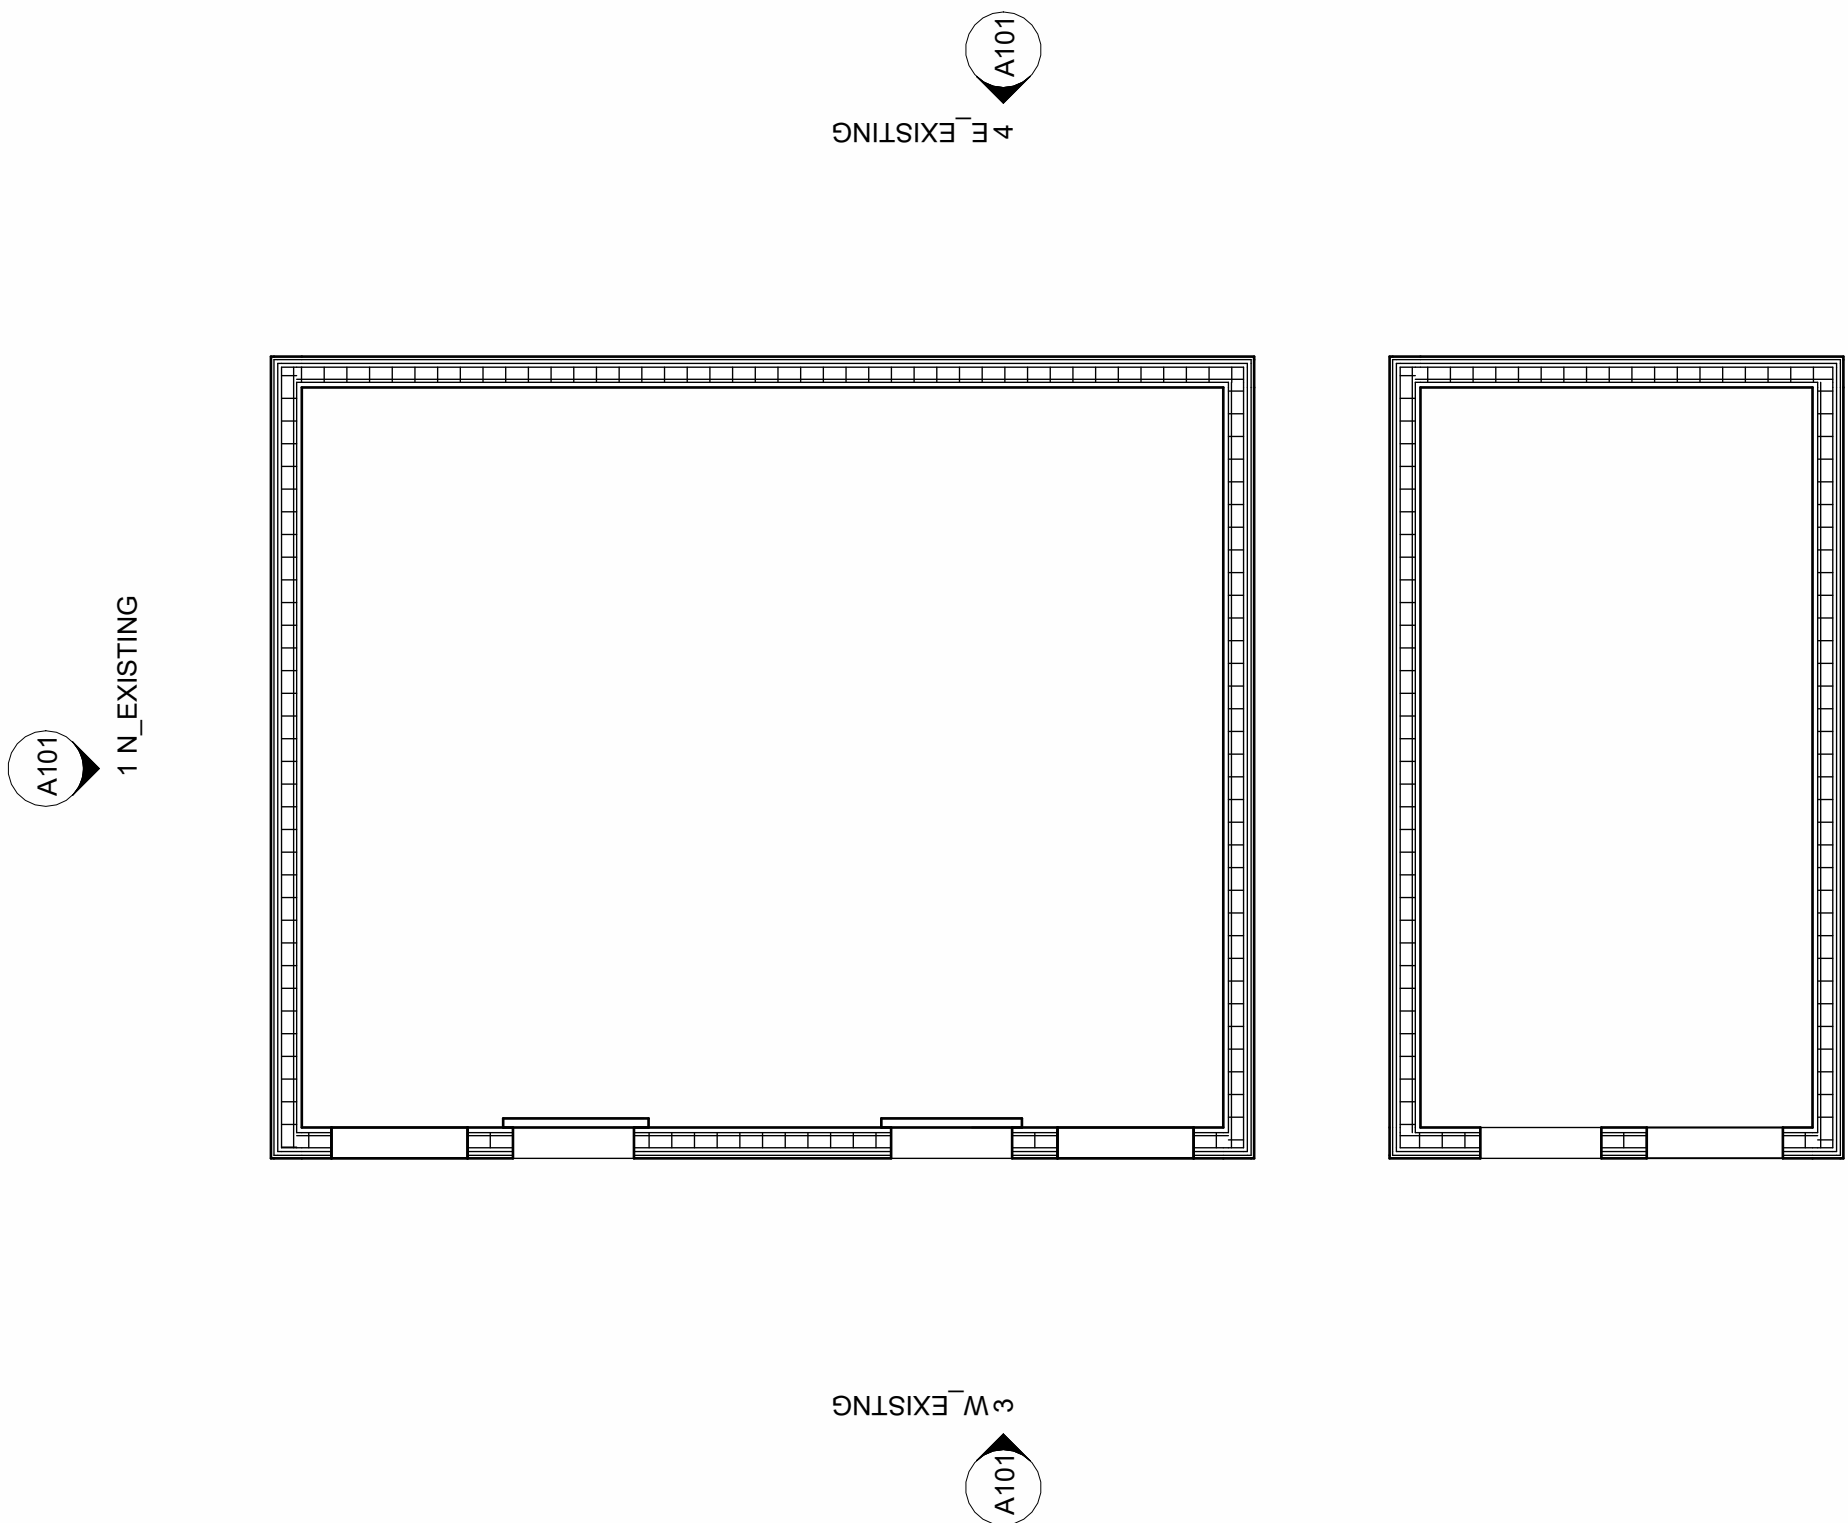

5 **AS EXISTING LAYOUT**
1 : 50

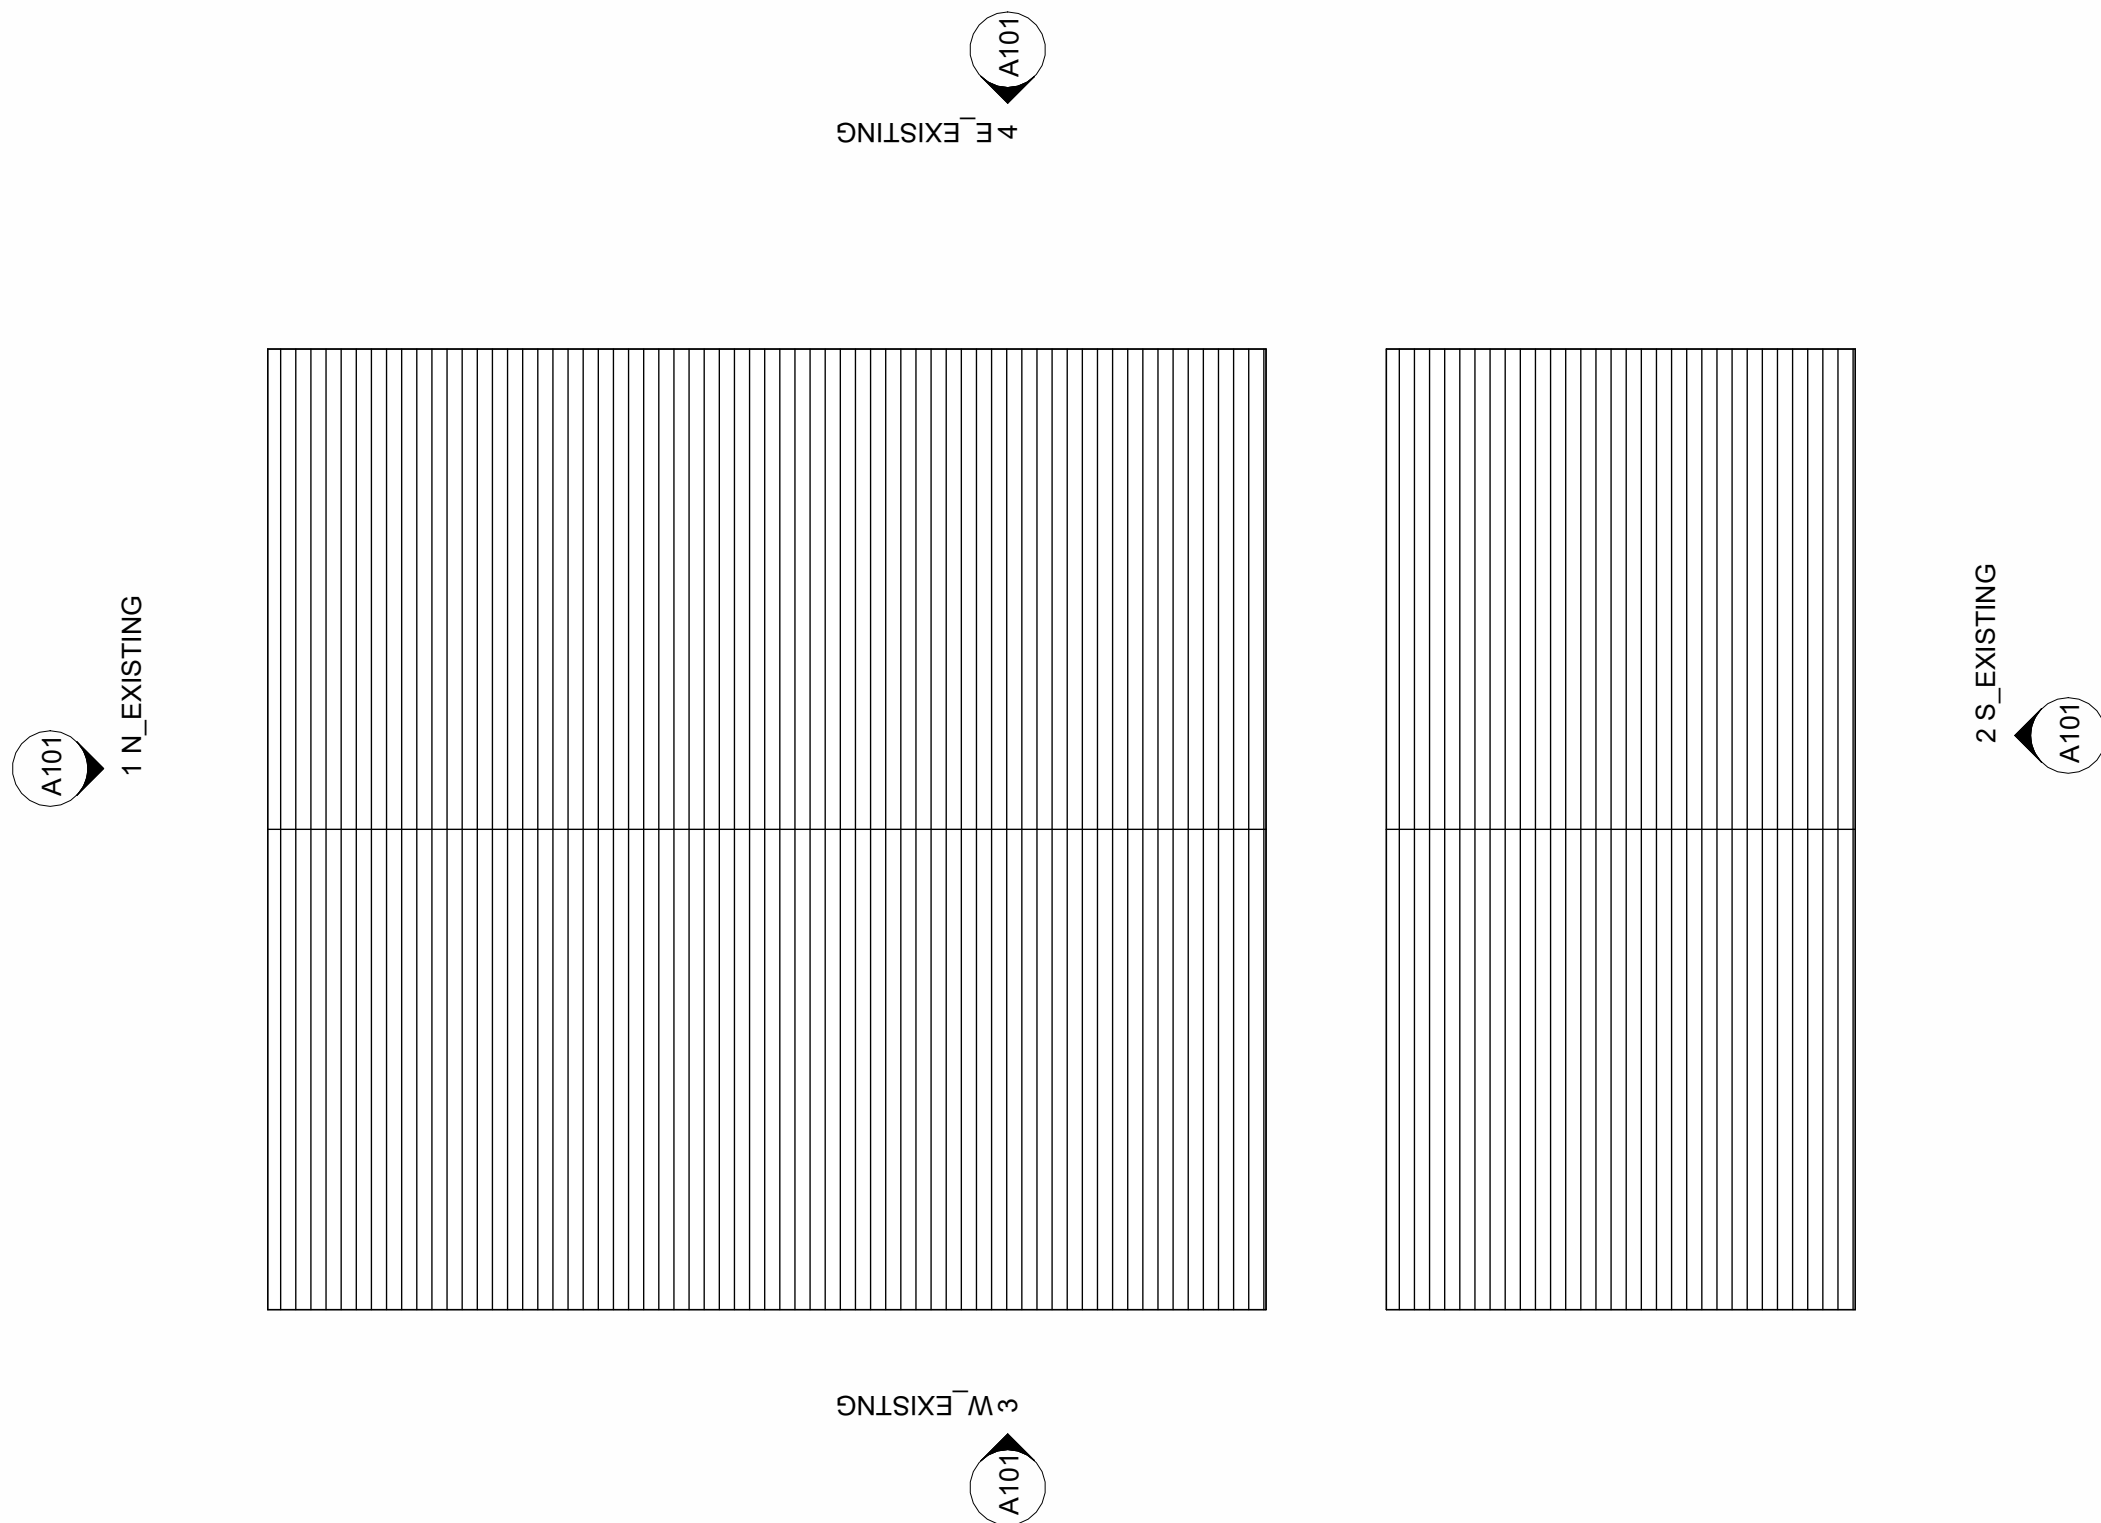

6 **AS EXISTING ROOF**
1 : 50

