



FOR PLANNING

CLIENT
TIM MITRA

PROJECT
PALMERS STUD

REV	DESCRIPTION	DATE
A	FOR PLANNING	15.06.26

PROPOSED MATERIAL FINISHES

1. Roof

Partially concealed pent roof: dark grey/black
single ply membrane
Soffits & fascia: black
Downpipes & guttering: black

2. Walls

New walls: vertical clad natural wood finish

3. Windows & Doors

Windows: anthracite/dark grey PVC
Doors: anthracite/dark grey PVC

PROJECT ID	DATE of ISSUE
45855	30.06.25


SCALE (@ A1)	REV
1 : 50	A

TITLE
AS PROPOSED


DWG No.

A102


©2024

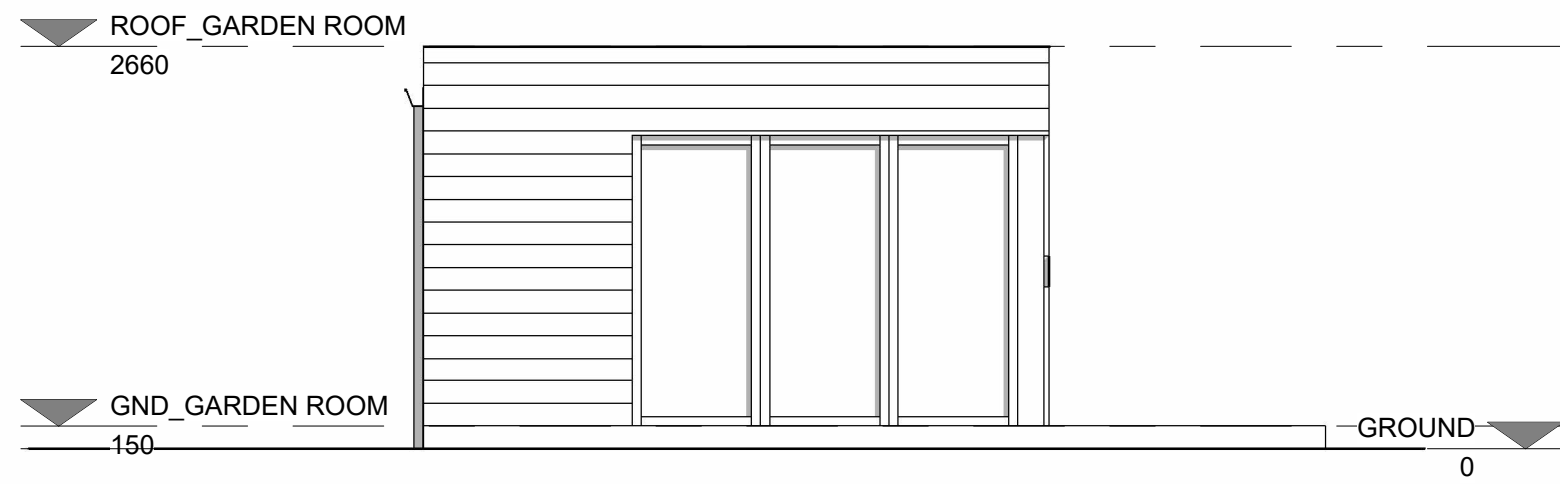


4 N_PROPOSED
1 : 50

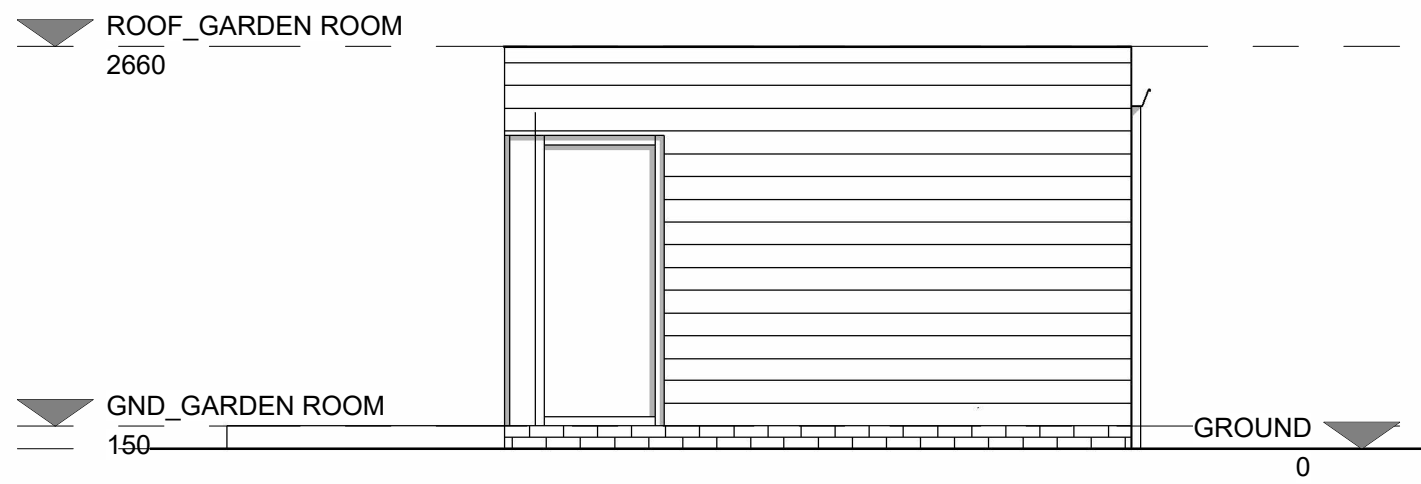

3 S_PROPOSED
1 : 50

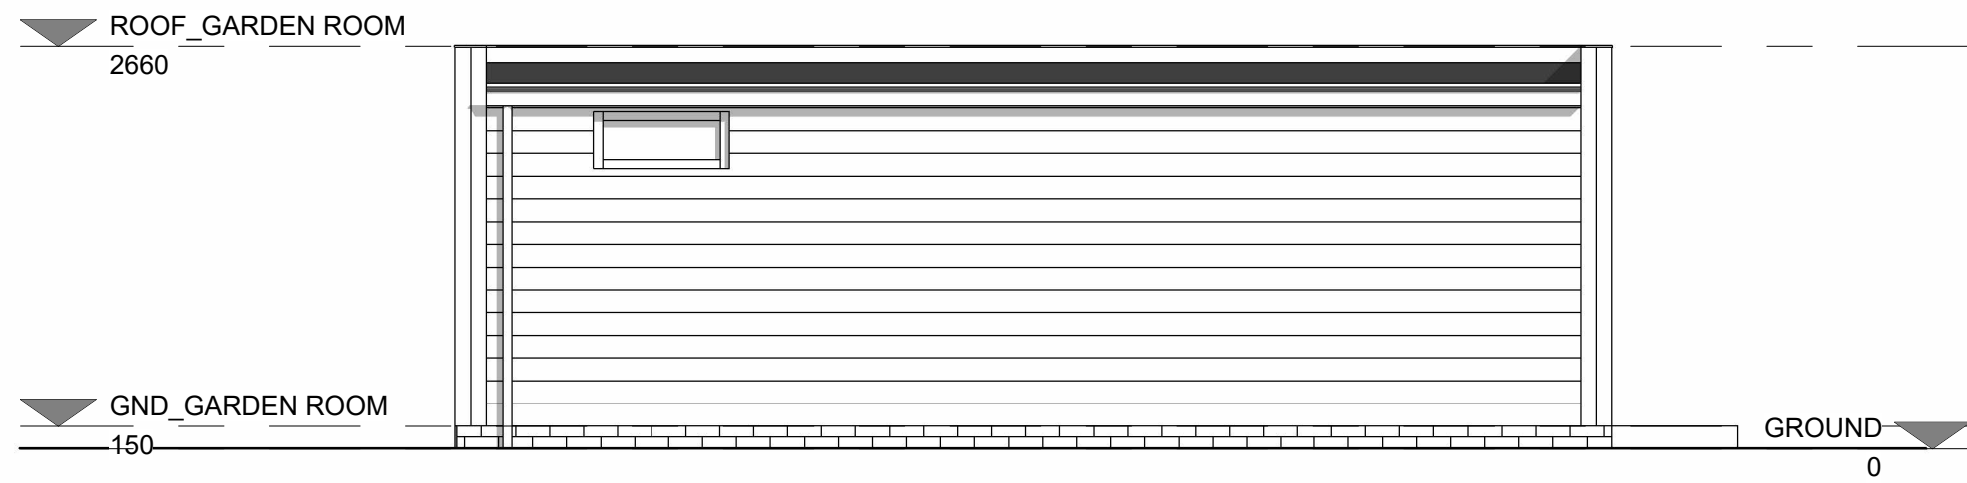


2 E_PROPOSED
1 : 50

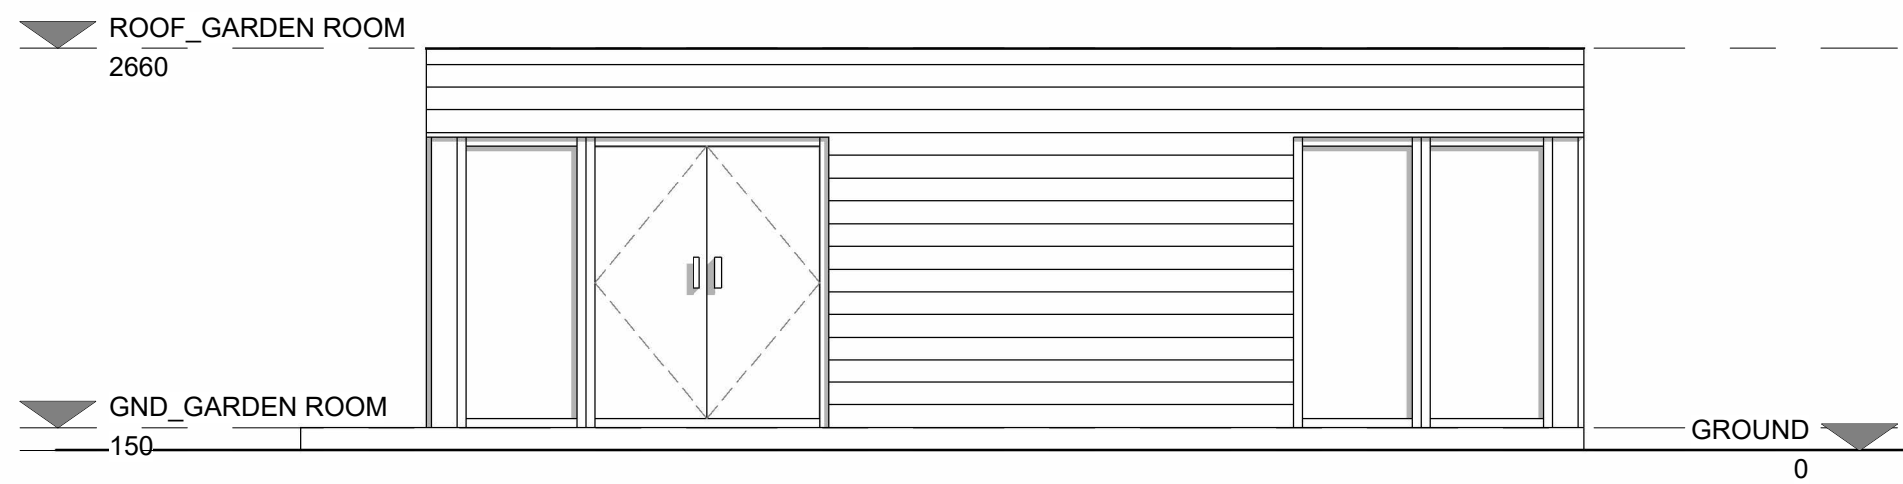


5 W_PROPOSED
1 : 50

A102
4 N_PROPOSED

A102
4 N_PROPOSED

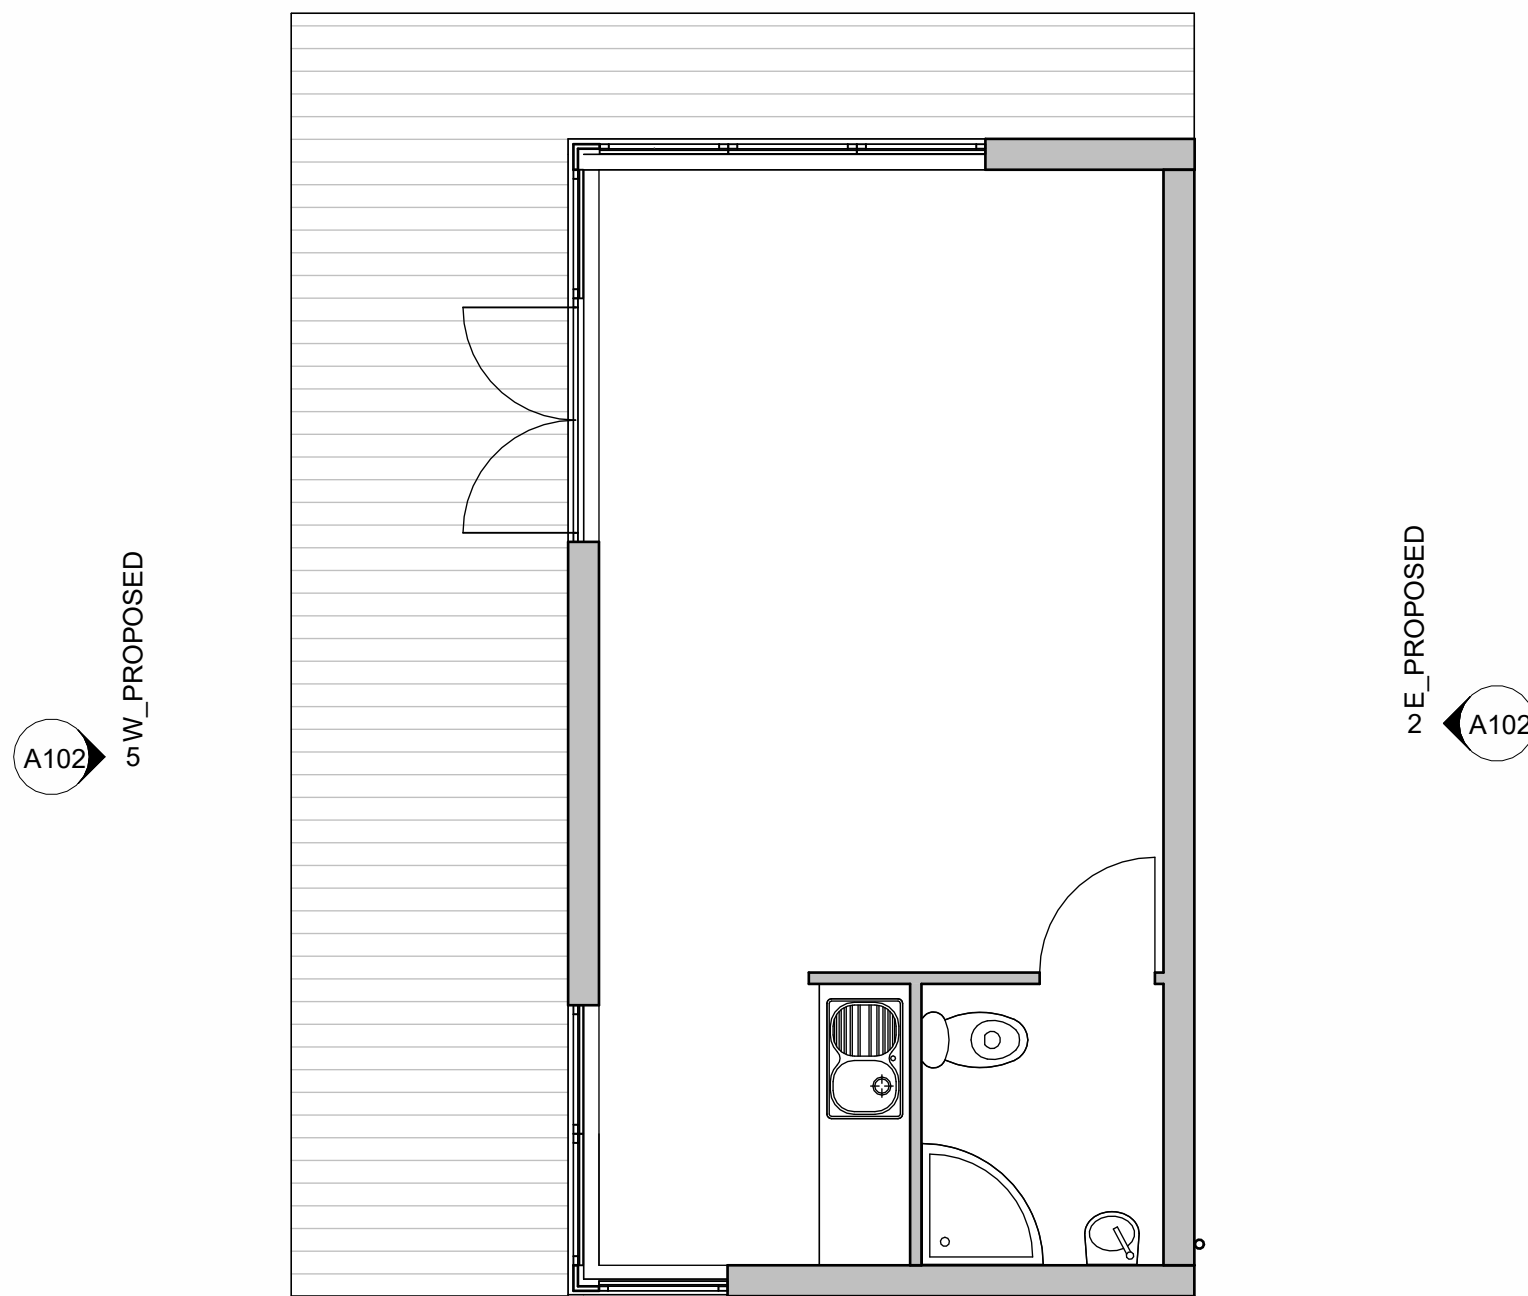

1 PROPOSED_LAYOUT
1 : 50

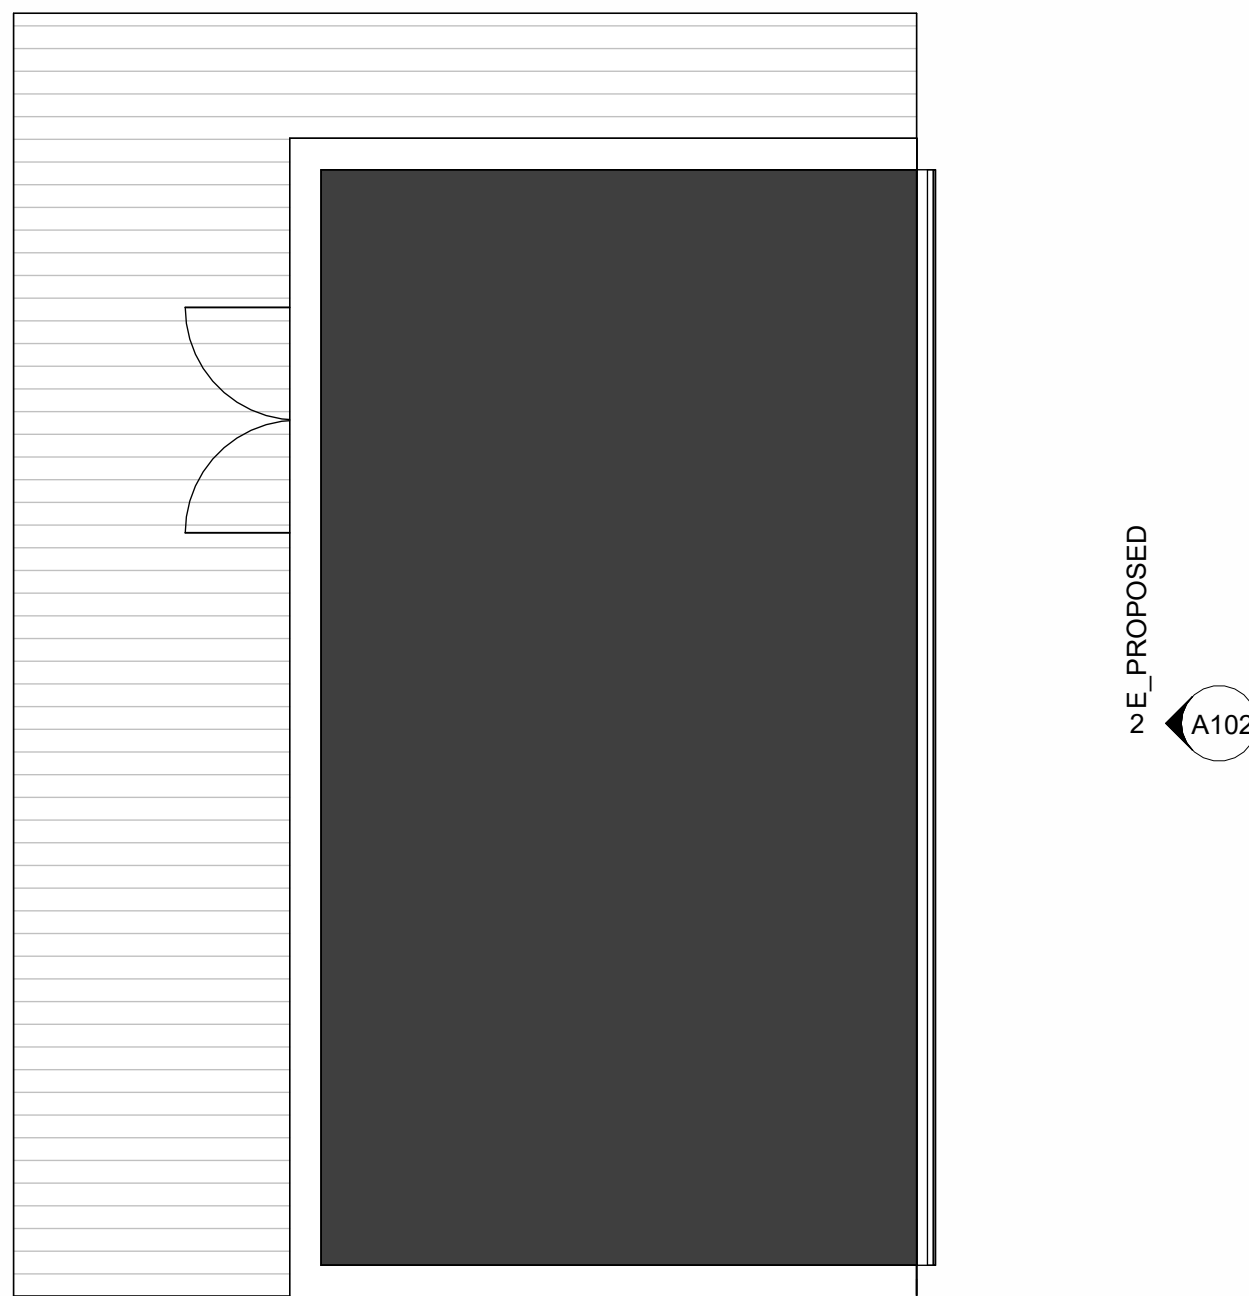

6 PROPOSED_ROOF
1 : 50

