



Location Plan - The Granary, 2 x Garages

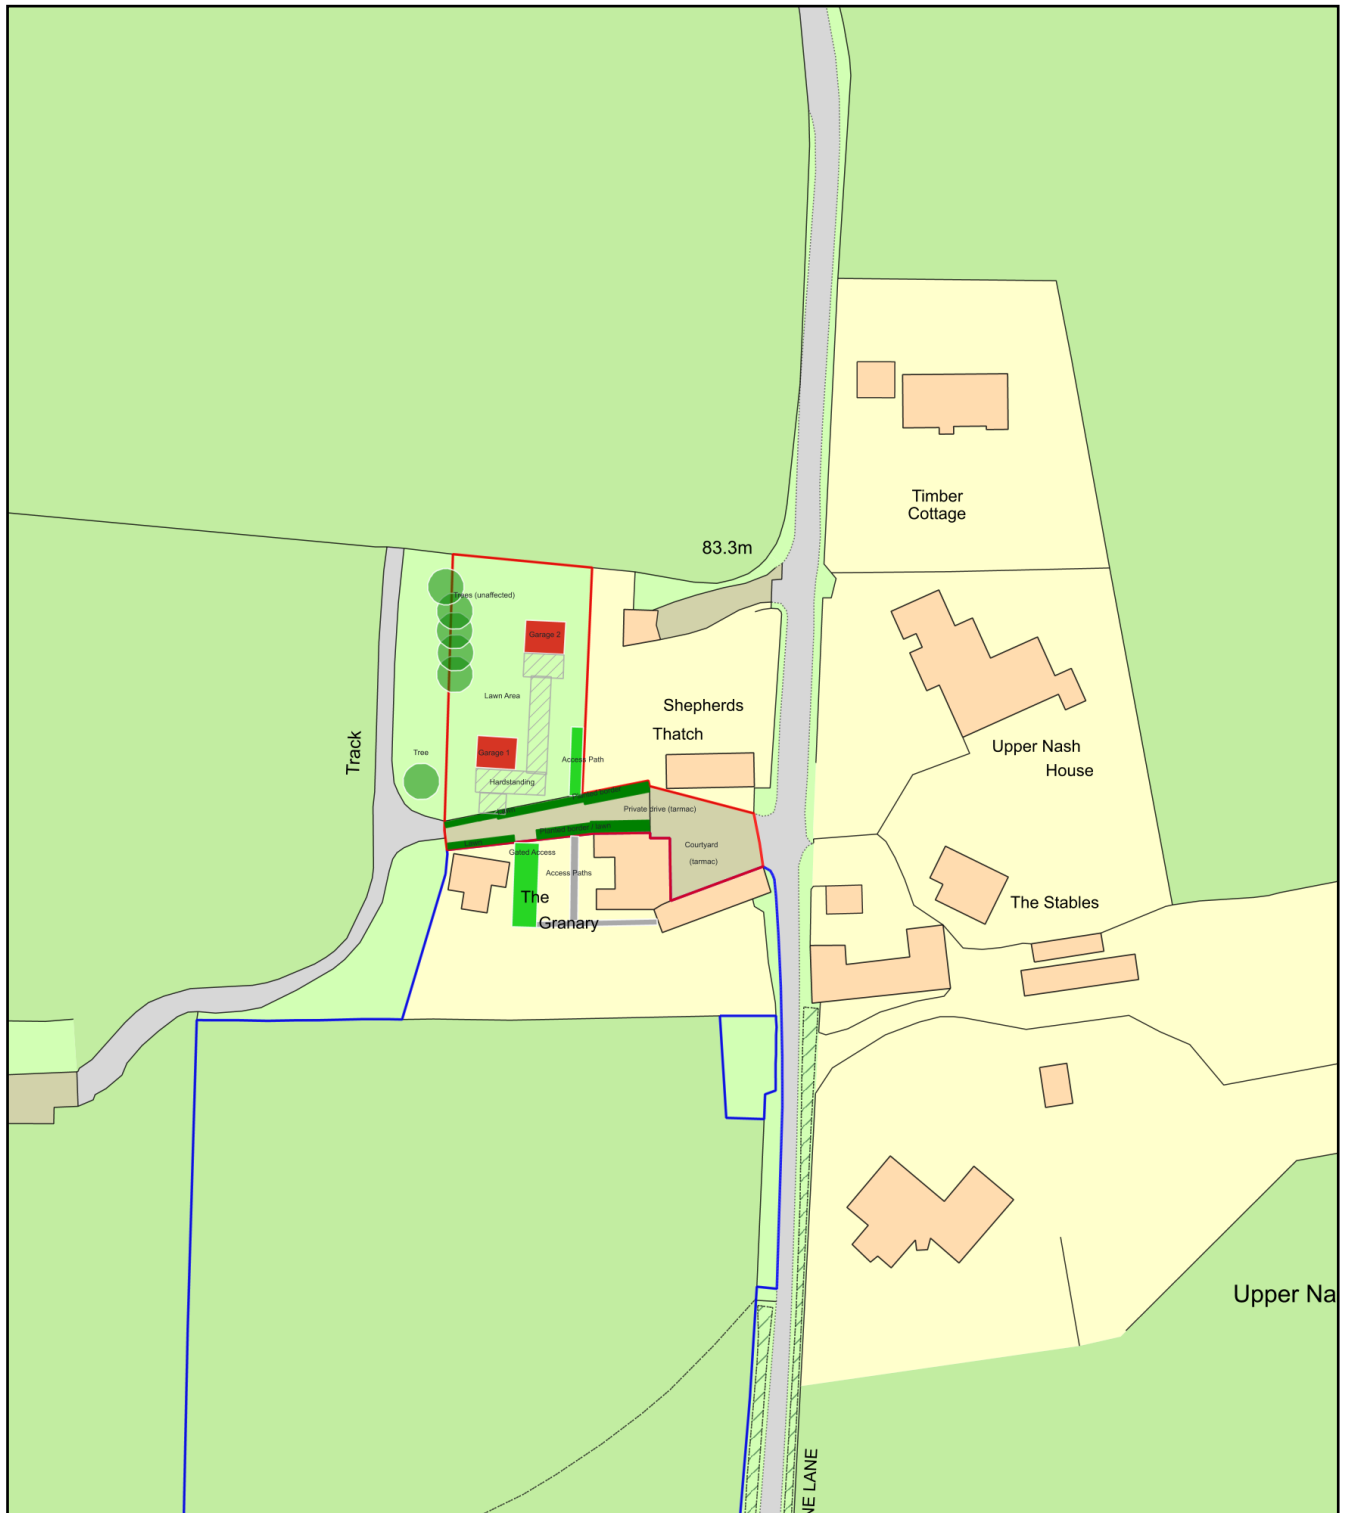

0 50
Metres

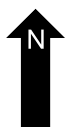

Plan Produced for: David J Smith

Date Produced: 18 Jun 2026

Plan Reference Number: TQRQM26168151024561

Scale: 1:1250 @ A4