




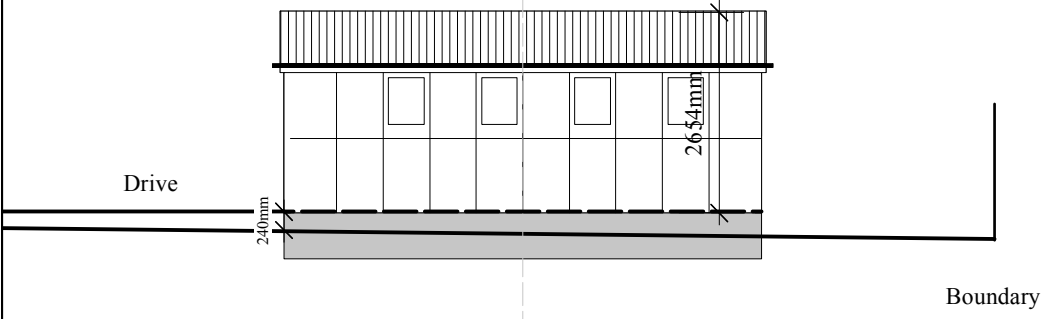


Side South elevation

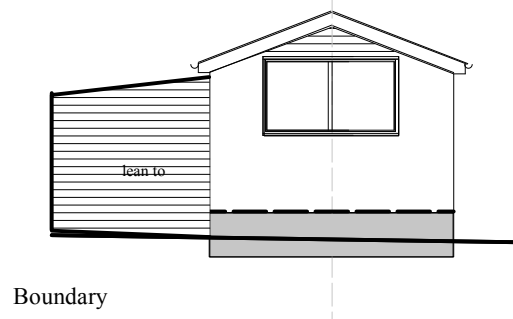


East rear elevation

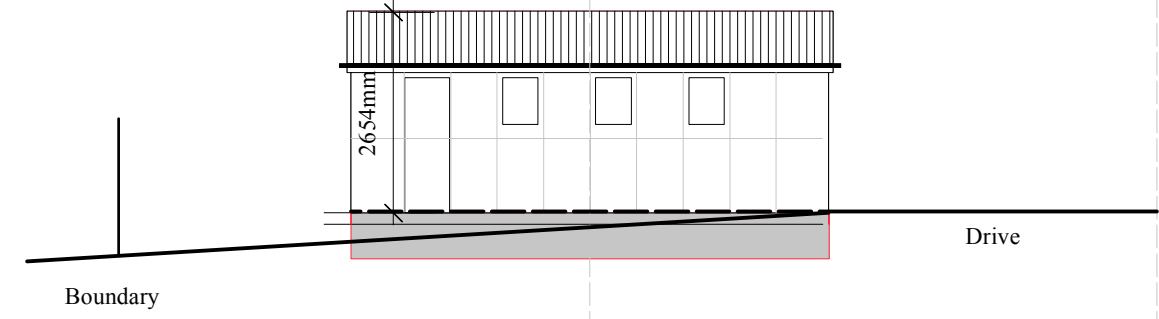


Side North elevation

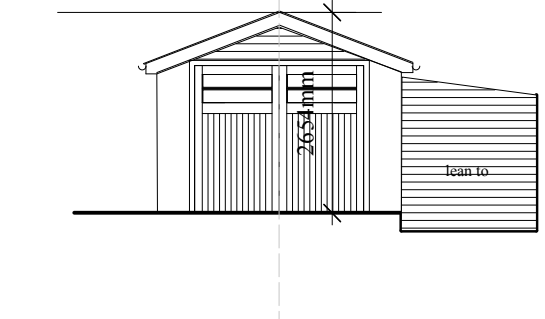


West front elevation

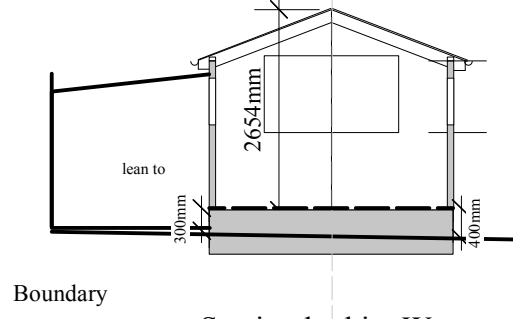

Section looking West

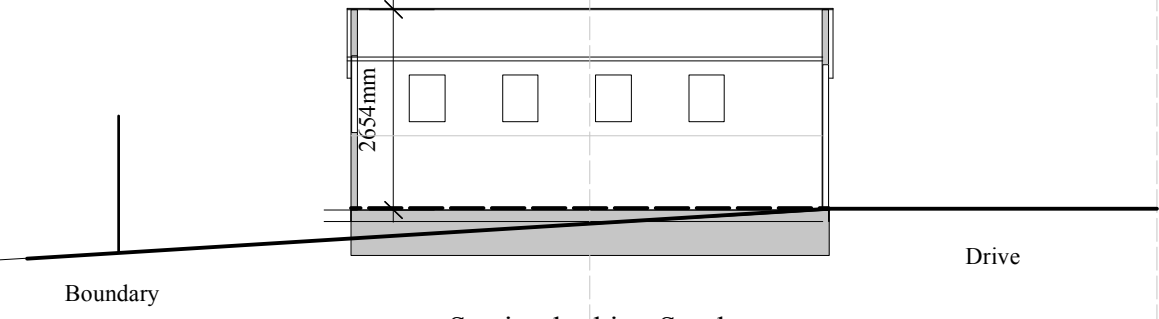

Section looking South

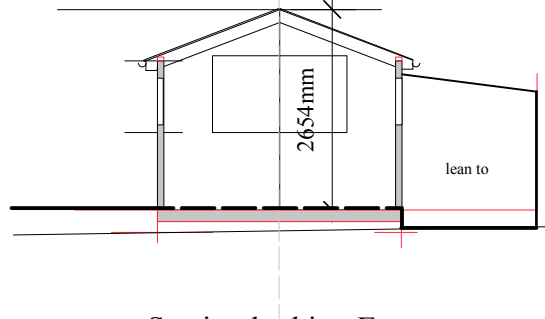

Section looking East





Drive and gates looking West



Front of garage looking east



South side elevation of garage

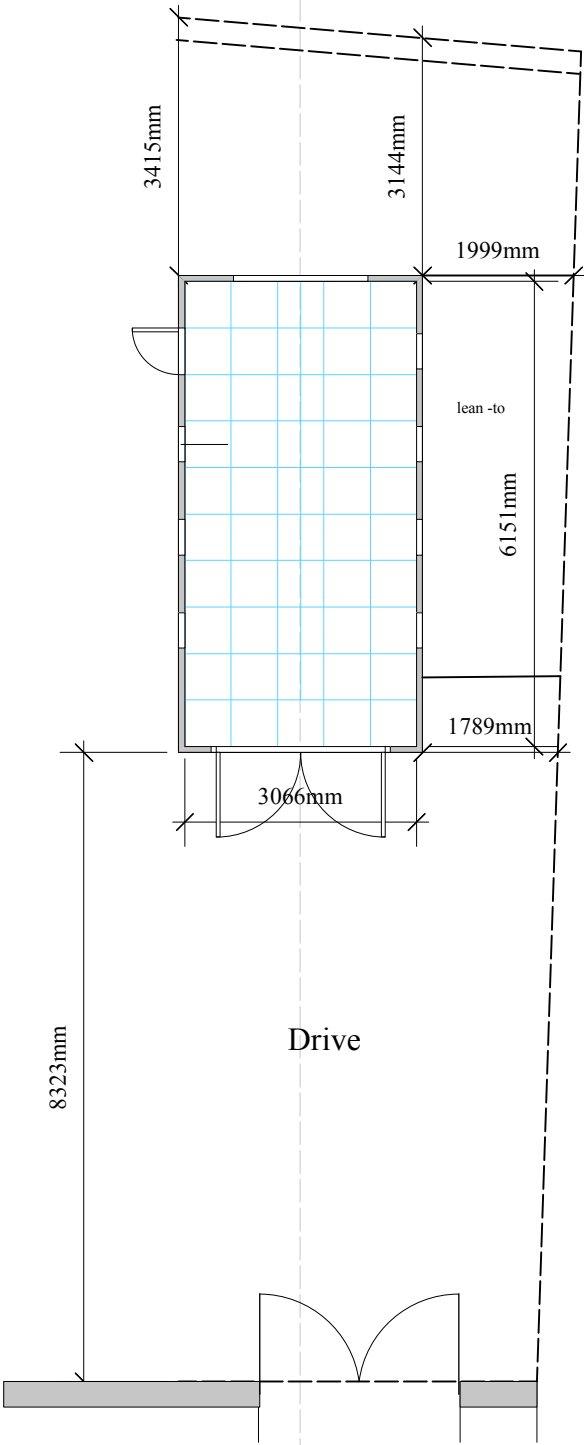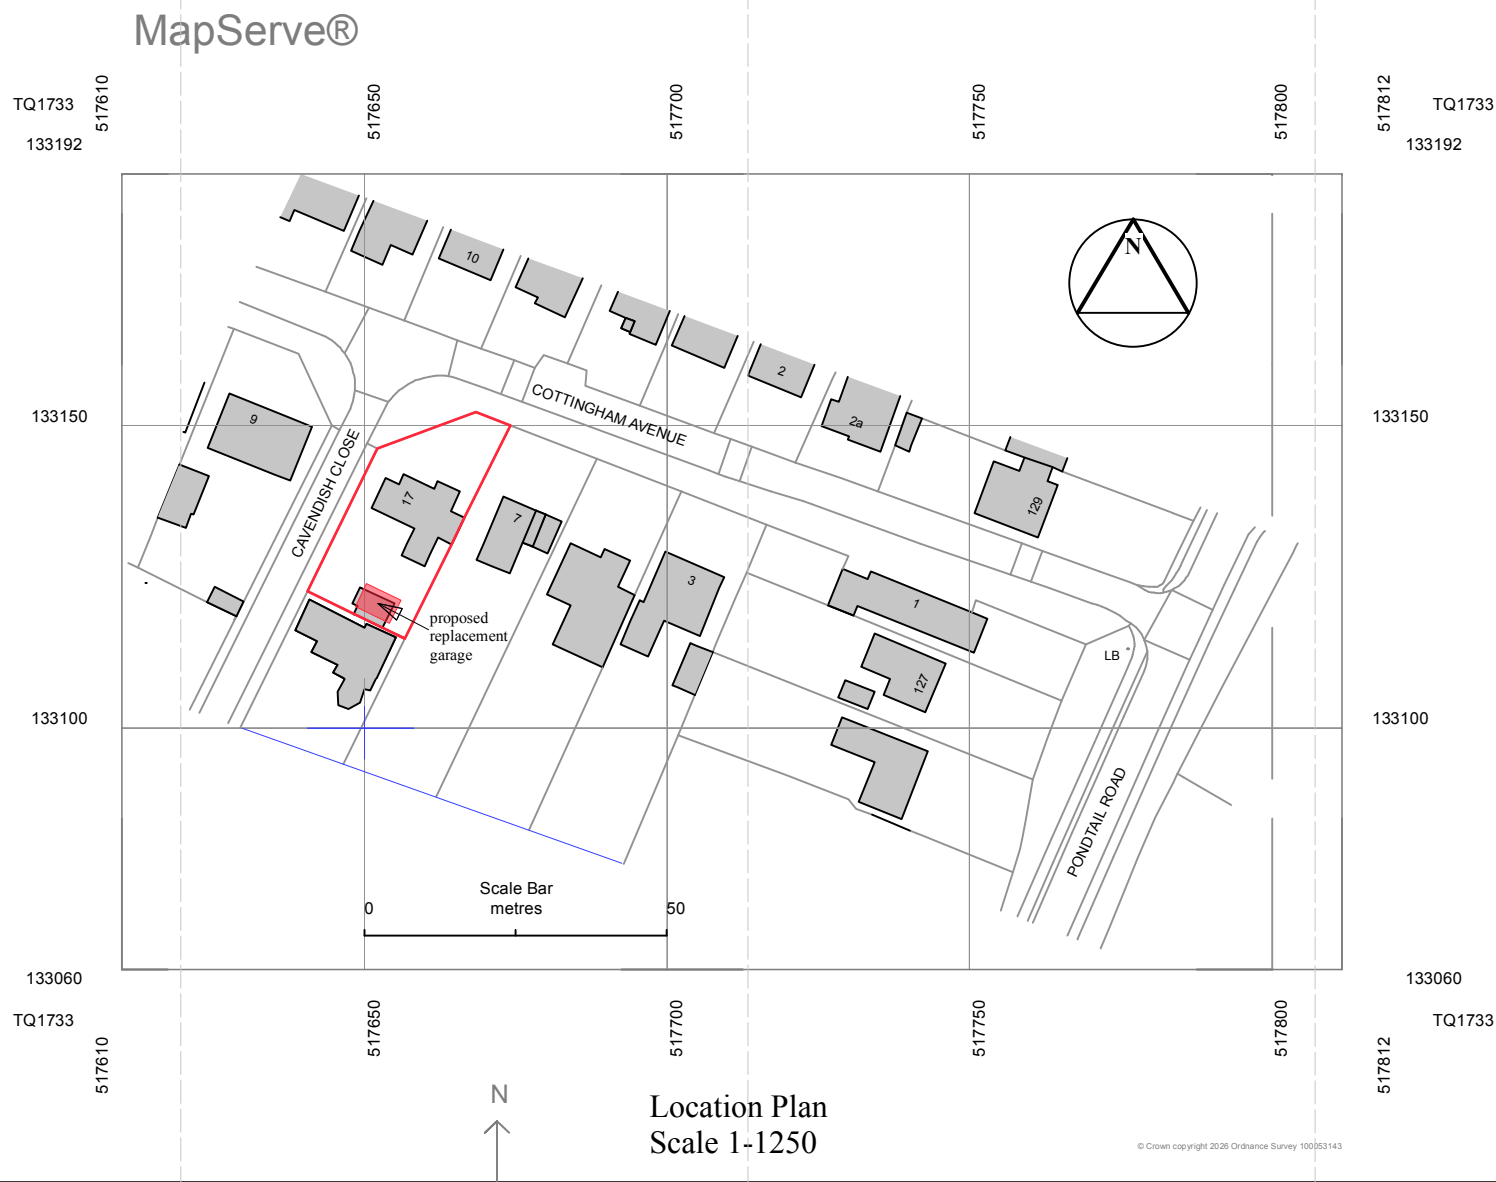

Floor Plan

Scale 1-100

Drive