




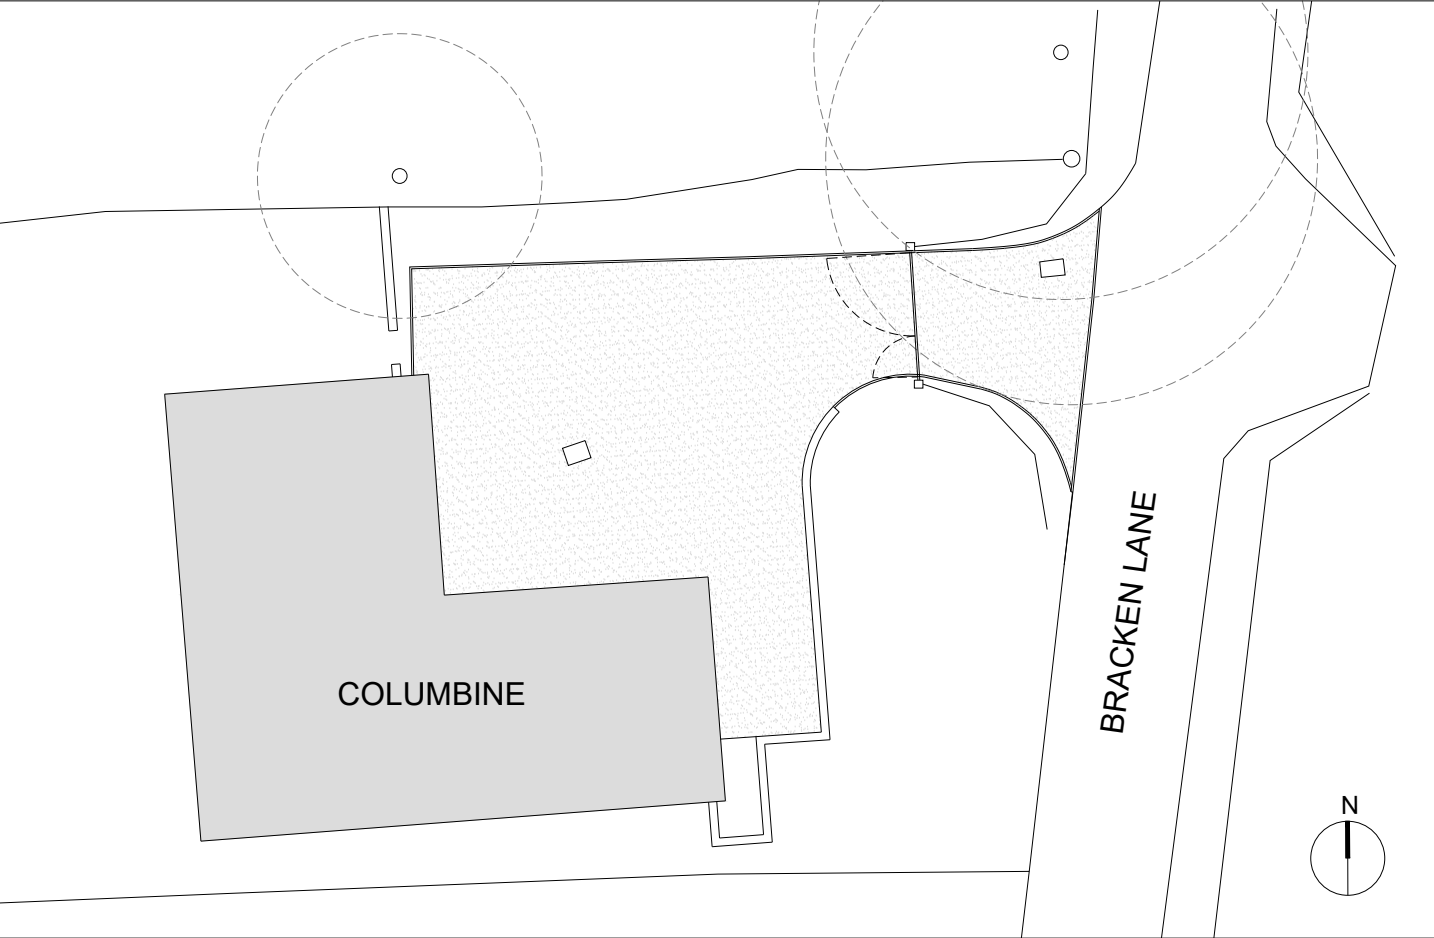

EXISTING DRIVEWAY PLAN 1:200

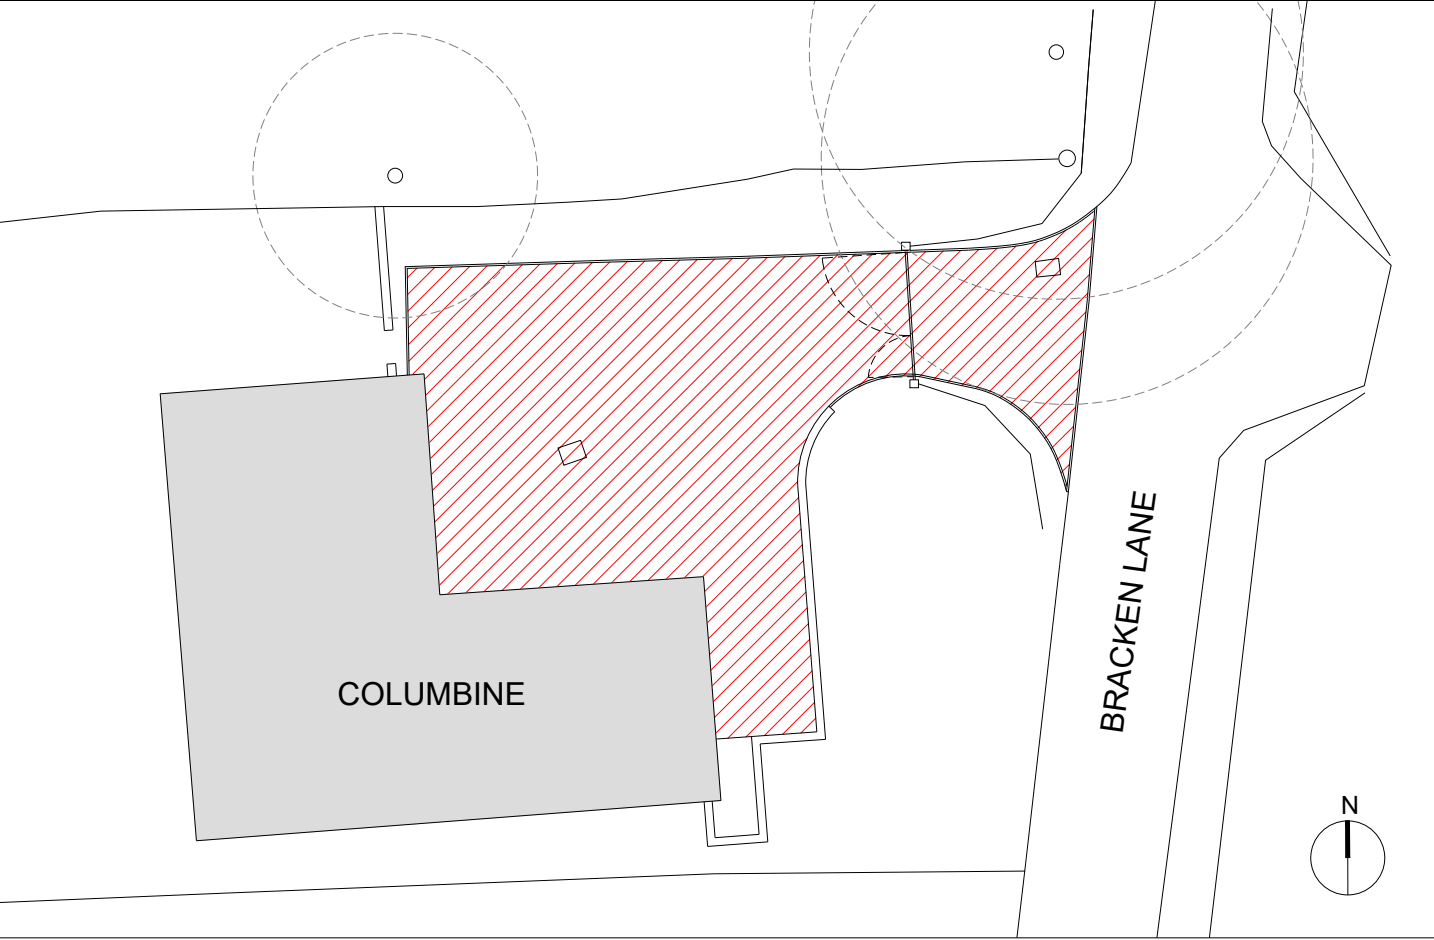


PROPOSED DRIVEWAY PLAN 1:200

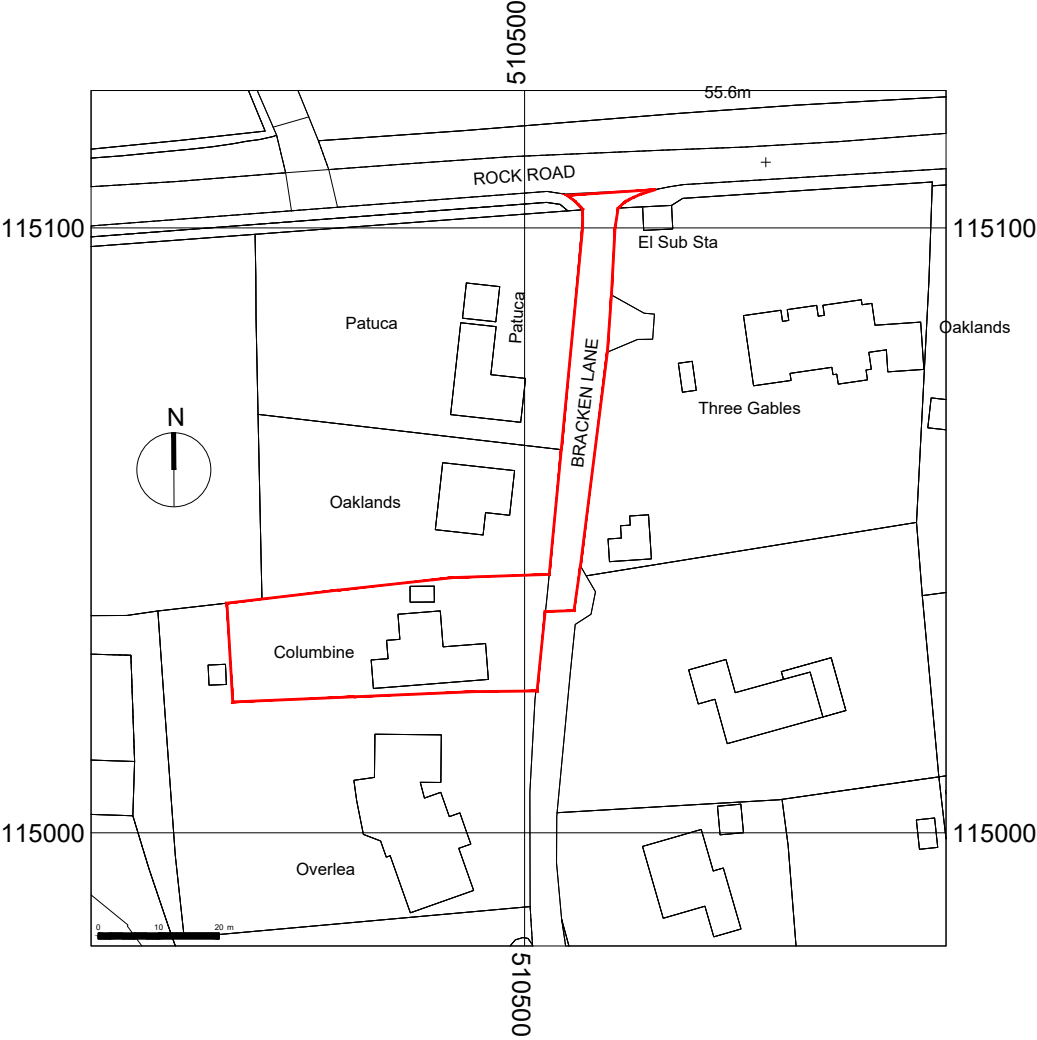

LOCATION PLAN 1:1250



Existing tarmac driveway on concrete base
(non permeable) - 130m²

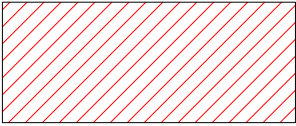

Proposed replacement permeable driveway comprising:
*10mm Superdrain Asphalt surface course (30mm depth) on
20mm open graded bitumen binder course (60mm depth) on
175mm Type 3 compacted sub base on
Non woven Geotextile membrane*



Scale 1:200



Scale 1:1250



mark alford design architecture

Heatherlands Bracken Lane Storrington West Sussex RH20 3HS
T: 01903 740033 E: office@markalforddesign.com

client: MR J STEVENS
project title: COLUMBINE, STORRINGTON
PROPOSED REPLACEMENT DRIVEWAY
drawing title: EXISTING AND PROPOSED PLANS

drawn by: MSA date: JUN '26 scale: 1:1250 / 1:200 @ A3

issue status: FOR LAWFULNESS CERTIFICATE

drawing number: **26619 / PD100** revision: **1**

This drawing may not be used or reproduced without written consent. Copyright reserved
No dimensions to be scaled from this drawing except for Planning purposes.