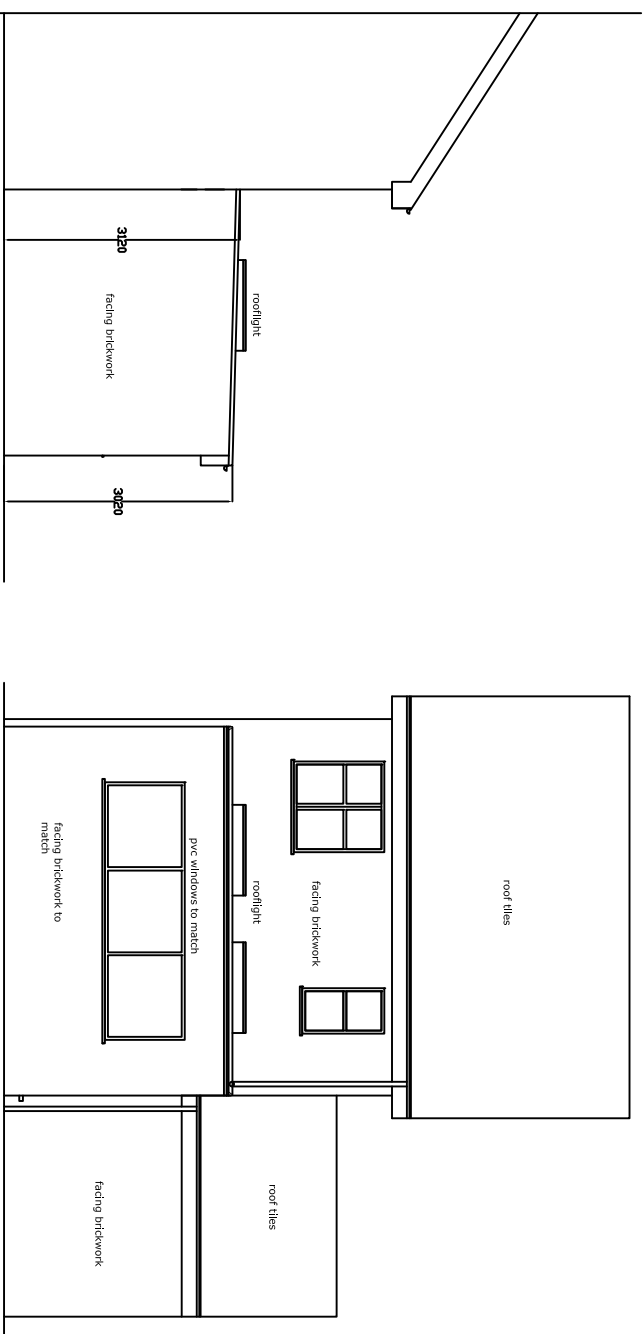
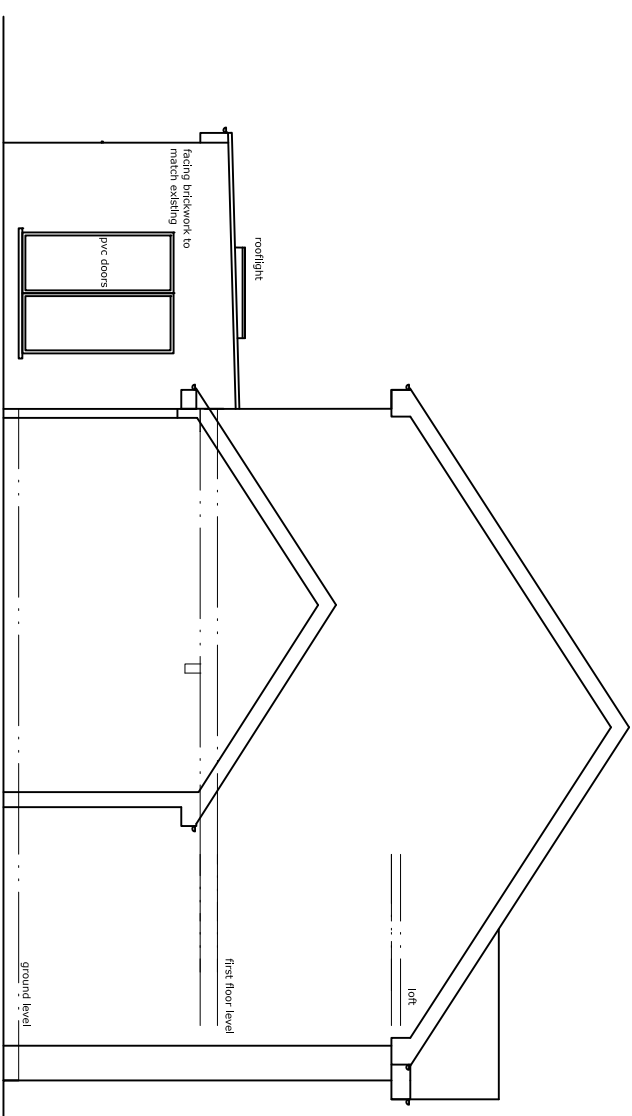
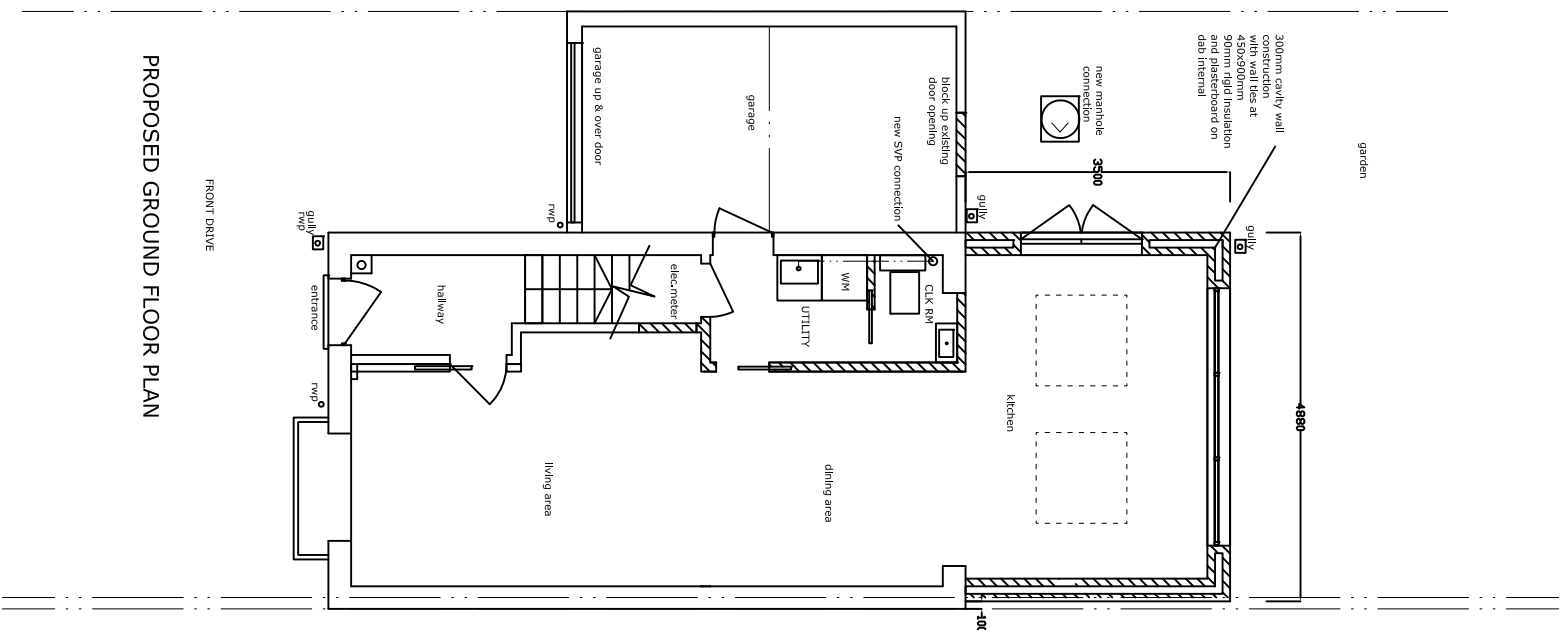
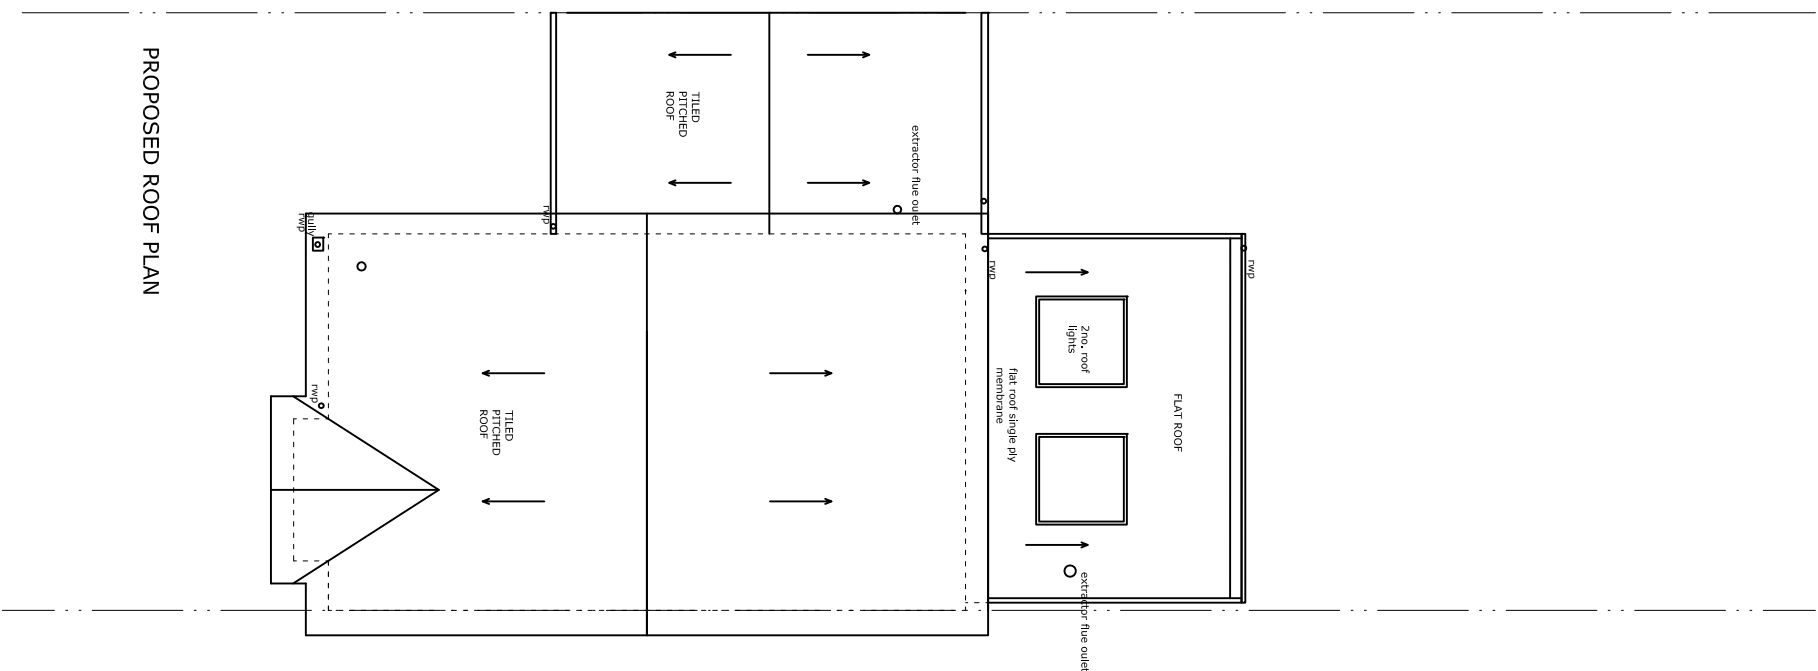


PROJECT		GIA Design Ltd 105 Dora Road London SW19 7JT	
2 SKYLARK VIEW, HORSHAM RH12 5EA			
TITLE			
PROPOSED PLANS			
SCALE	1:100 A3	DRAWN BY DATE — 13 Jun 2026	DRAWING NUMBER PROP/PLANS/01
		REVISION	