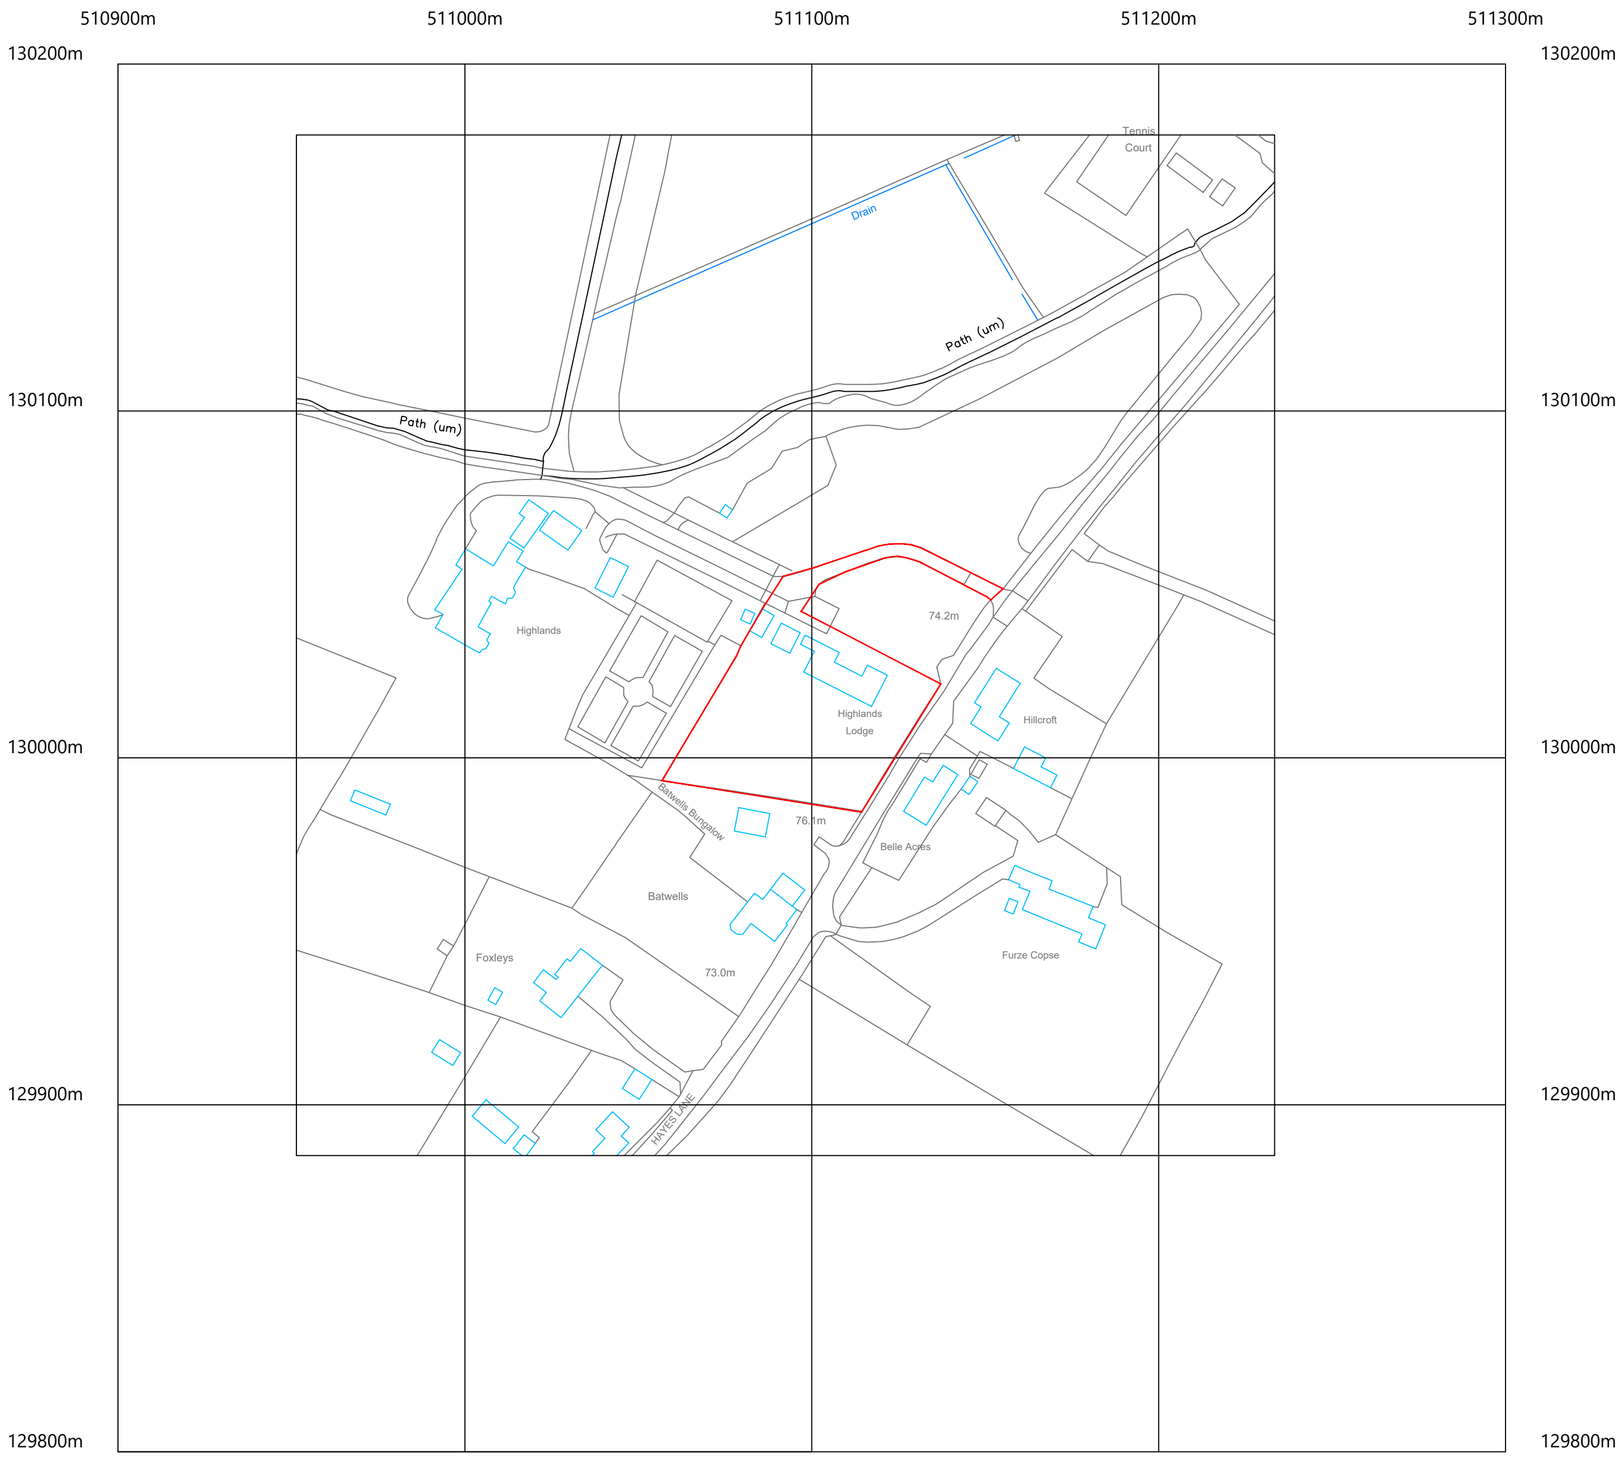

Scale in metres 1:1250

10 20 30 40 50 60 70 80 90 100

COMMERCIAL DRAWING SERVICE LTD

Mount View
Tattenham Crescent
Epsom
KT18 5NU

T 07402981208
E jack@commercialdrawing.com
W www.commercialdrawing.com

Drawing Title

Location Plan

Project

Highlands Lodge
Hayes Lane
Horsham
RH13 0SN

Client

Mr & Mrs Wyatt

Scale @ A2	Issue Date	Drawn By
1:200	07/08/2024	JT
Job No.	**Drawing No.**	**Revision**
HLL/2024	010	A

Notes

Contractors should not scale or use the dimensions shown on this drawing. Any dimensions should be verified from the contractors own measurements taken on site before any the manufacture or installation of any materials.

This drawing is the property of CDS Ltd. it should not be copied or issued without their consent.