
Lower Sedgwick Farm, Sedgwick Park, Nuthurst, RH13 6QQ

Proposed New Enclosed Front Porch **Plan Ref: LSF Proposed Floor Plans March 2025**

Scale 1:50 @A1

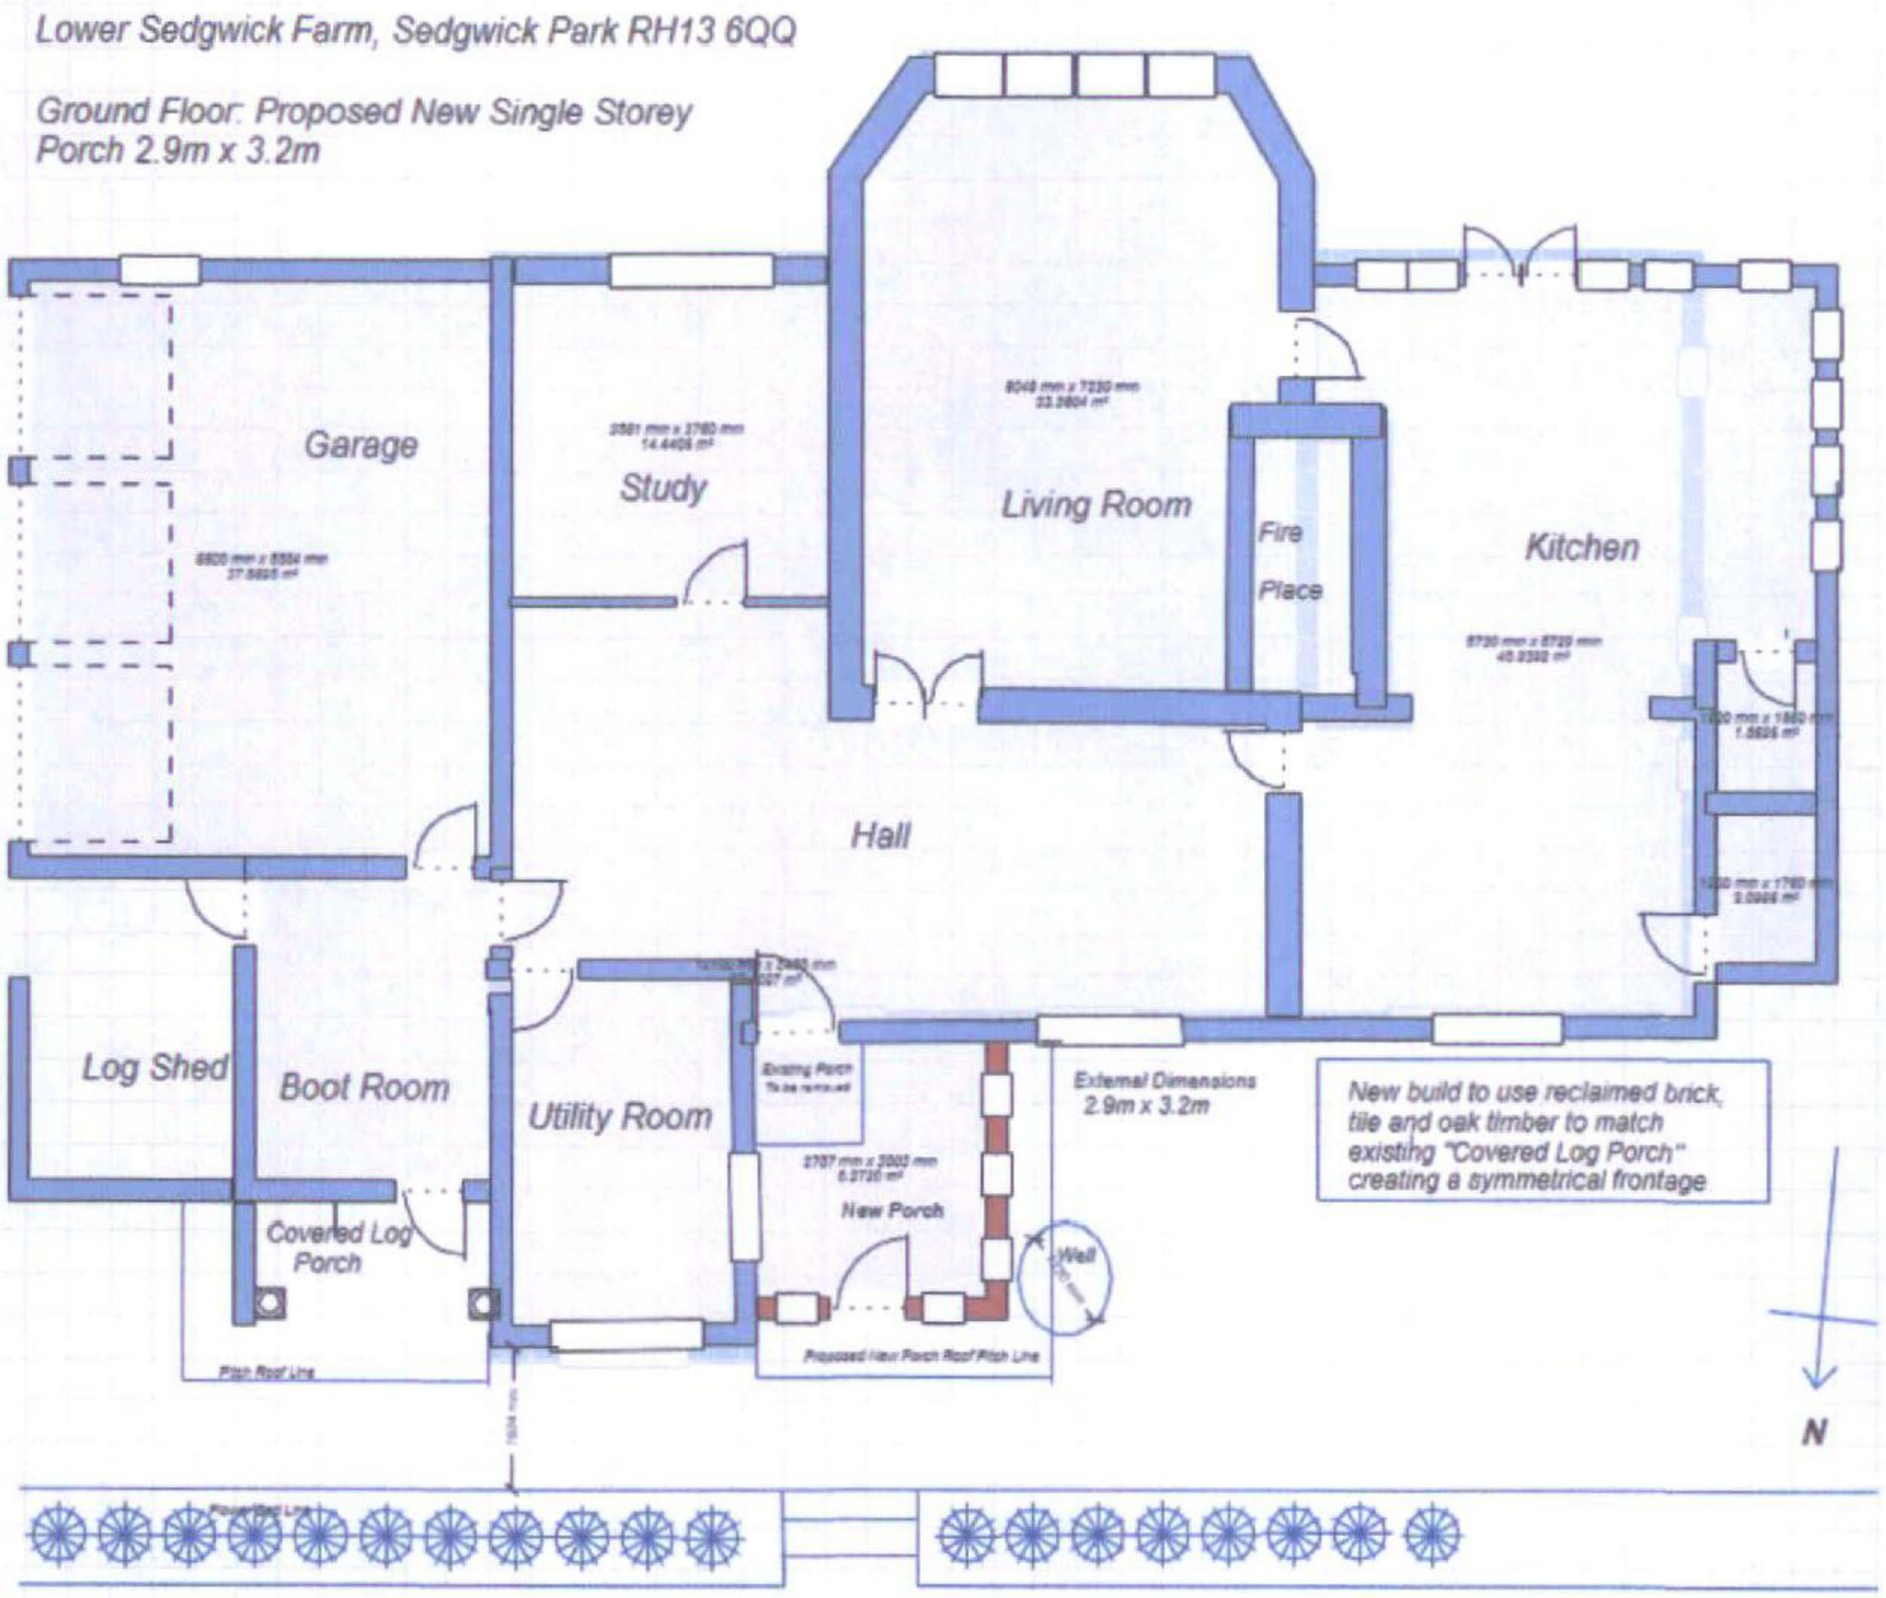

New Enclosed Porch Roof Pitch Detail – concealed flat roof.

