






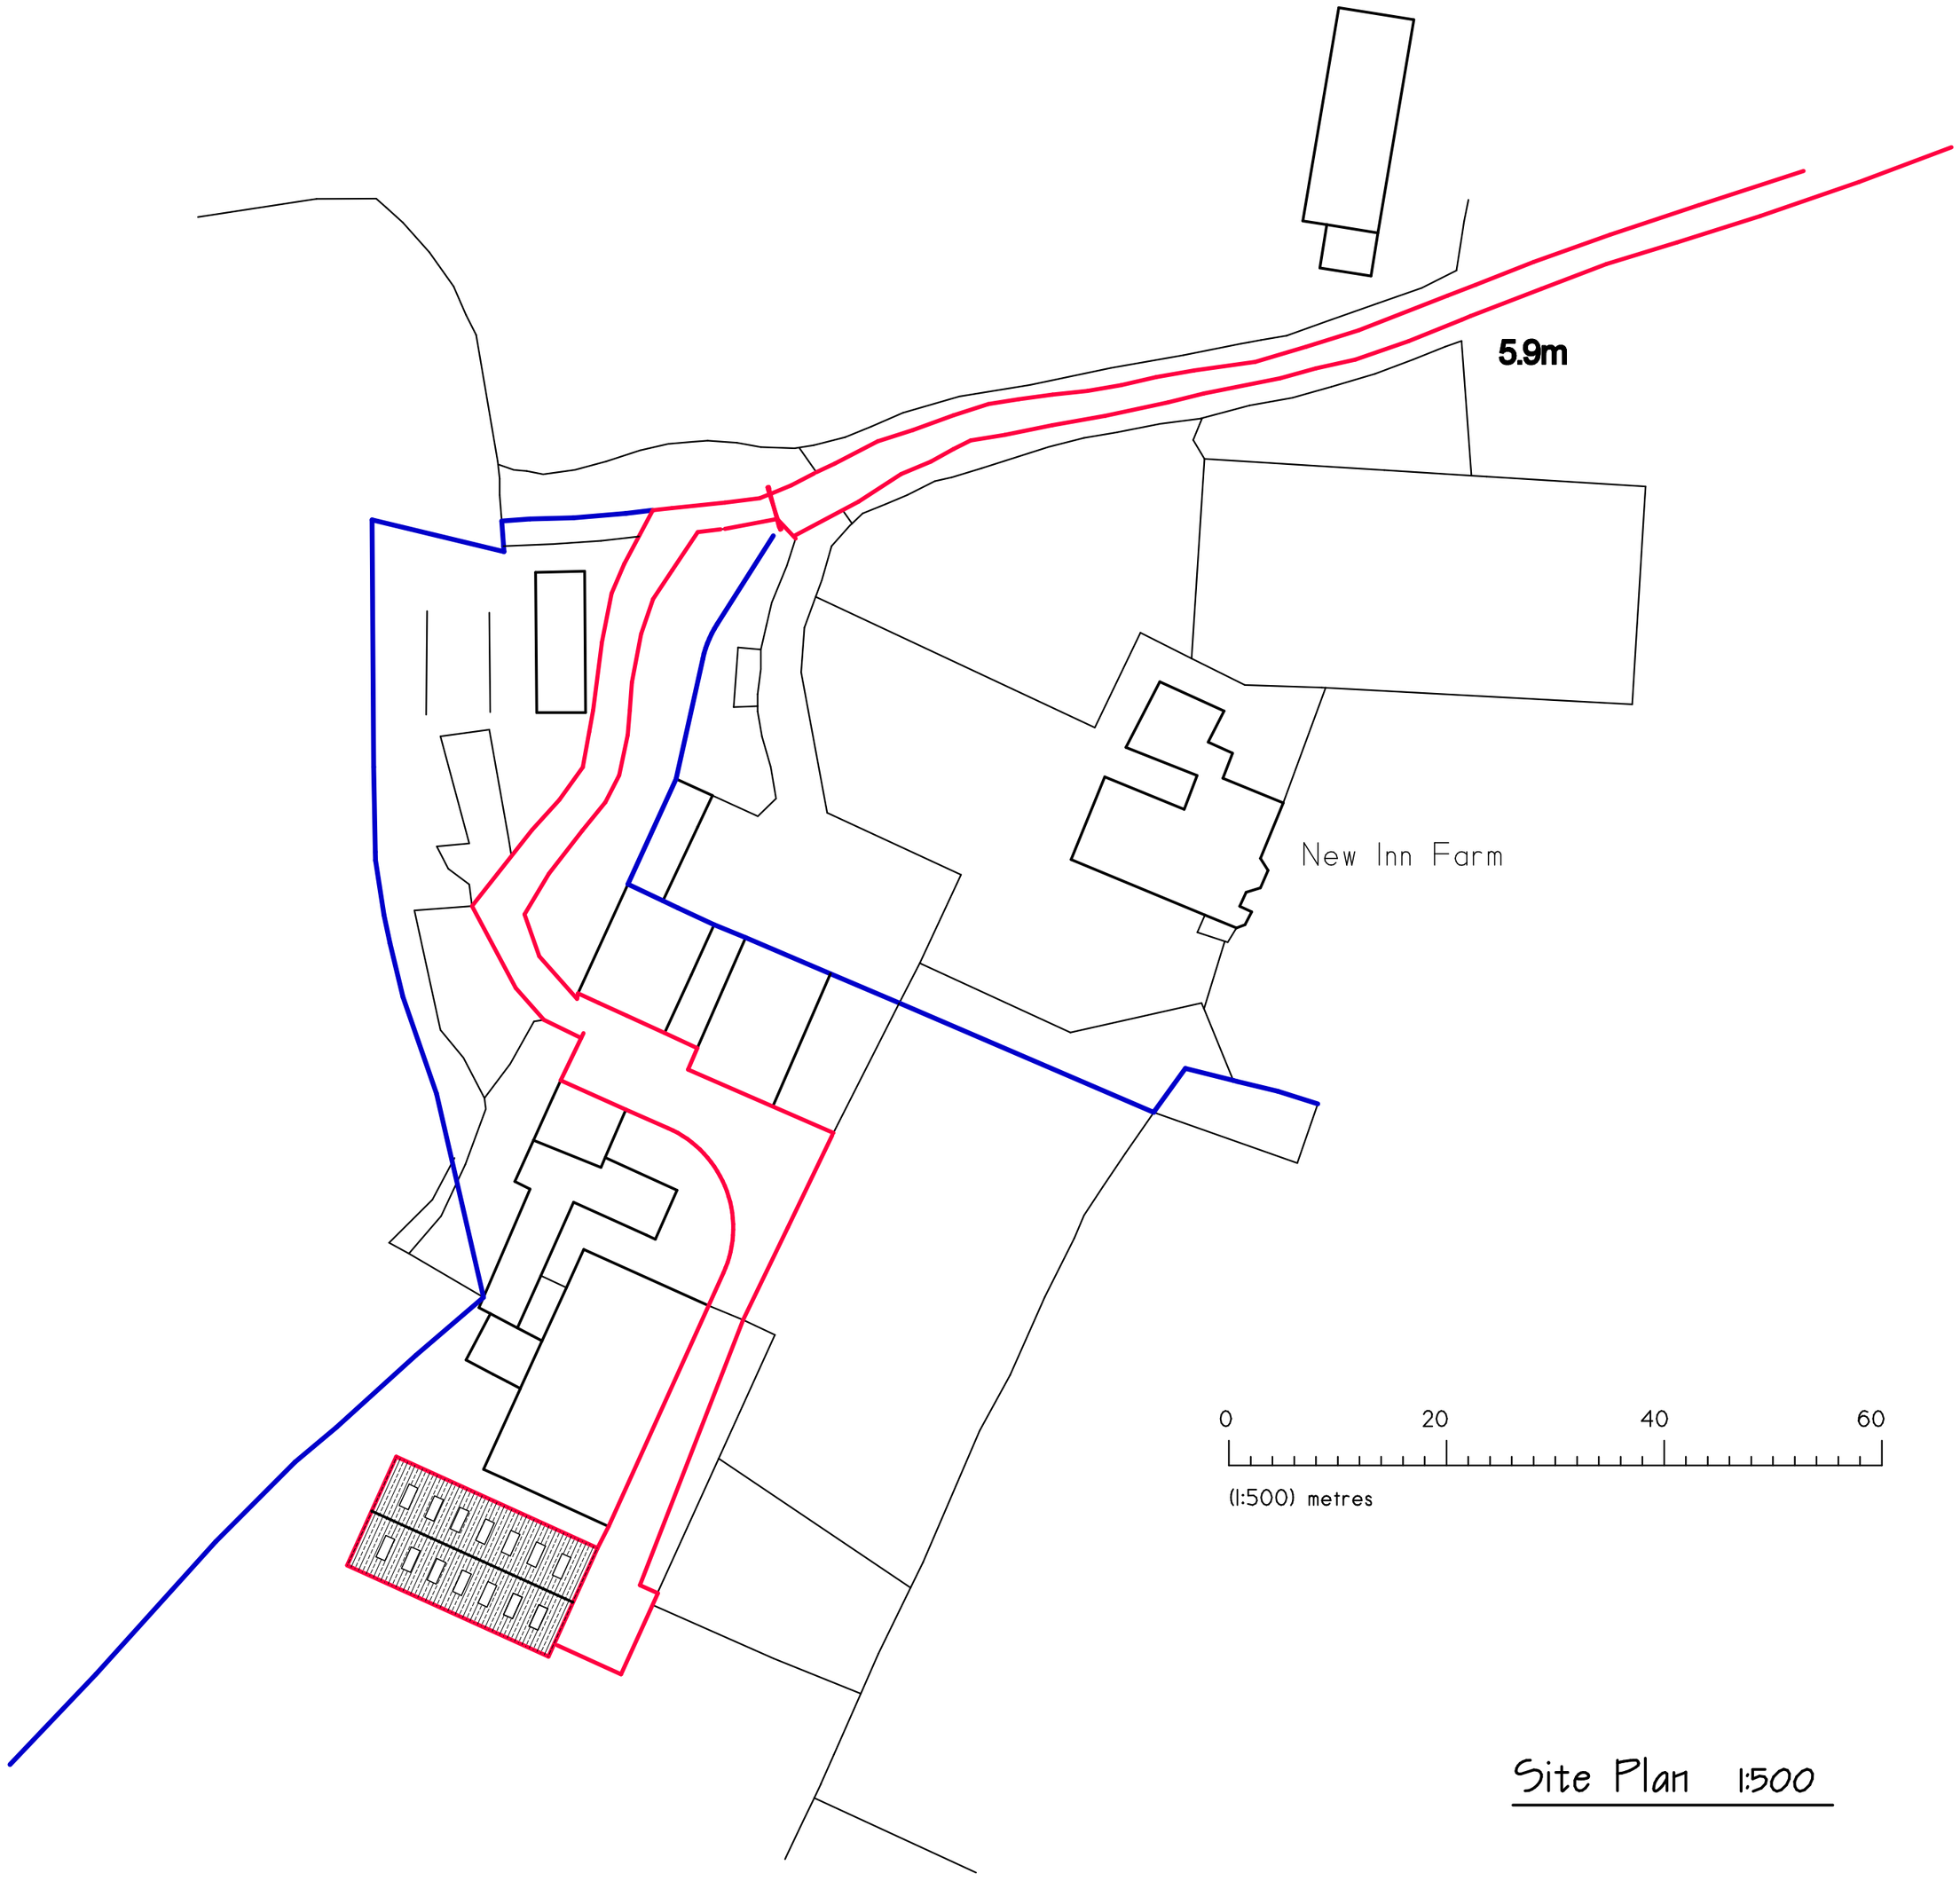

Site Plan 1:500

A2
1:500

| REV | DATE | DESCRIPTION |
|---|---|---|

CLIENT:
Ms. J. Linton

JOB TITLE:
Proposed agricultural barn

New Inn Farm
West End Lane
Henfield
BN5 9RF

DRAWING TITLE:
Site / Block Plan

DSEQUINE
www.dsequine.com
0777 123 4567

| REVISION | | |
|---|---|---|
| | SCALE | As shown |
| | DATE | July 24 |
| | DRAWN BY | |
| | CHECKED BY | |

DRAWING No.
24/2202-102