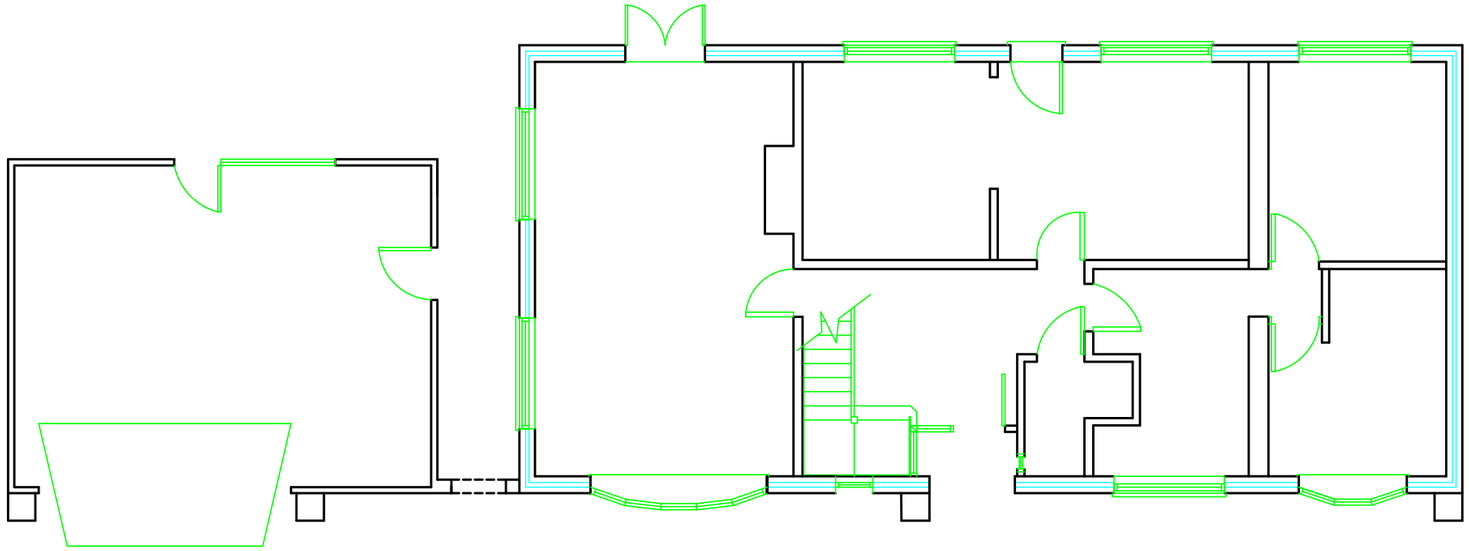

0 1 2 3 4 5
metres

Existing Ground Floor Plan

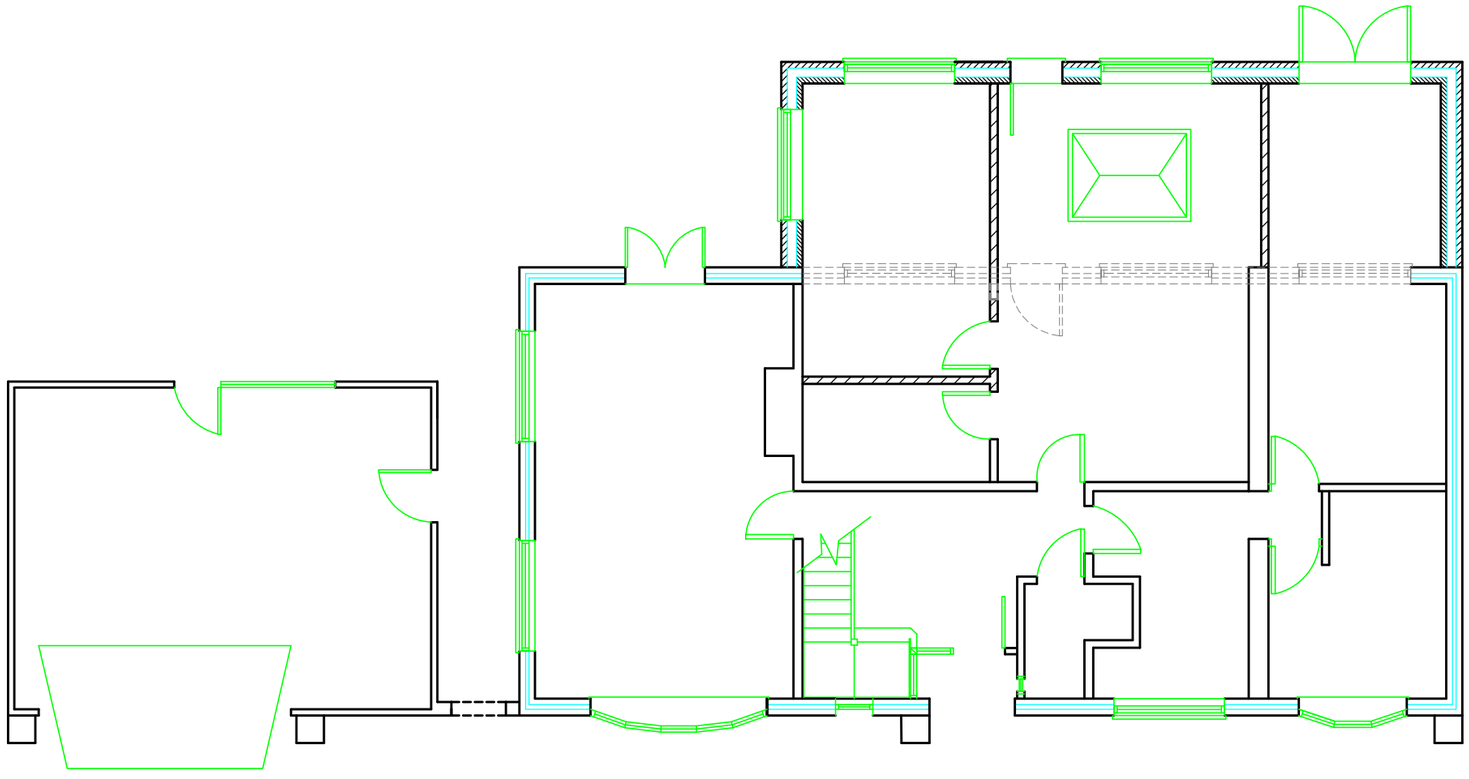

Proposed Ground Floor Plan

Applicant:- Mr & Mrs Andrews

Project:- 1 Roberts Close
Southwater
West sussex
RH13 9BJ

Drawing:- Existing & Proposed Ground Floor Plan

Date:- 15/06/2024

Scale:- 1:100 @ A3

Drawing Number:- 1 RC 001