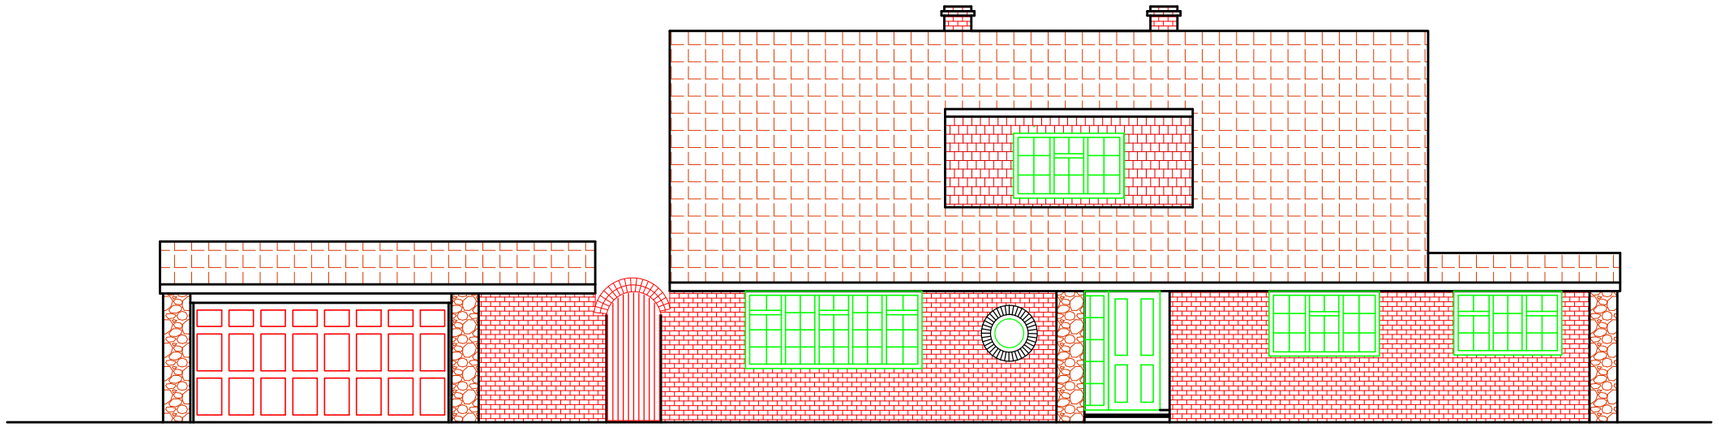

0 1 2 3 4 5
metres

Existing Front Elevation

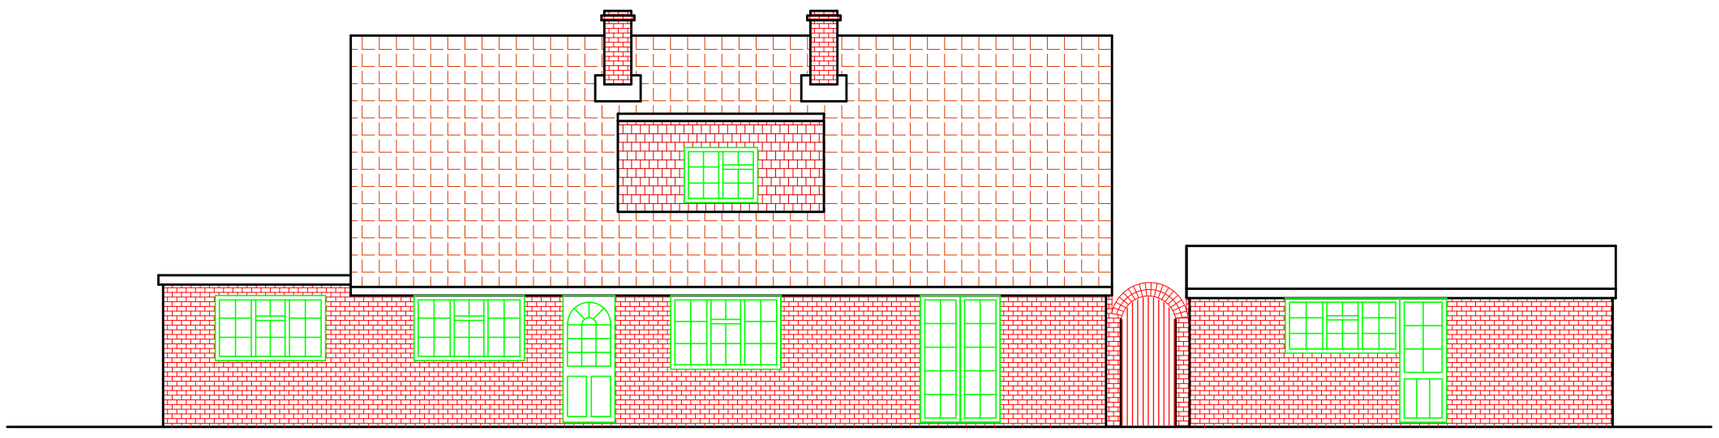

Existing Rear Elevation

Applicant:-	Mr & Mrs Andrews
Project:-	1 Roberts Close Southwater West sussex RH13 9BJ
Drawing:-	Existing Front and Rear Elevations
Date:- 15/06/2024	Scale:- 1:100 @ A3
Drawing Number:-	1 RC 002