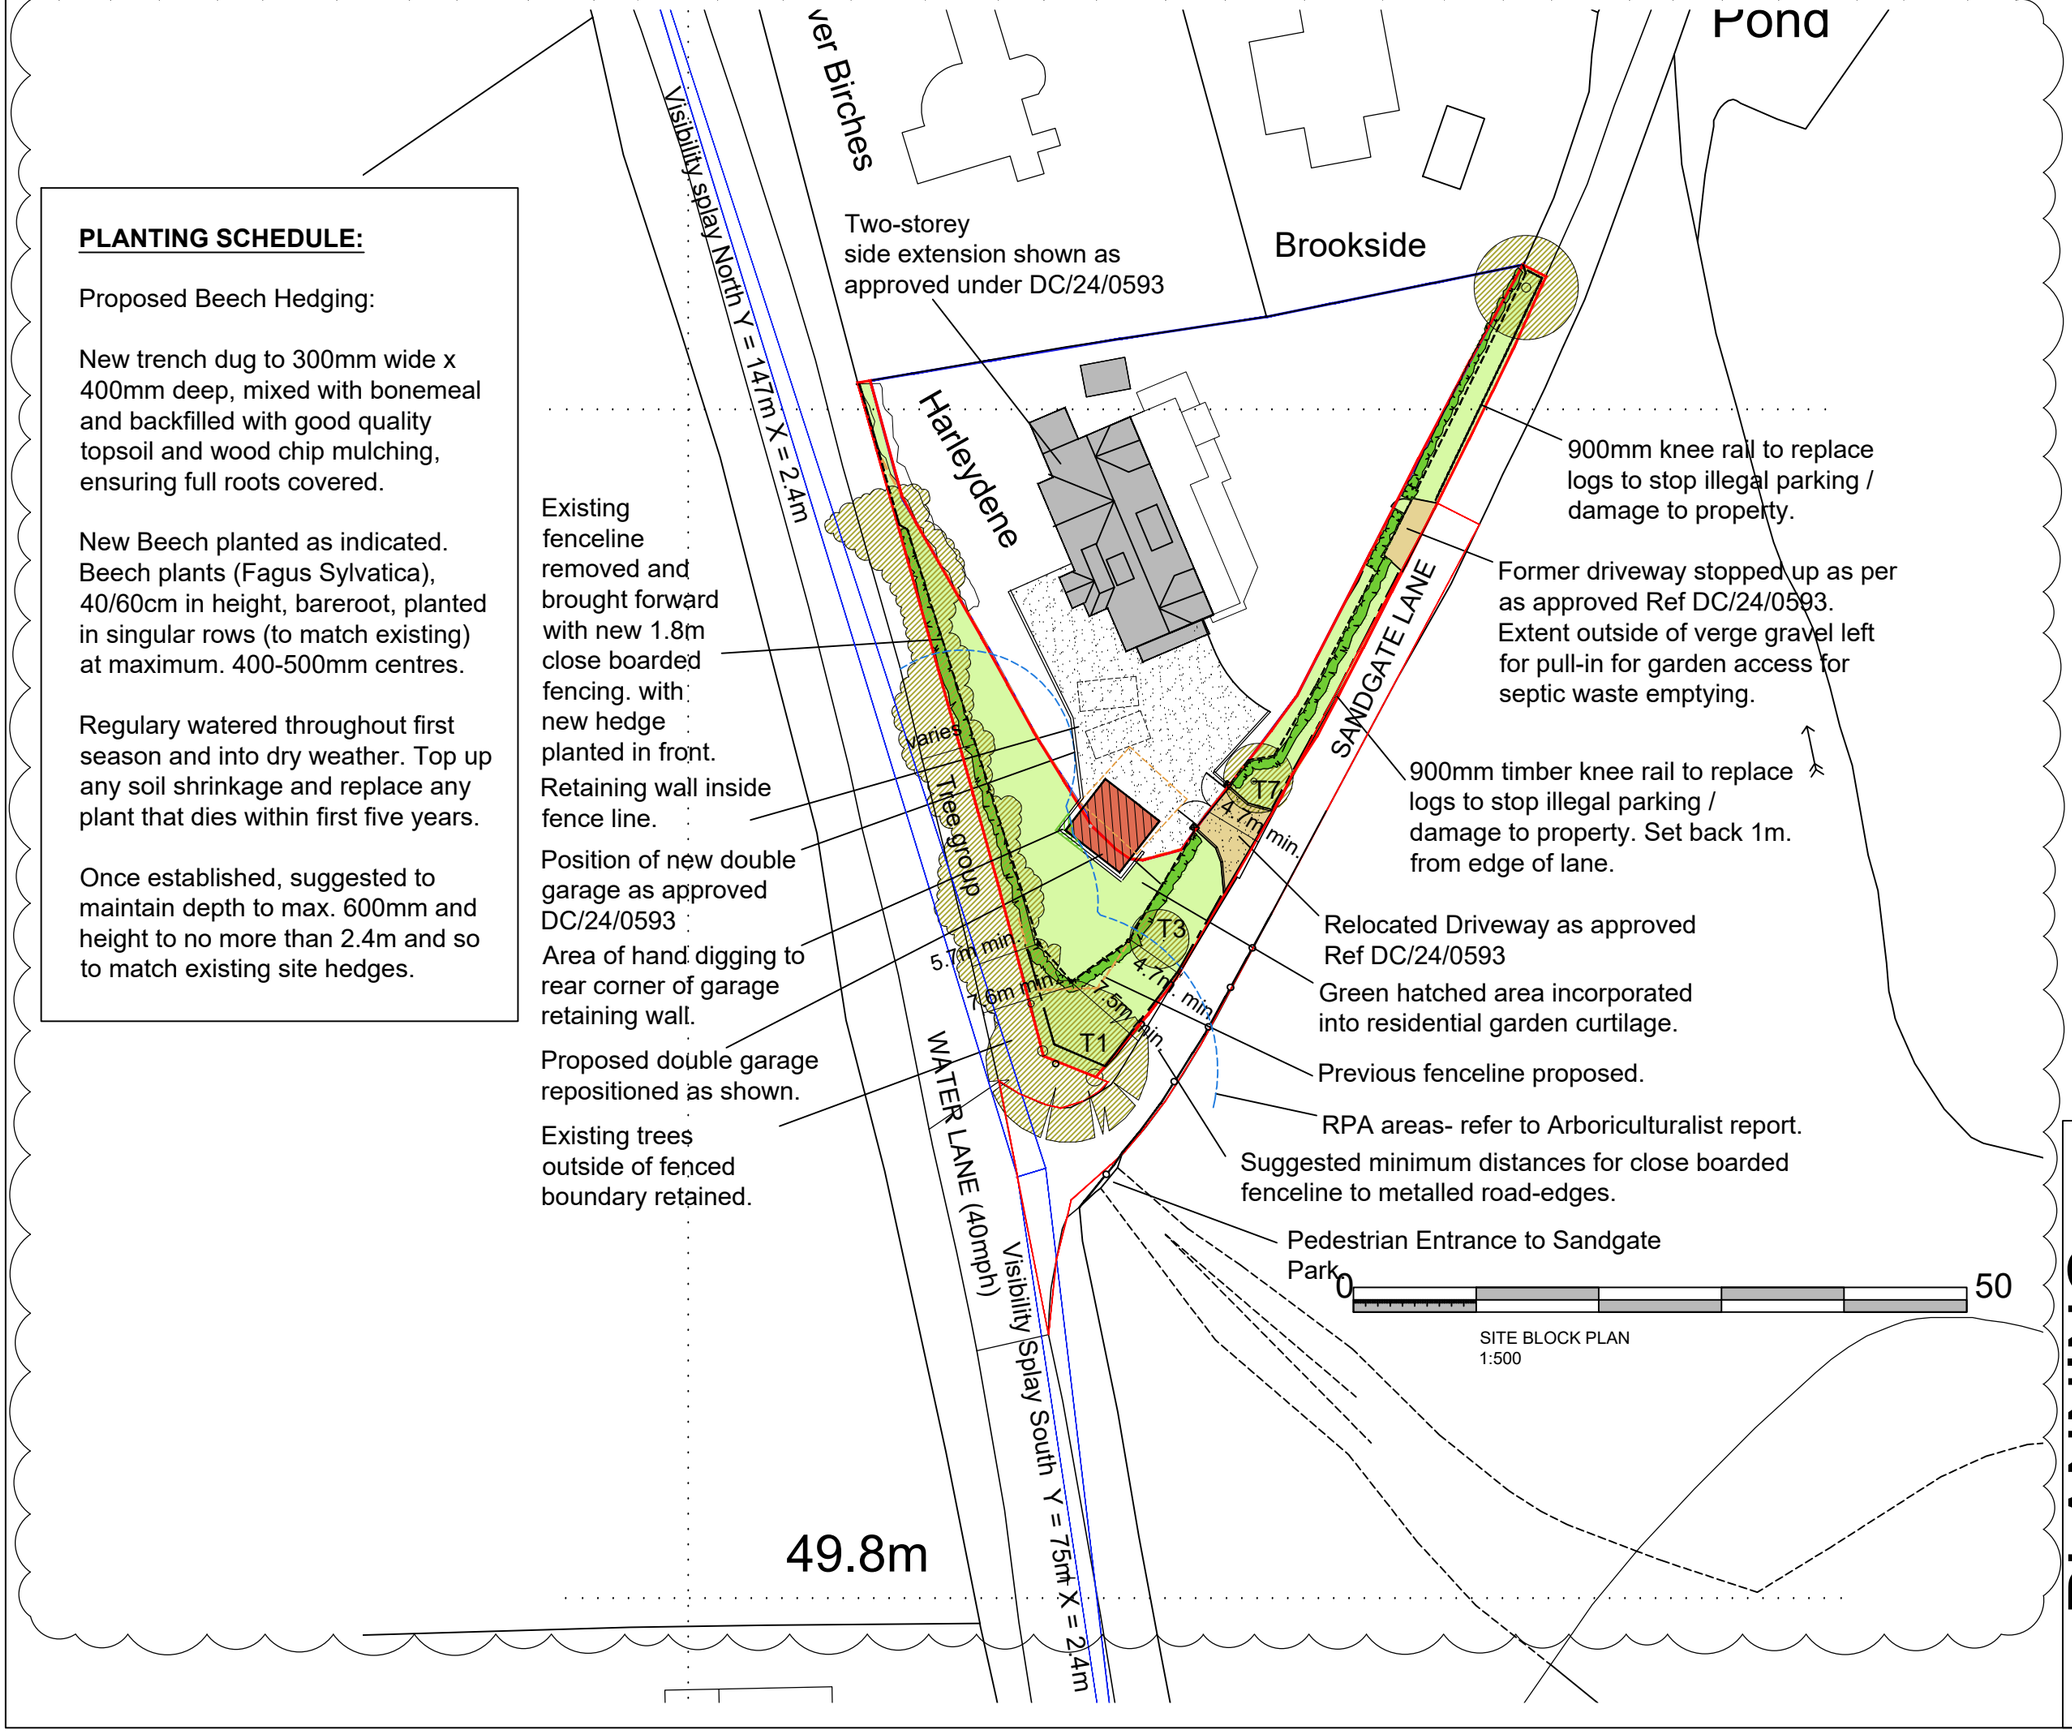

PLANTING SCHEDULE:

Proposed Beech Hedging:

New trench dug to 300mm wide x 400mm deep, mixed with bonemeal and backfilled with good quality topsoil and wood chip mulching, ensuring full roots covered.

New Beech planted as indicated. Beech plants (Fagus Sylvatica), 40/60cm in height, bareroot, planted in singular rows (to match existing) at maximum. 400-500mm centres.

Regulary watered throughout first season and into dry weather. Top up any soil shrinkage and replace any plant that dies within first five years.

Once established, suggested to maintain depth to max. 600mm and height to no more than 2.4m and so to match existing site hedges.

This drawing is to be read in conjunction with all other relevant drawings and specifications.
Do not scale from this drawing (Unless for planning purposes). Use figured dimensions only.
All levels and dimensions to be checked on site prior to commencement of works on site.
All dimensional discrepancies are to be brought to the immediate attention of the originator. Responsibility cannot be accepted for alteration and/or deviation from this design without prior knowledge.
Copyright reserved.
This drawing may only be used under licence for the client and location specified in the title block. It may not be copied or disclosed to any other third party without prior written consent.

It is the responsibility of the Client to check Legal Boundaries are correctly indicated and that relevant Party Wall Notices (usually served via a Surveyor) where required have been served to adjoining neighbours prior to any commencement of works. No responsibility will be held by Simon Harvey Designs Ltd for any failure in the above.

E- Fence set-out on site and splayed to corner further to site meeting. - 01.04.2025

D- Fence splayed to corner further to neighbourhood consultation & Planning Committee meeting. Hedging Planting schedule added . - 17.03.2025

C- Garage position & retaining wall amended, further to consultation with Tree Officer. - 08.01.2025

B- Client discussed amendments- 06.01.2025

A- Issued for Planning Approval - 25.11.2024

Revision

PLANNING

SIMON HARVEY DESIGNS LTD
2 Greenfield Way,
Storrington,
West Sussex.
RH20 4PY
t: 07833 178649
e:office@simonharveydesigns.com

Client: Mr & Mrs Casey

Project: Incorporation of existing curtilage land to include into residential garden & re-positioning of garage.

Address: Harleydene,
Sandgate Lane,
Storrington,
West Sussex.
RH20 3HJ

Drawing Title: SITE BLOCK PLAN

Drawing Number: 125-102

Date: November 2024 | Scale: 1:500@A3