


AREA FOR
CYCLE STORAGE

PROPOSED CONVERSION
AND EXTENSION OF EXISTING
BUILDING TO DWELLINGHOUSE

AREA FOR REFUSE
AND RECYCLING
BINS

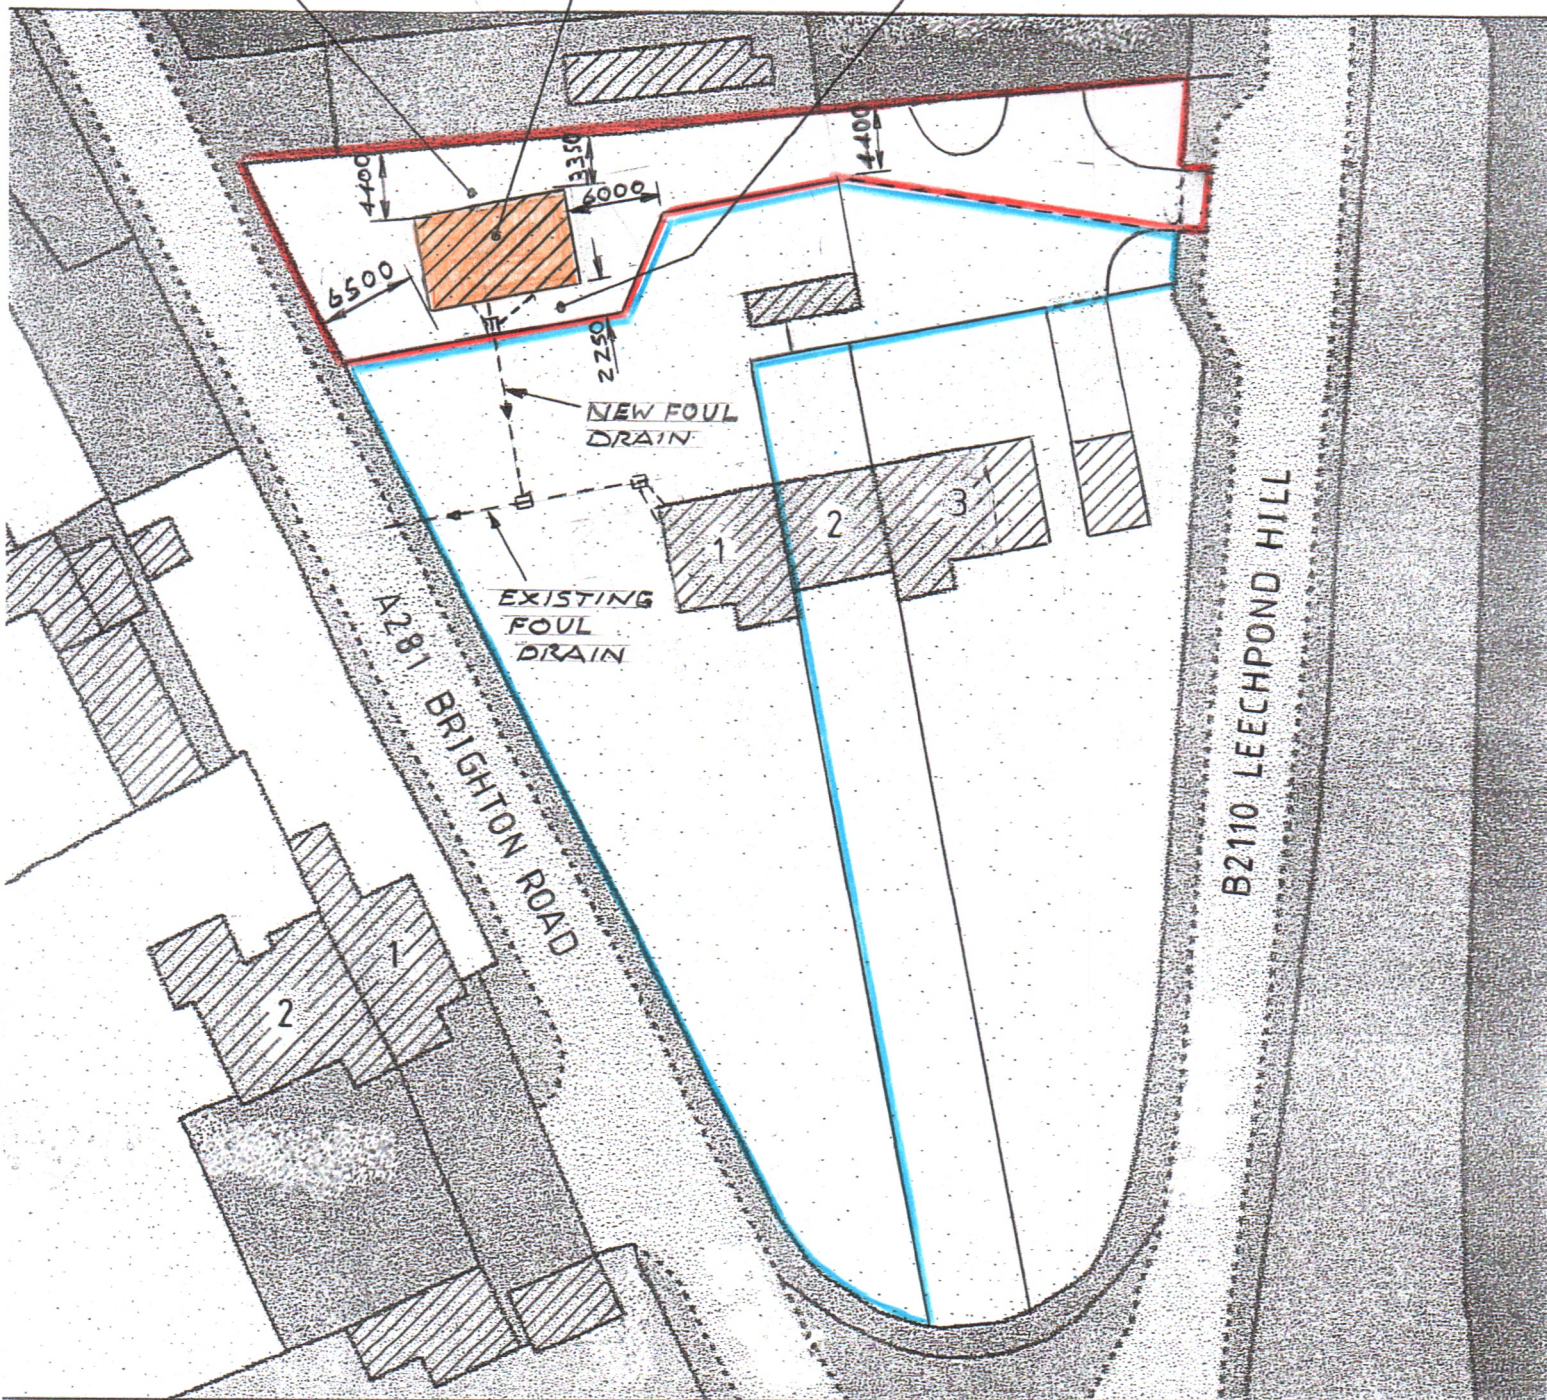

0 10 20 30 40 50
METRES

SITE LAYOUT PLAN -- Scale 1:500