



This drawing is to be read in conjunction with all other relevant drawings and specifications. Do not scale from this drawing (Unless for planning purposes). Use figured dimensions only. All levels and dimensions to be checked on site prior to commencement of works on site. All dimensional discrepancies are to be brought to the immediate attention of the originator. Responsibility cannot be accepted for alteration and/or deviation from this design without prior knowledge. Copyright reserved. This drawing may only be used under licence for the client and location specified in the title block. It may not be copied or disclosed to any other third party without prior written consent. It is the responsibility of the Client to check Legal Boundaries are correctly indicated and that relevant Party Wall Notices (usually served via a Surveyor) where required have been served to adjoining neighbours prior to any commencement of works. No responsibility will be held by Simon Harvey Designs Ltd for any failure in the above.

Main Roof - Extension

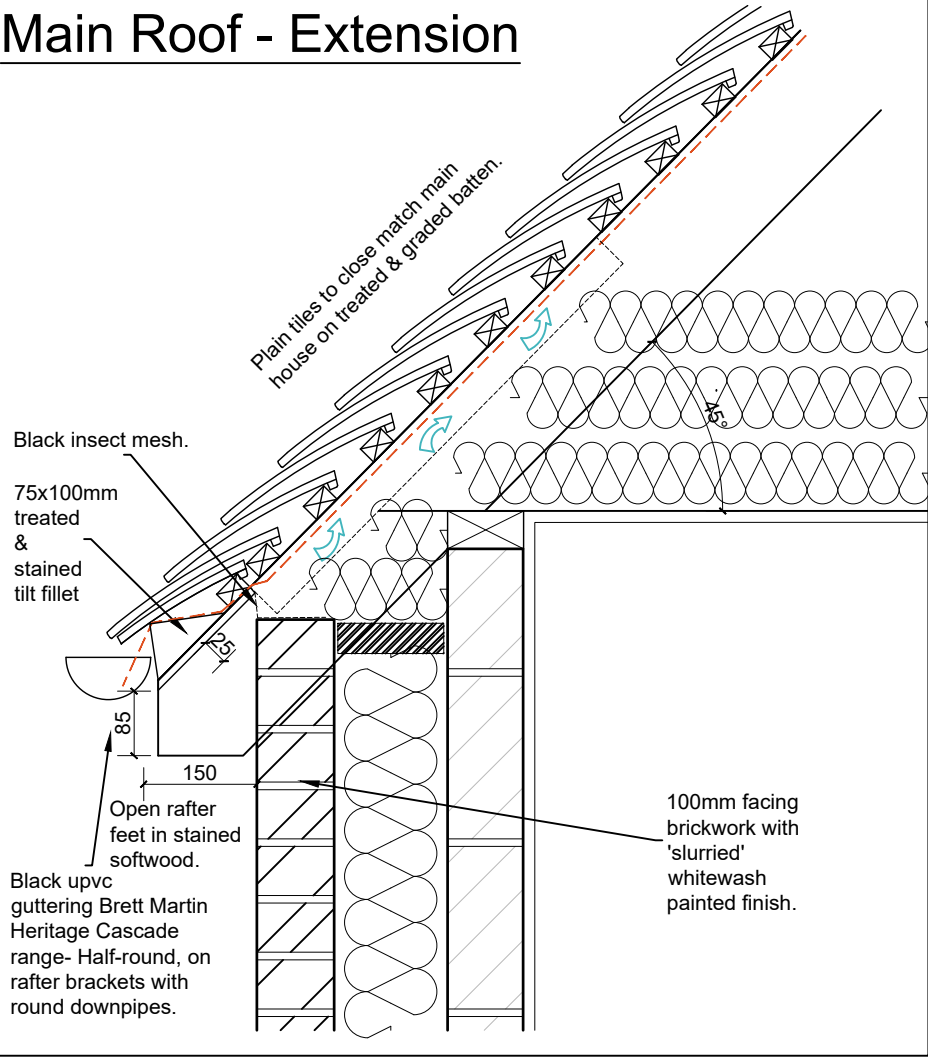

Extension Ridge



Clay ridge tile with mechanical fixings over secret ventilated ridge (**New Extension works only**) Danelaw Ventrige System designed to meet the requirements of BS 8612, BS 5534 and BS 5250 but with traditional lime based mortared joints.

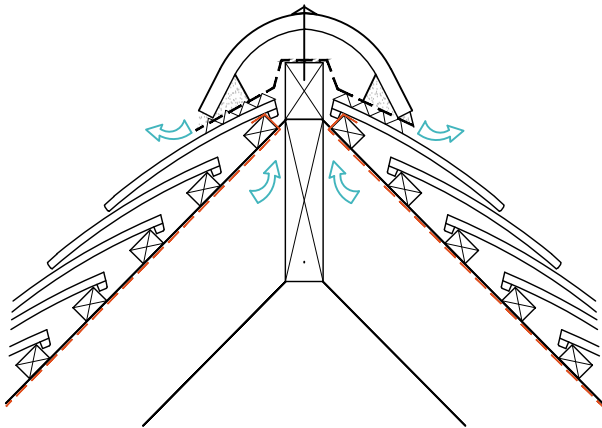

Extension Roof - Tiled Areas - New -
Comprising of;
Clay plain tiles to close match existing house roof. Fixed to manufacturer's recommendations and utilising mortared ridges with mech. fixings to BS5534. Mortared verges with tile and halves, all on graded sw treated battens 25x50mm at gauge to suit existing roof, over Breather Membrane).

Link Crown Ridge

Crown Roof detail.
Dark grey, Single Ply membrane /GRP flat roof section over 18mm WBP Plywood with transition to edge with Nicolson Airtrak MV ventilator. Maintain continuous ventilation to eaves and ridges. Internal ventilated path (min. 50mm) across either side of cold roof space.

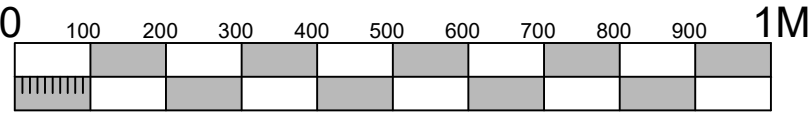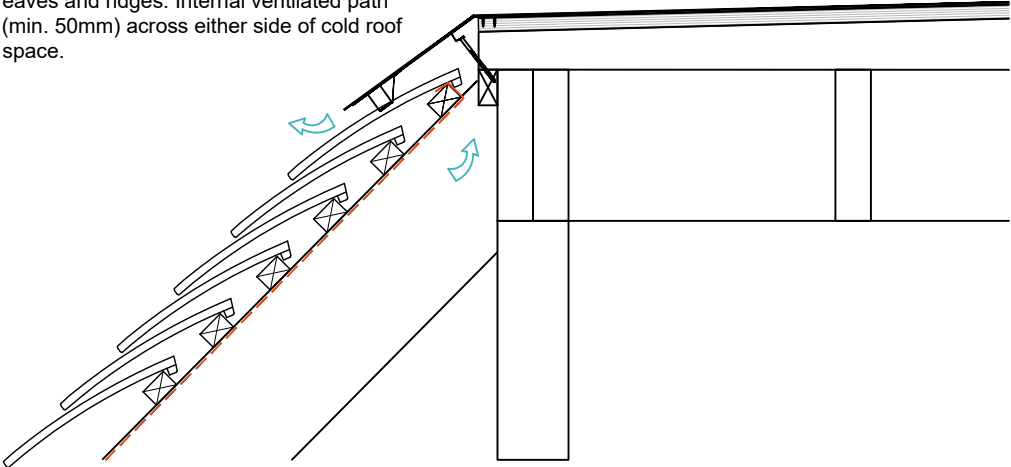

Scale Bar 1:10

MATERIALS SCHEDULE AS PROPOSED



Black cast effect upvc rainwater goods
Brett Martin Cascade Heritage



Roofs to be tiled with double cambered, clay plain tiles;
Dark multi mixed colour palette similar to above.



Painted masonry, dentil courses
& arched heads to openings.



Dark stained waney edge
boarding.



Slimline DG aluminium framed
glazing in timber subframes.

PLANNING

Revision	
	SIMON HARVEY DESIGNS LTD 2 Greenfield Way, Storrington, West Sussex. RH20 4PY t: 07833 178649 e:office@simonharveydesigns.com
	Client: Mrs H. Wilkinson
Project: New single storey extension with link, enlarged gravel driveway and gates at;	
Address: Willow Cottage, Spinney Lane, West Chilington, West Sussex. RH20 2NX	
Drawing Title:DETAILS &MATERIALS PROPOSED	
Drawing Number: 158_306	
Date: February 2026	Scale:1:10 @A3