




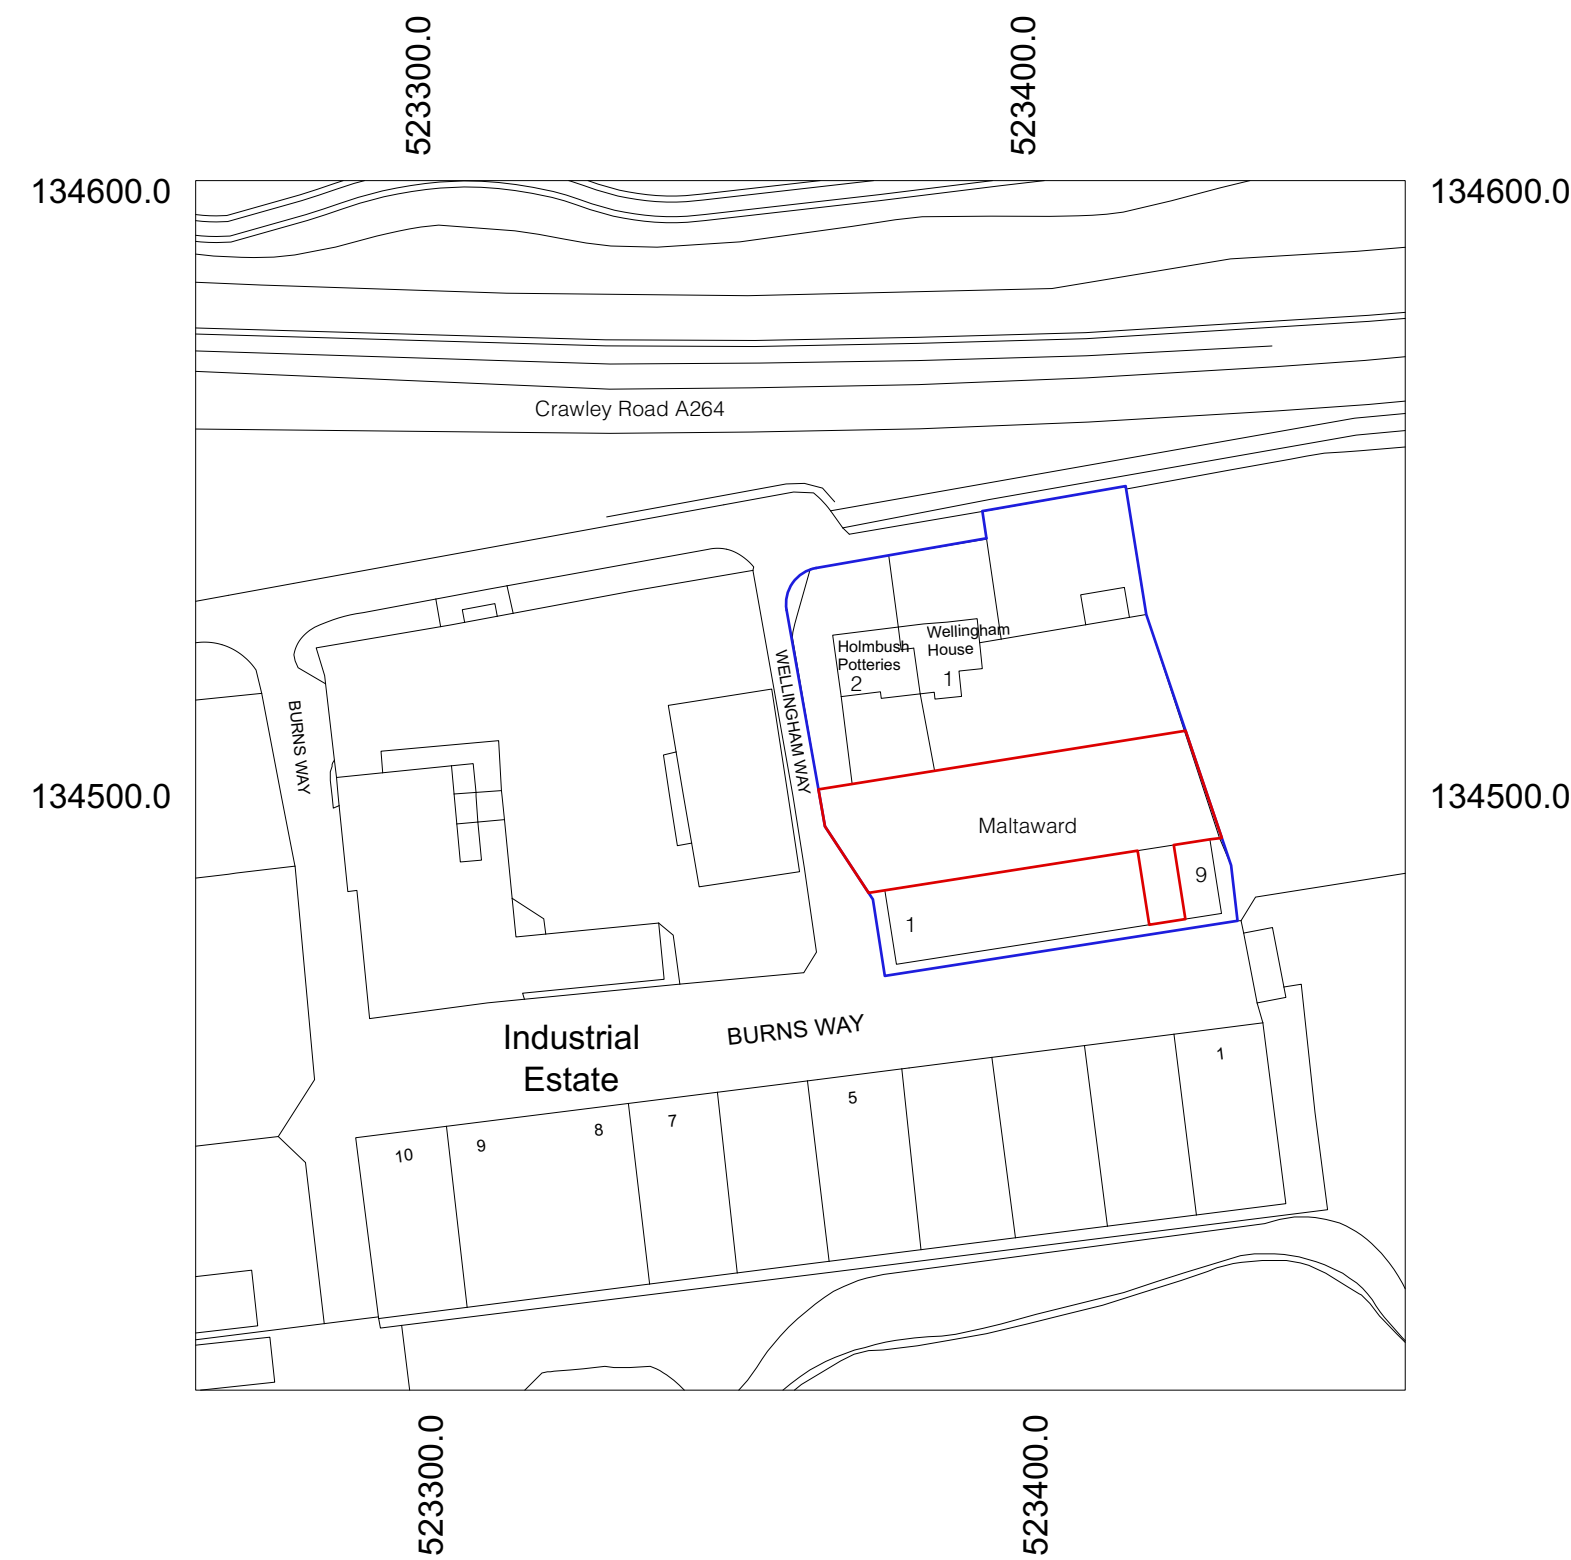

Scale 1:1250

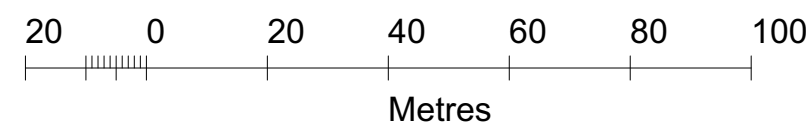

Production Date: 04 March 2026
Top Left: 523263.141 134601.763 Bottom Right: 523463.141 134401.763
© Crown copyright and database rights 2026 Ordnance Survey AC0000824000.
Reproduction in whole or in part is prohibited without the permission of Ordnance Survey

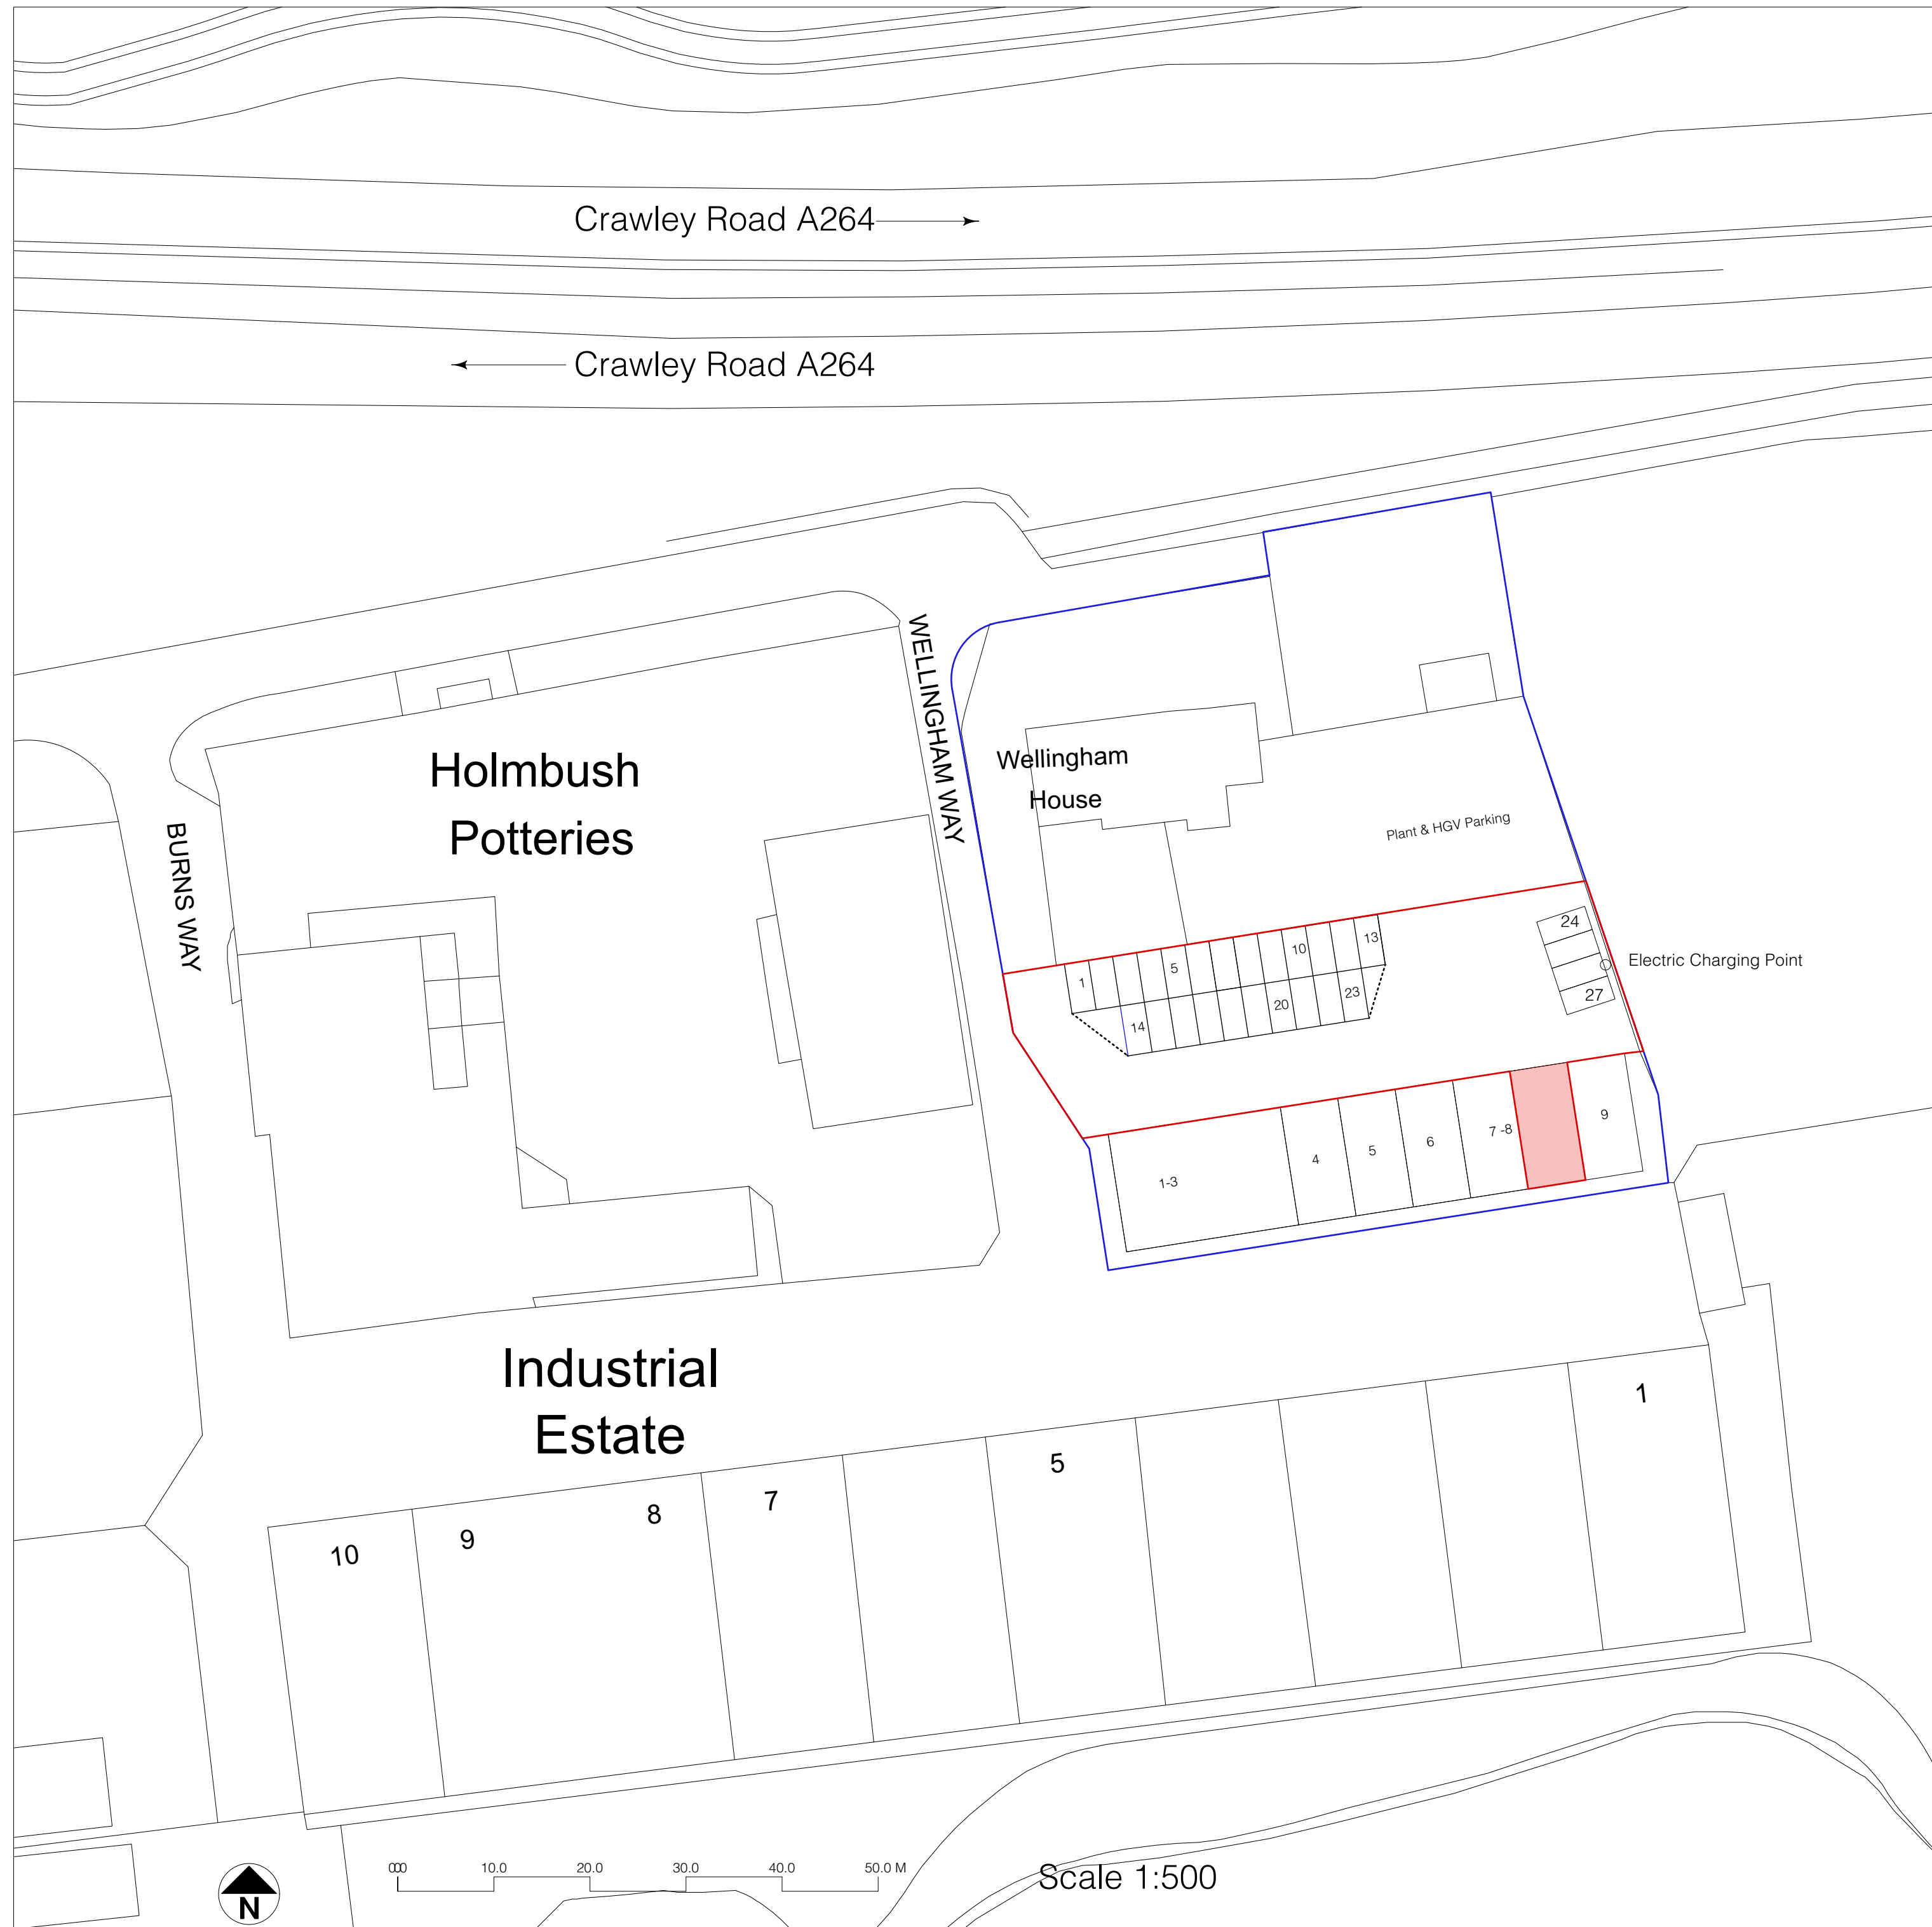

Scale 1:500

Sheet No: D 0326/791/01 B

Scales Page Size A3:
AS NOTED

Notes:

Project Name:
Conversion part of
workshop 8 to 2 no.
Offices used by 7

Date: 04/03/2026

Client:
Maltaward Ltd

Site Address:
Maltaward Ltd
Unit 7
Holmbush Potteries
Crawley RH12 4SE



Paul Maggs MCAT
Hazelwood, Harbottle Road,
West Chilmington RH20 2LG
Tel: 01798 813298
paul@pbproperties.co.uk
www.pbproperties.co.uk
Drawings produced using Vectorworks
CAD. Only written dimensions to be
respected. Copyright protected to
PB Properties

