
UK MAP CENTRE .com

North

25m

Map data

Scale 1:1250

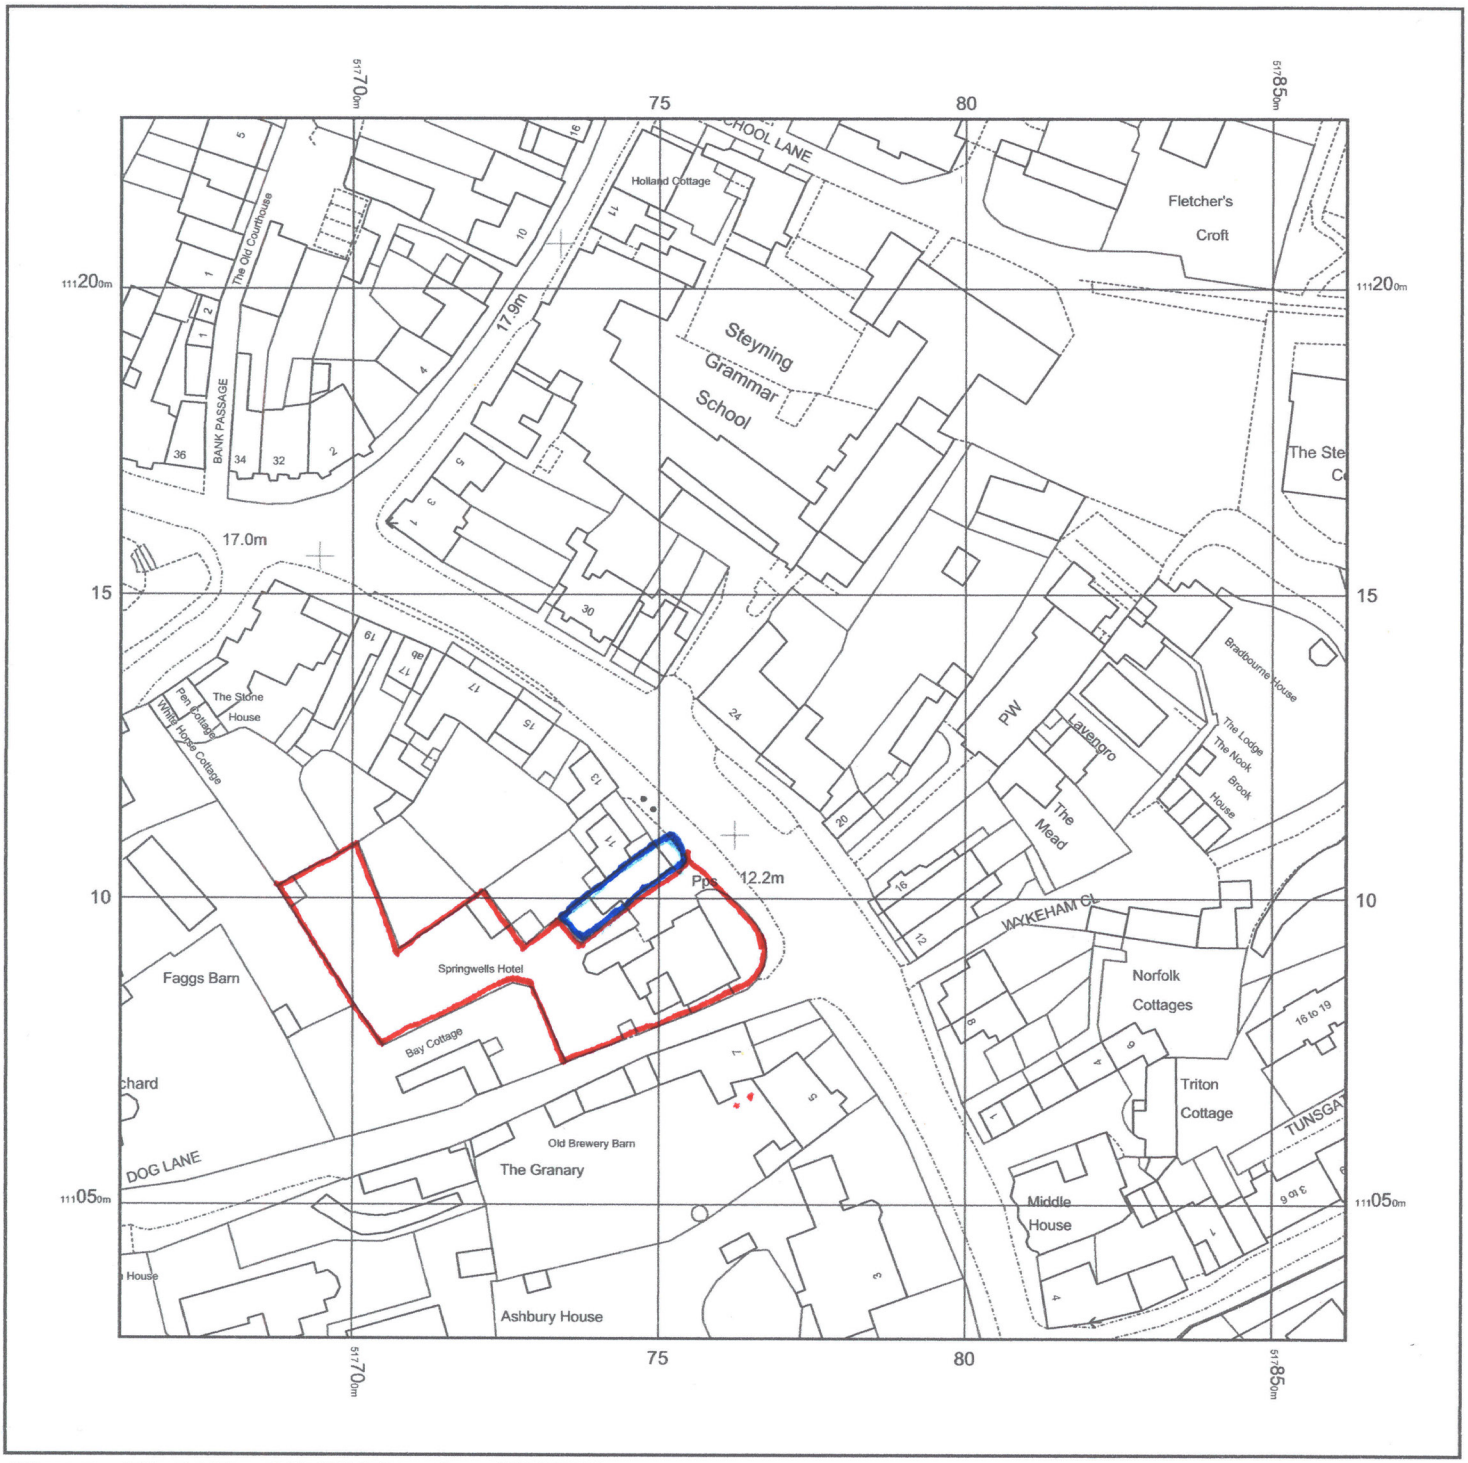

© Crown copyright and database rights 2020 Ordnance Survey 100048957. The representation of road, track or path is no evidence of a boundary or right of way. The representation of features as lines is no evidence of a property boundary.

Supplied by: www.ukmapcentre.com
Serial No: 186218
Centre Coordinates:517762,111128
Production Date: 10/06/2020 10:02:15

24 High Street Steyning